

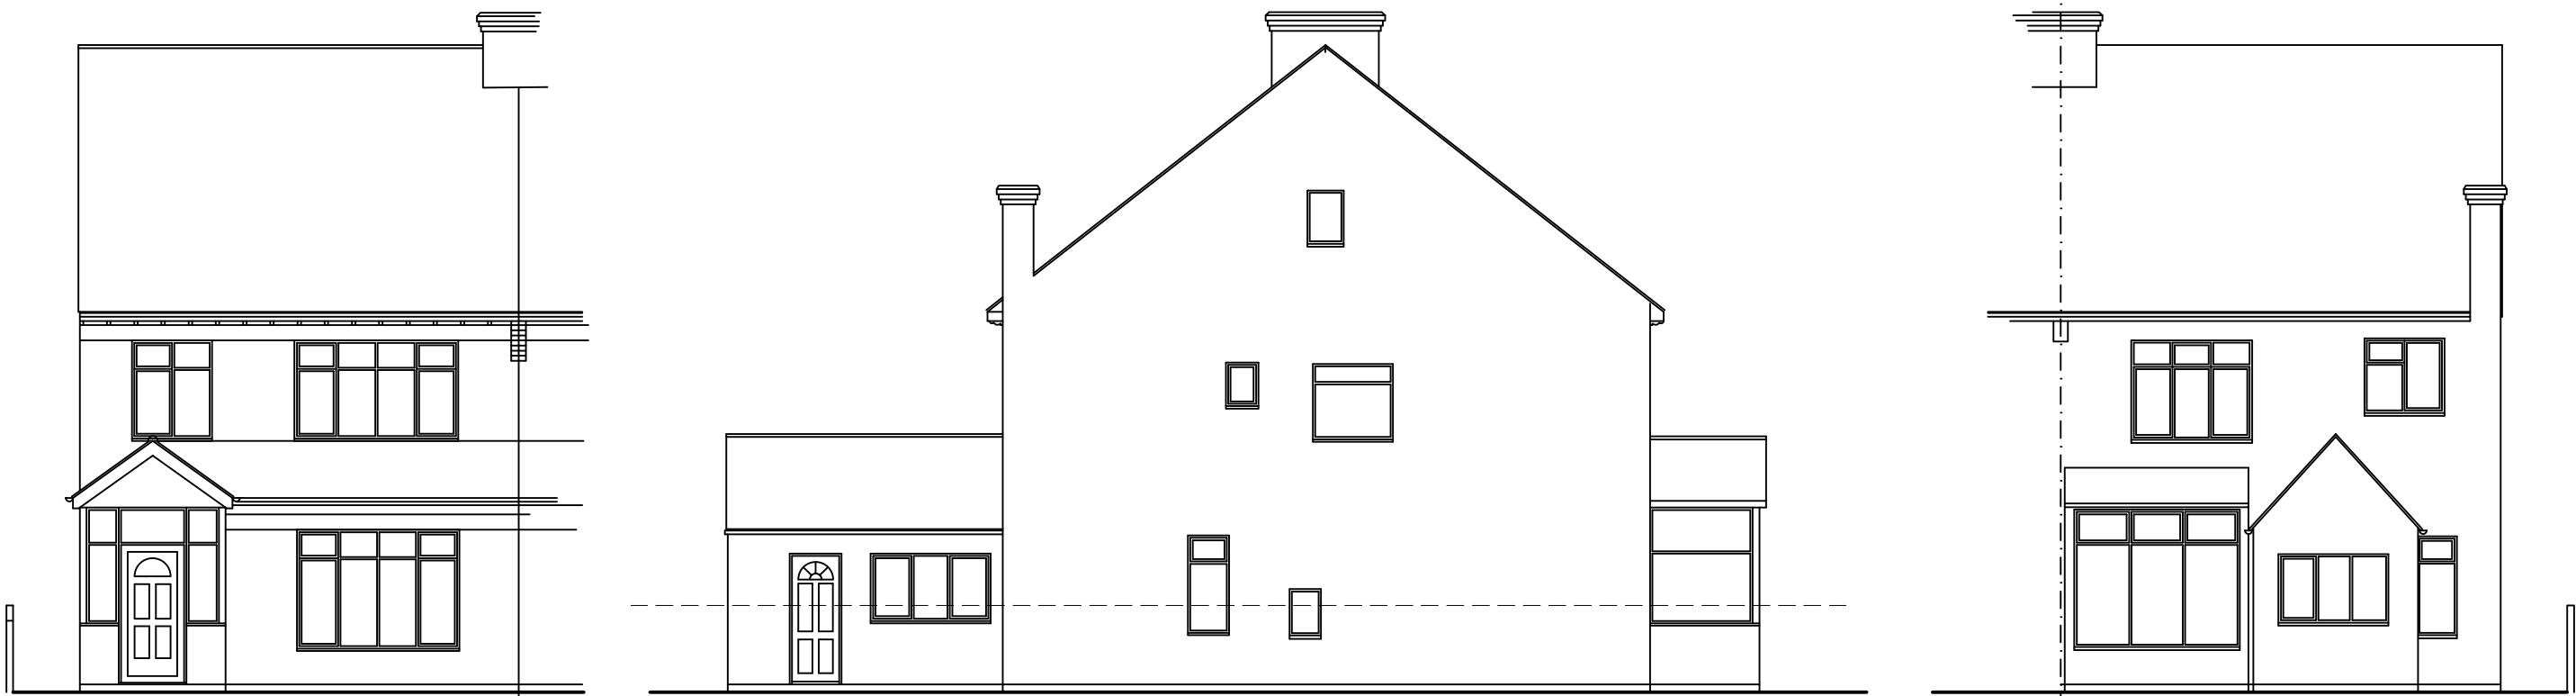


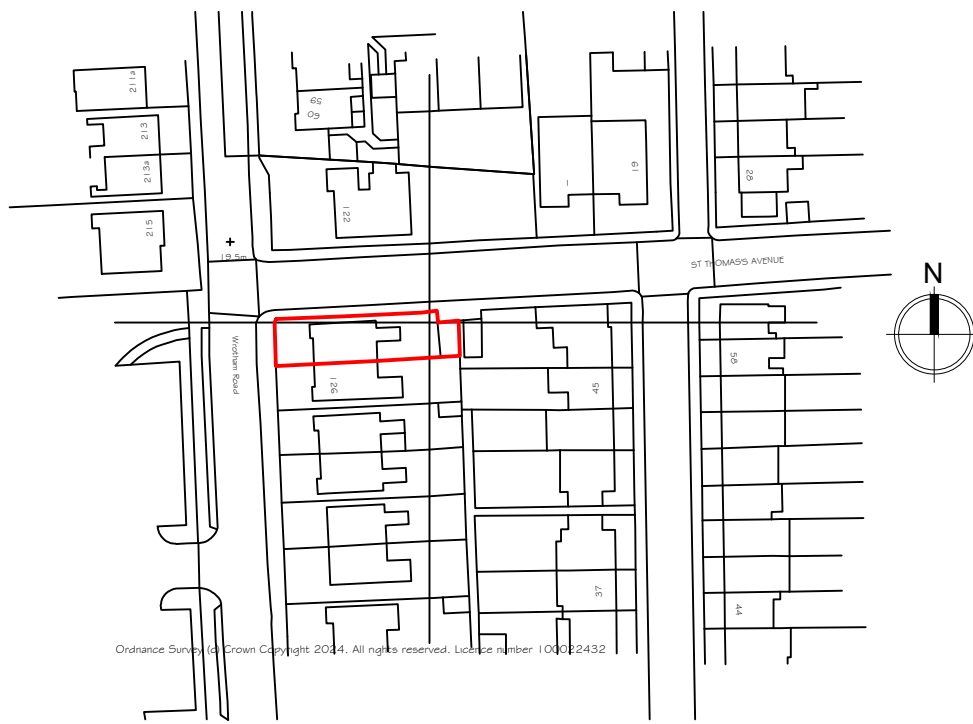

Front Elevation



Side Elevation

Rear Elevation


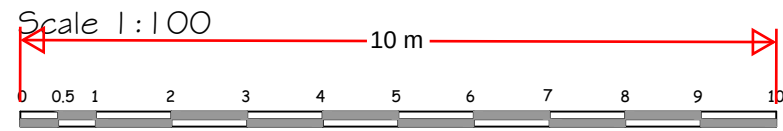


Location Plan


Scale 1:1250

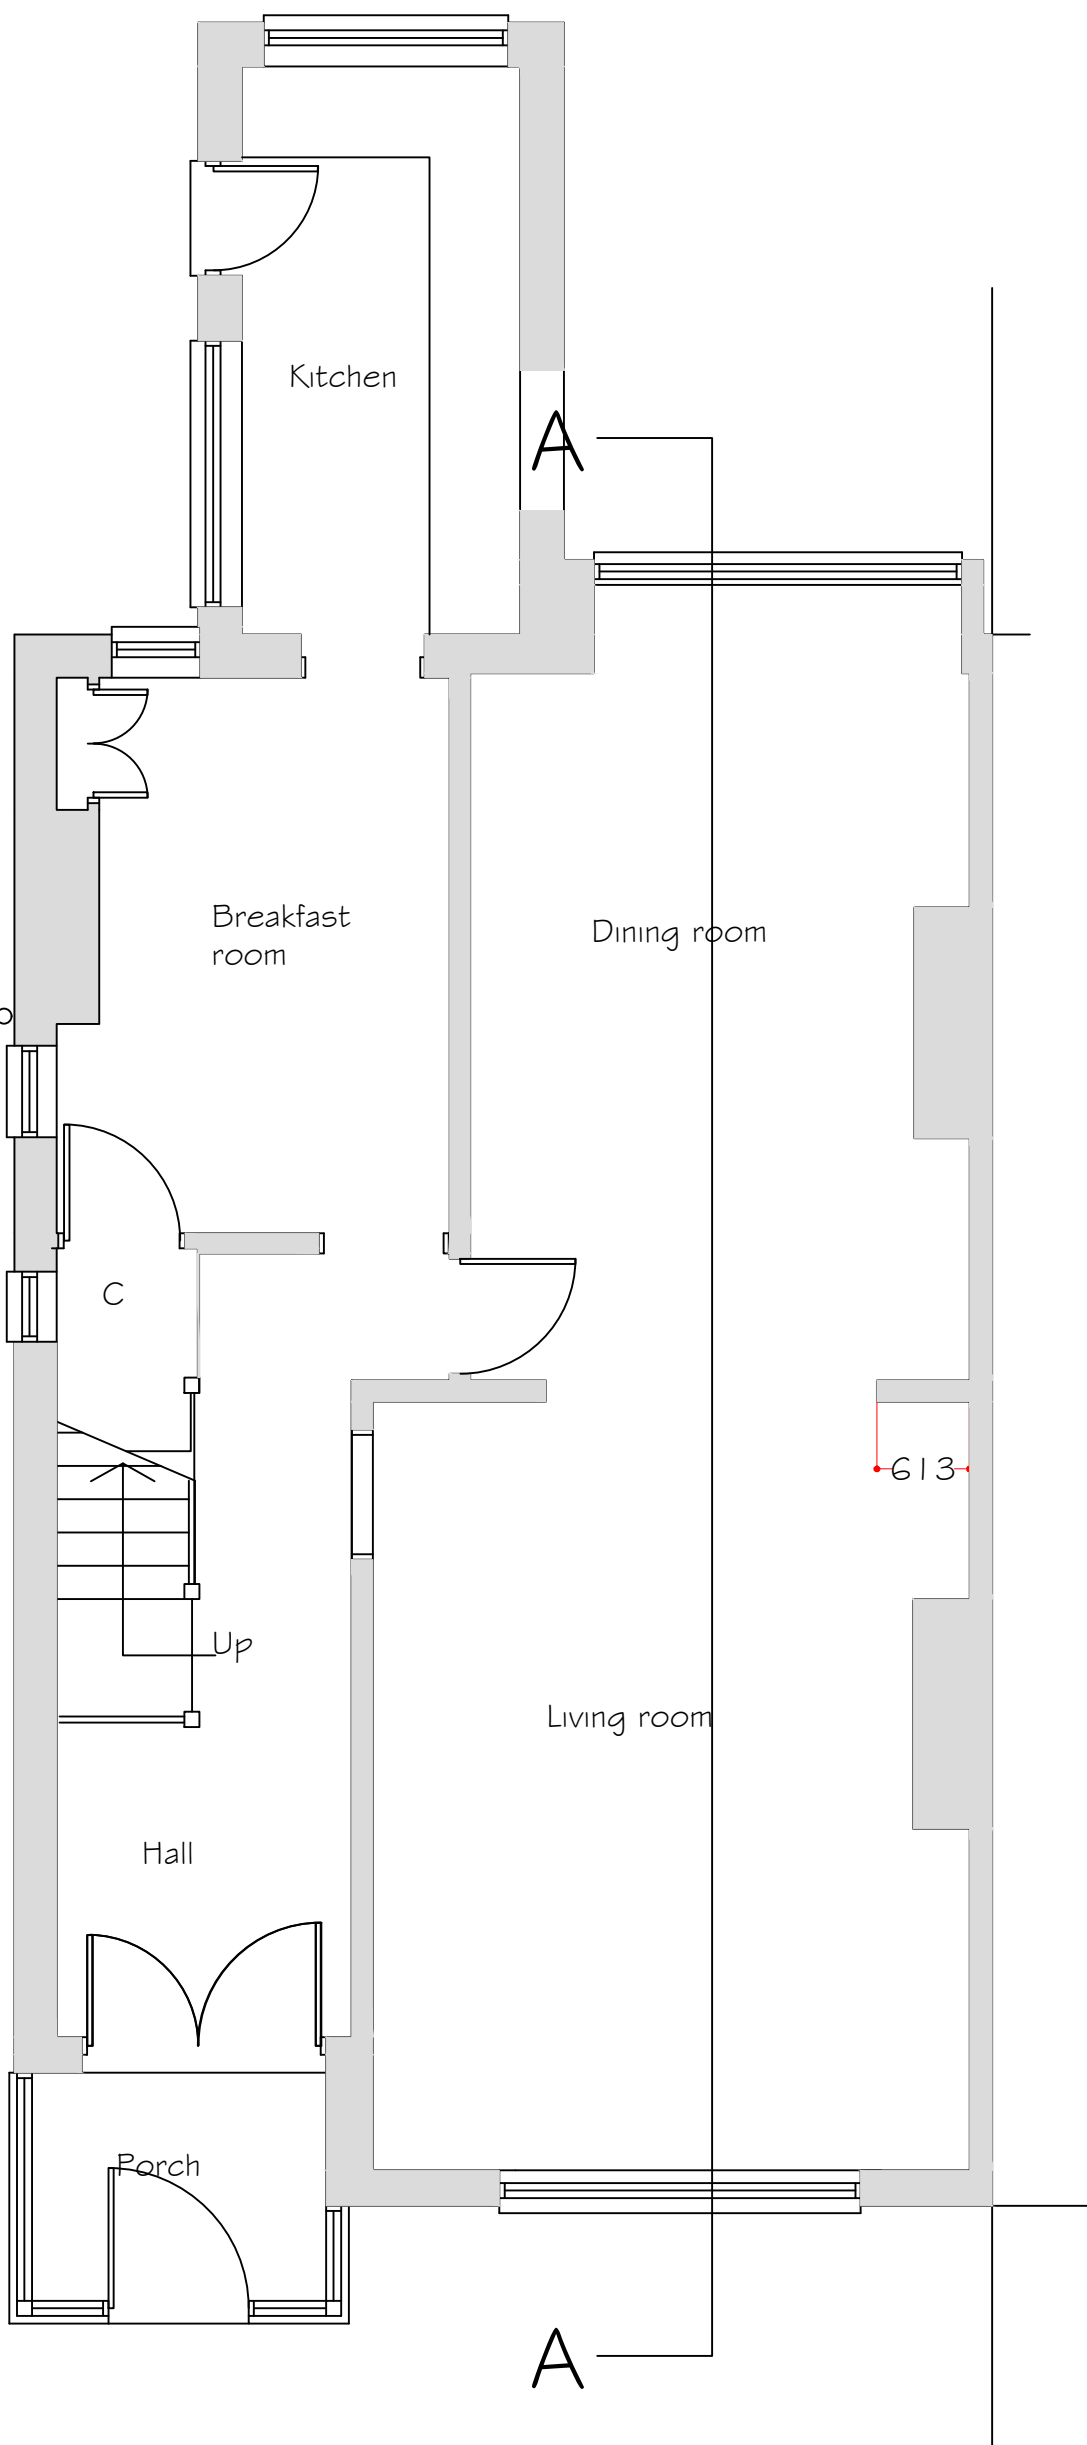 


Ground Floor Plan

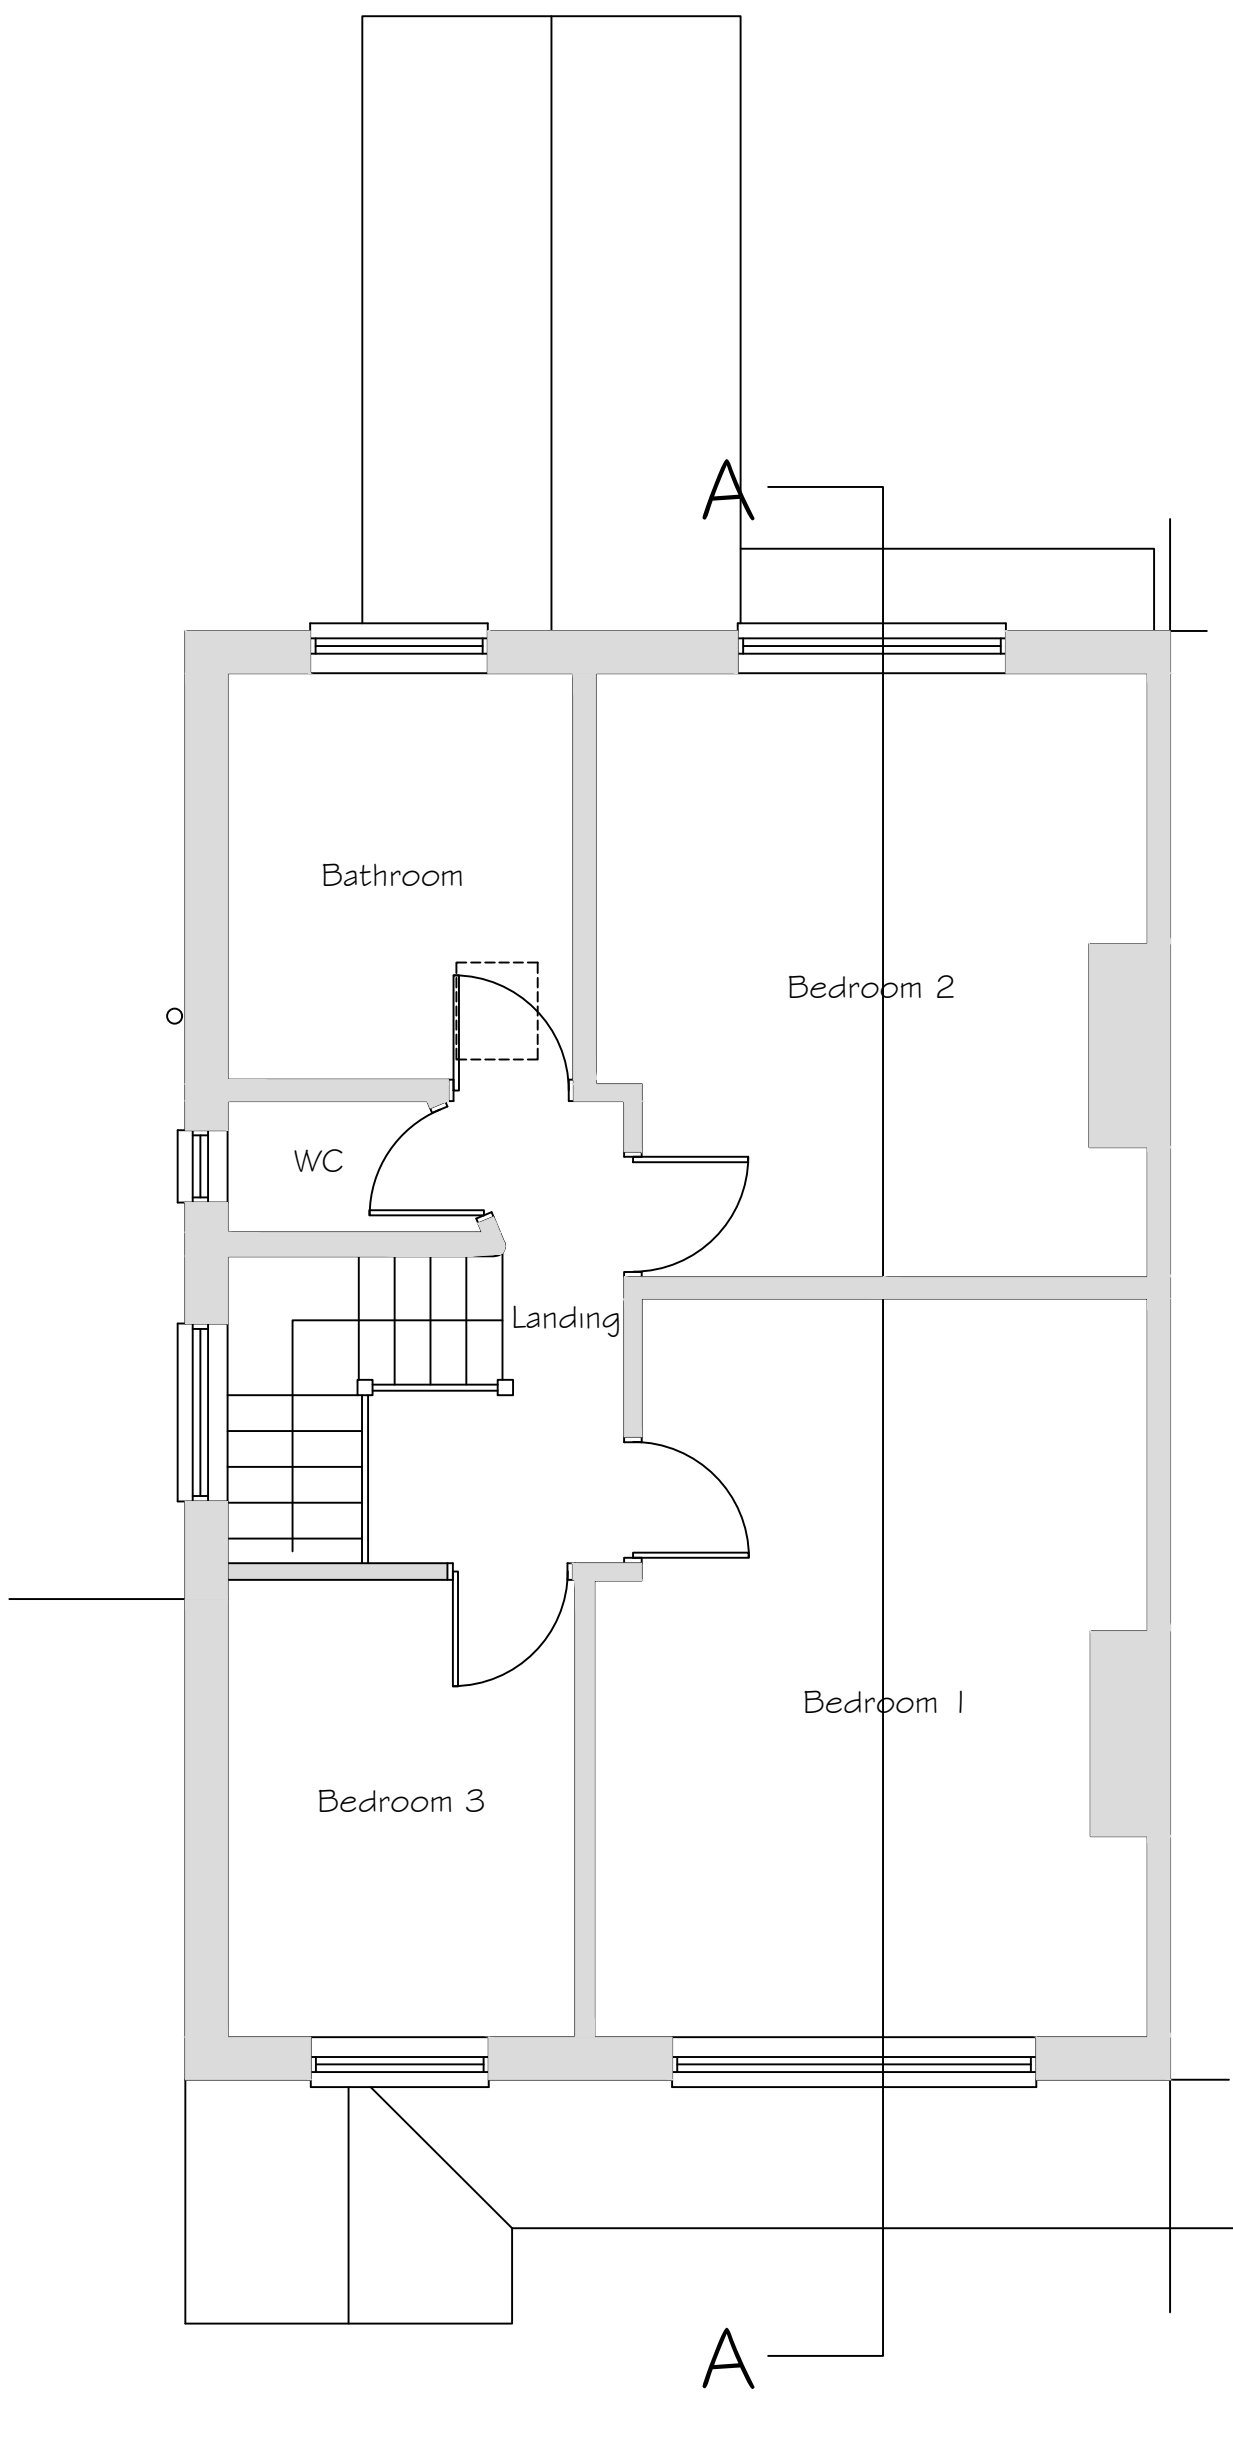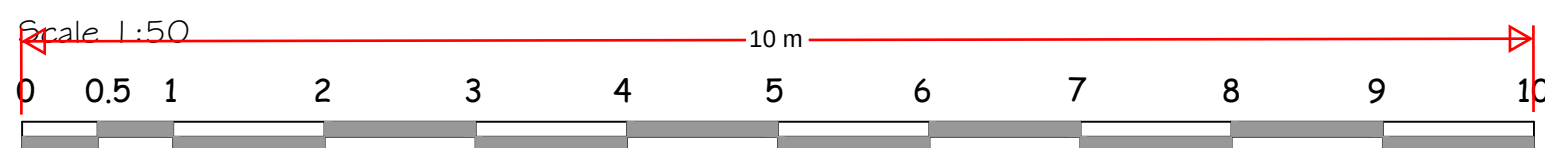

First Floor Plan

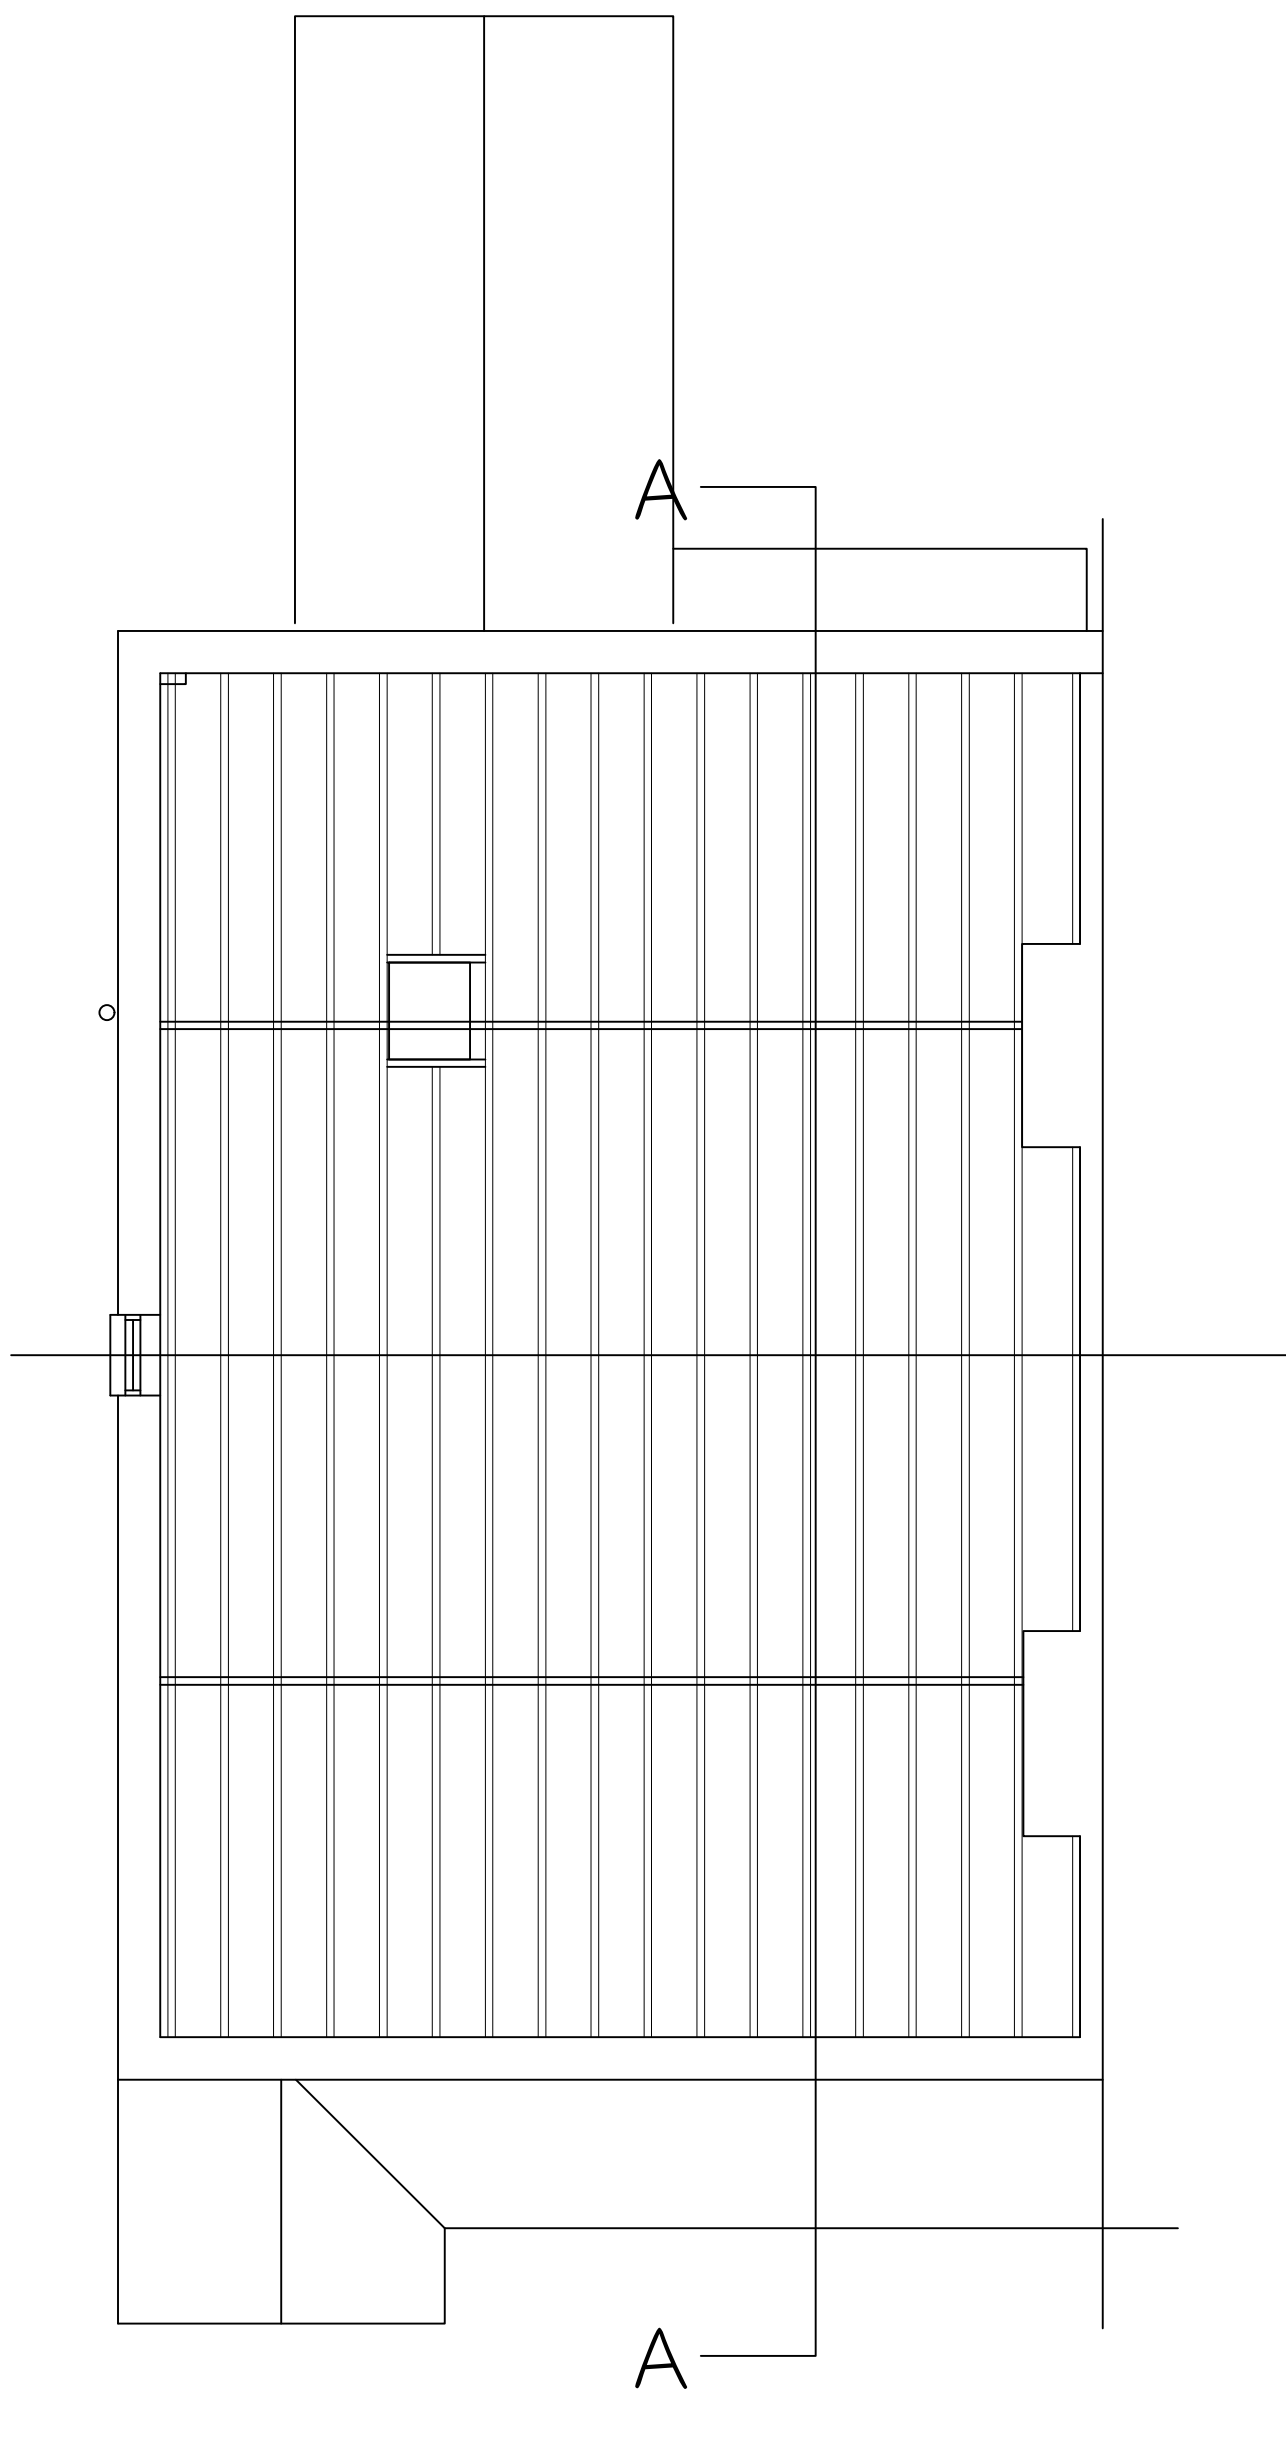


Loft Plan

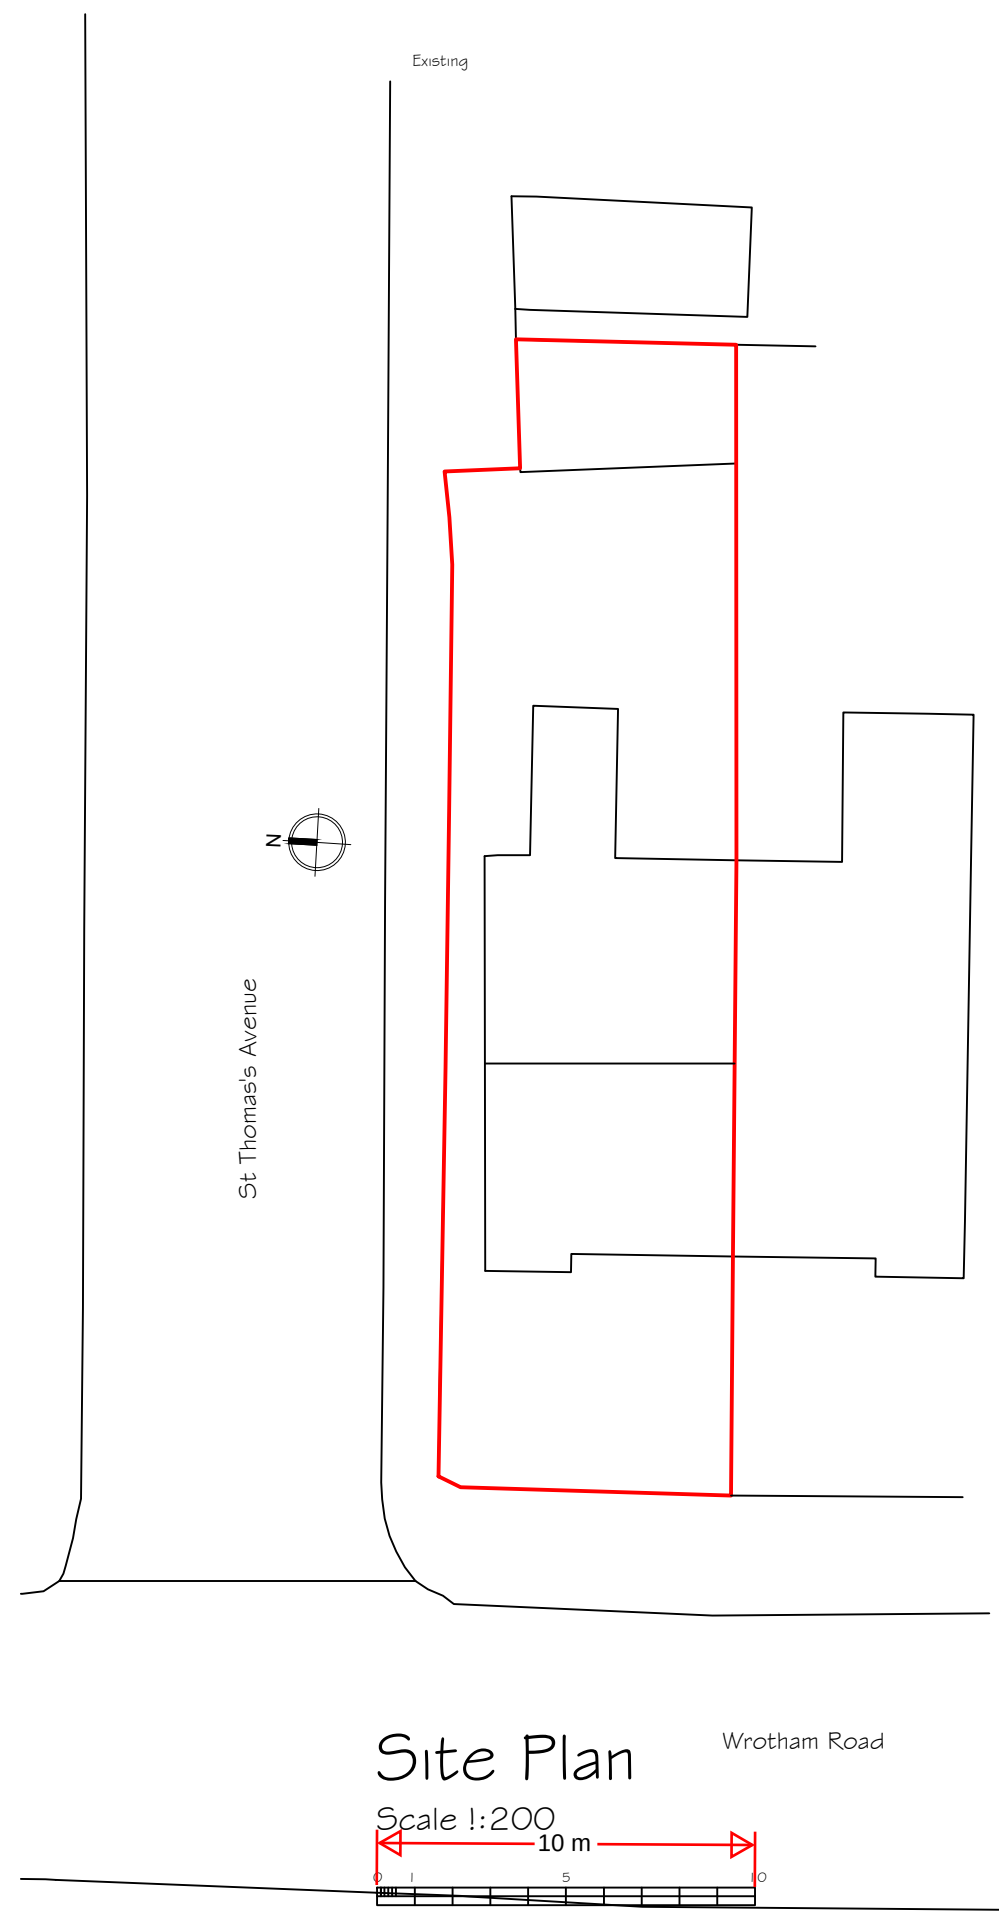

Site Plan

Scale 1:200

 

Synergy Planning & Property Consultants Ltd The Office The Larches Rochester Kent ME3 7NQW	
Client	Mr R Sandhu
Address	124 Wrotham Road Gravesend
Drawing title	Survey plans
Scale	1:50/1:100/1:200
Date	March 2024
Drawing No	24/435/01