



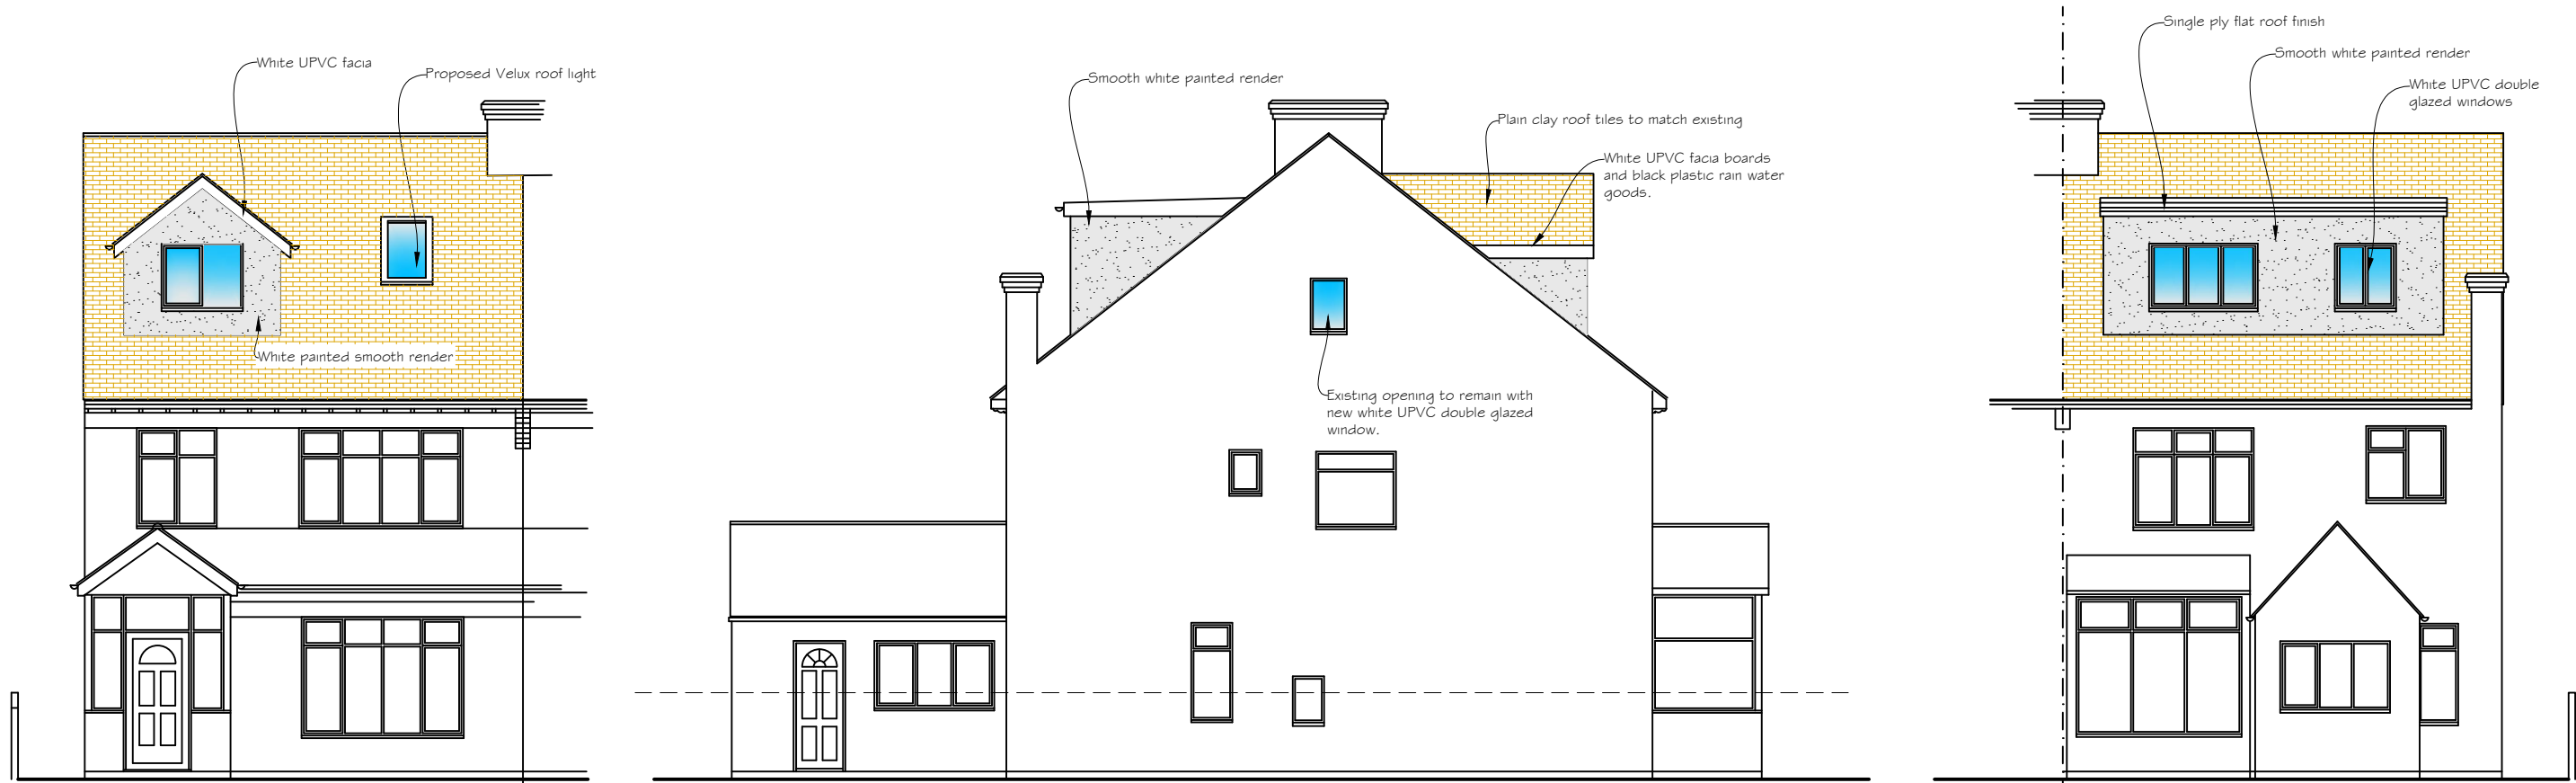


Front Elevation

Side Elevation



Rear Elevation

Scale 1:100

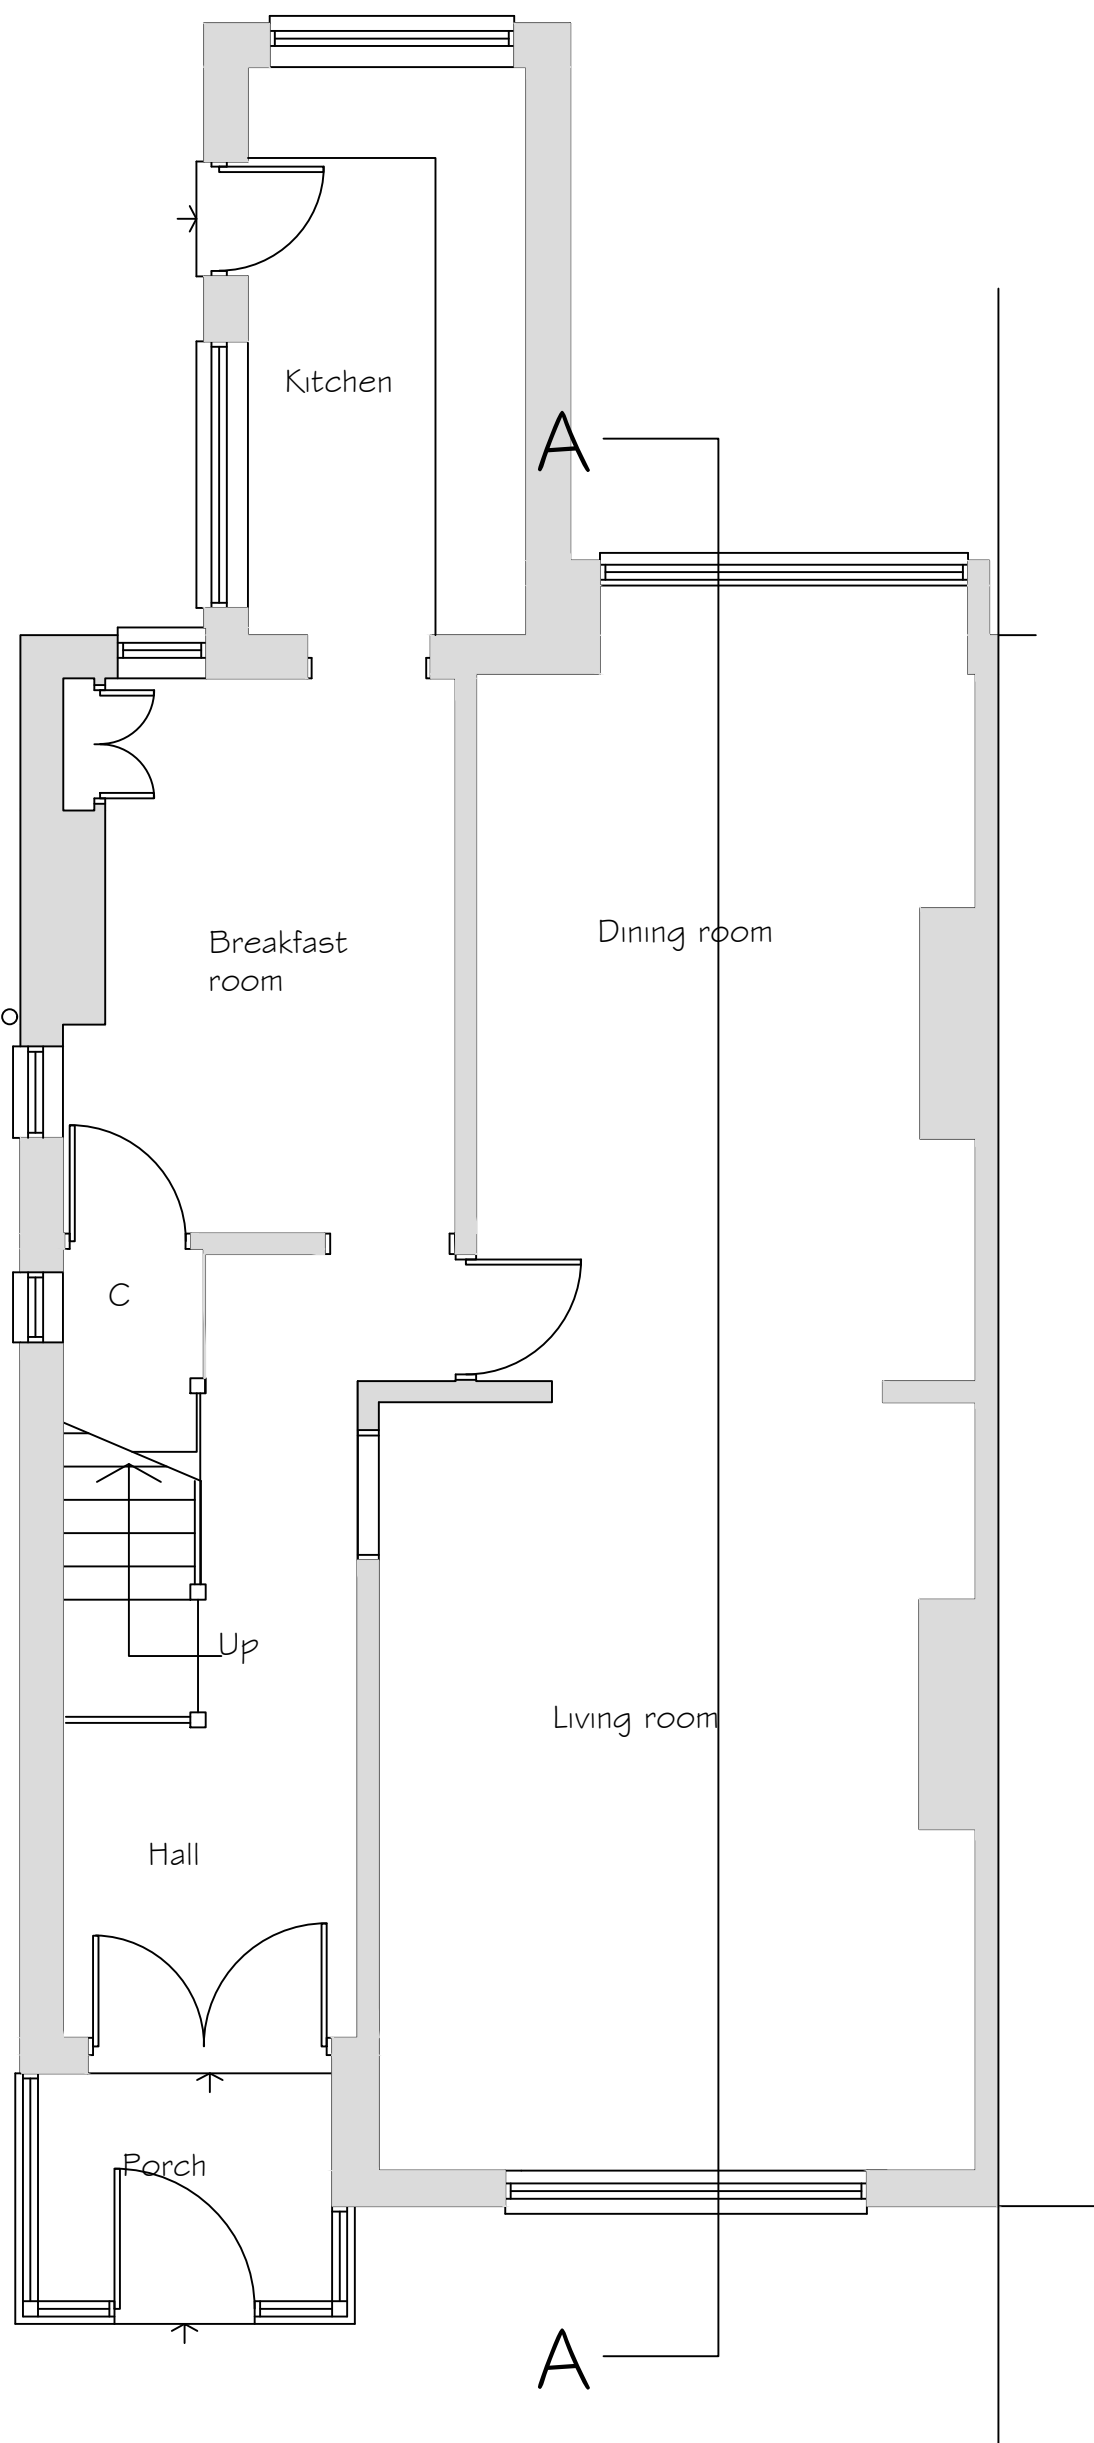 


Ground Floor Plan


Scale 1:50

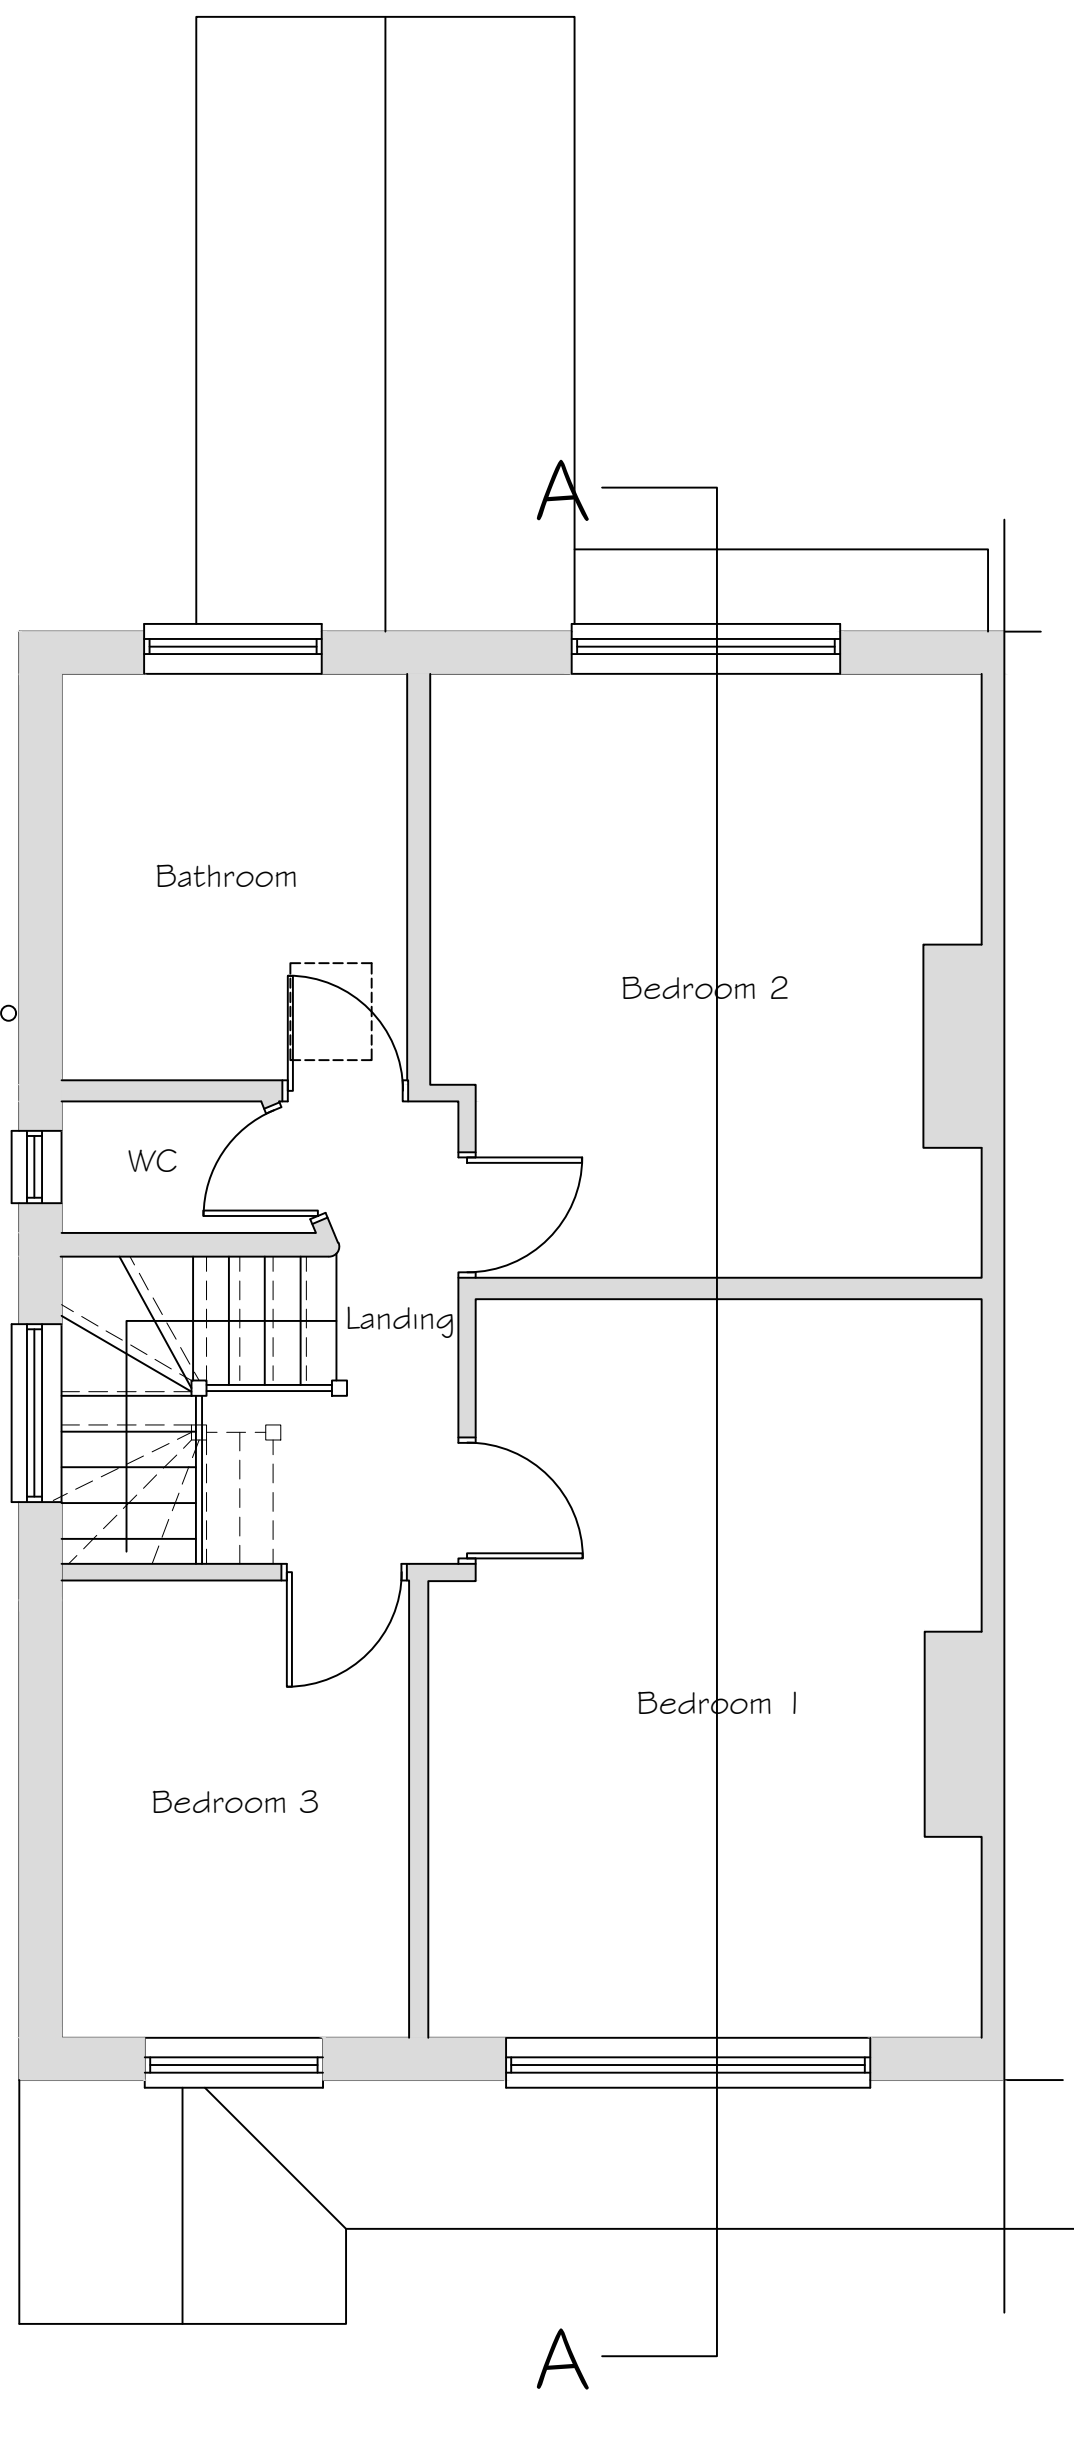 

First Floor Plan

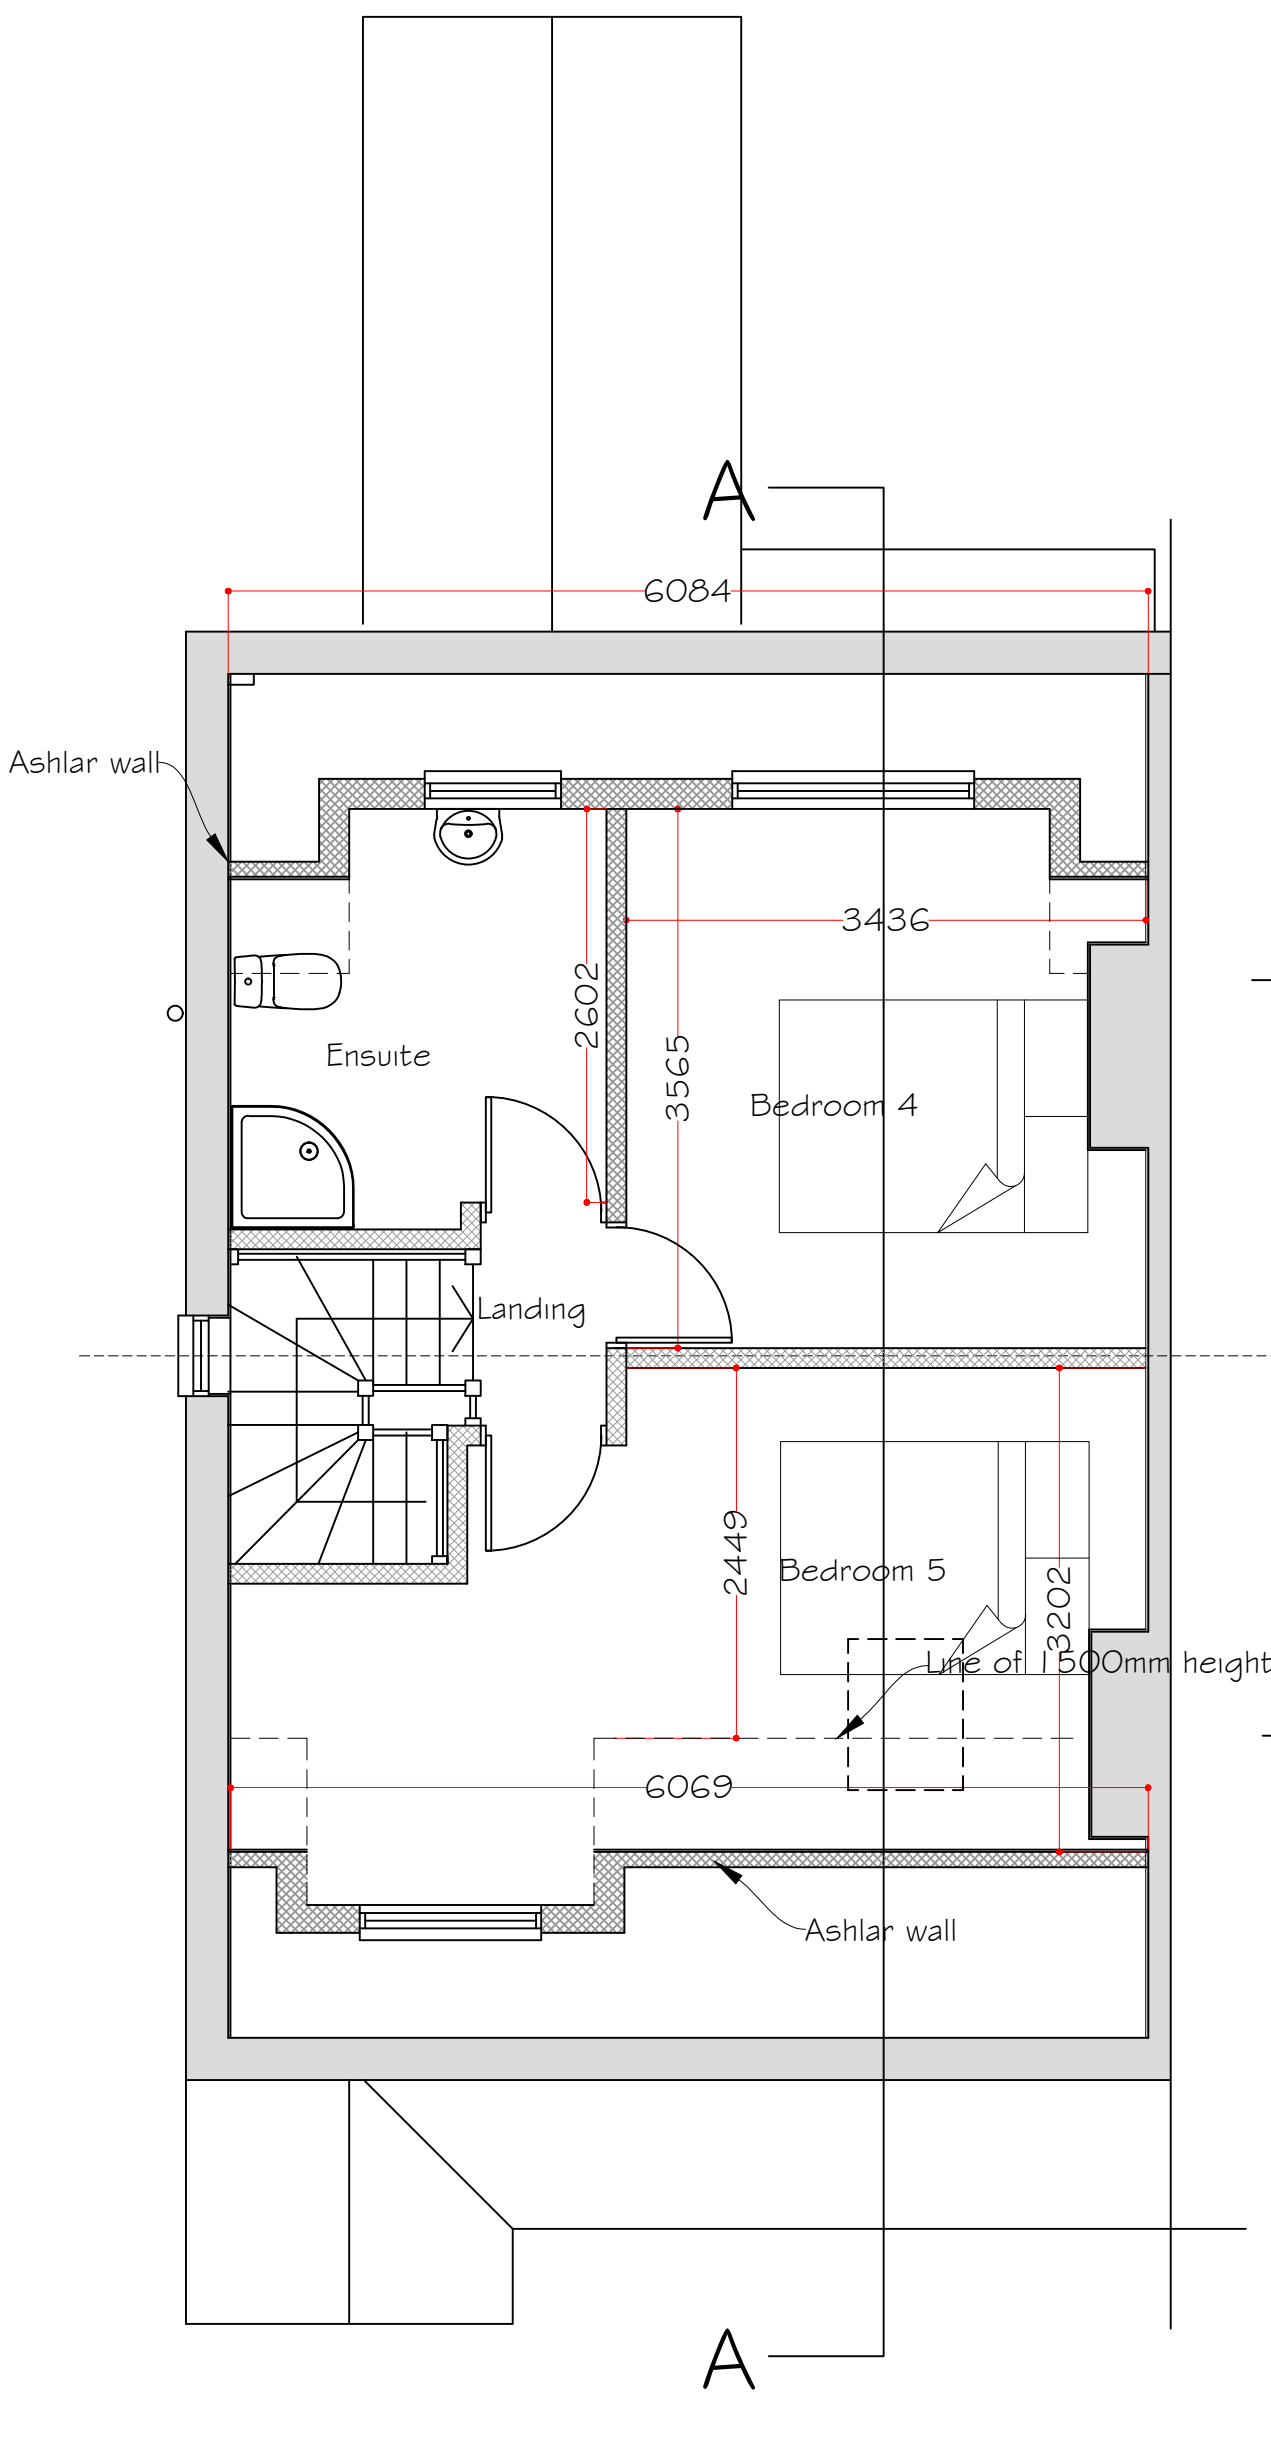


Loft Plan

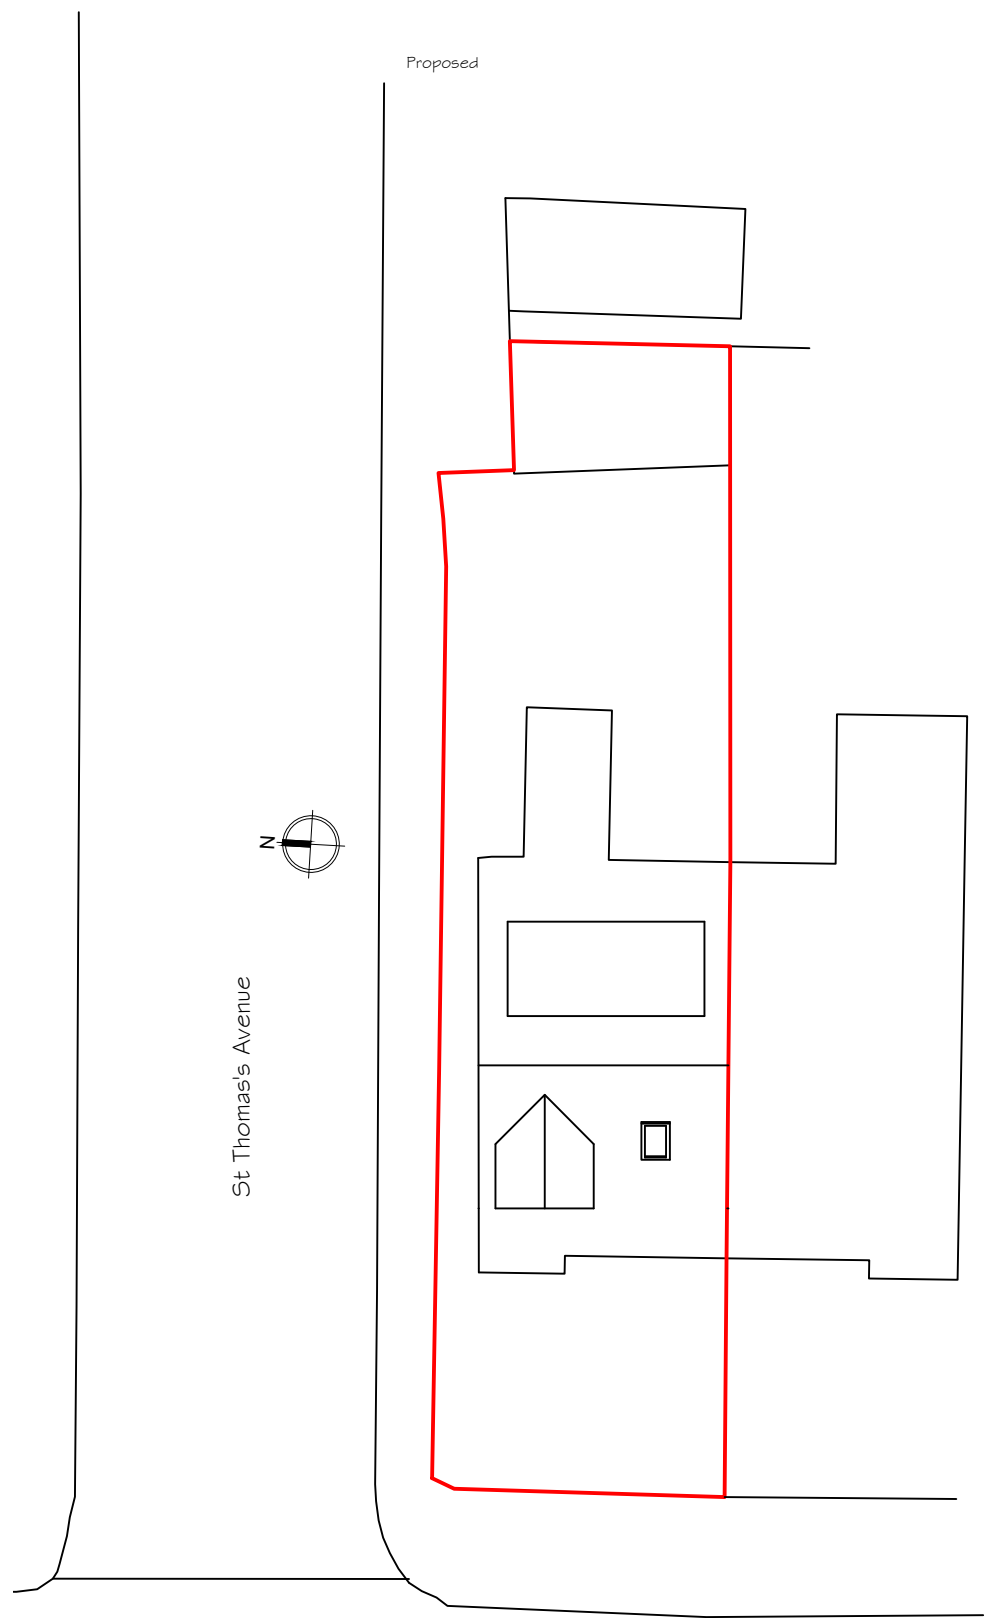

Site Plan

Scale 1:200

 

Synergy Planning & Property Consultants Ltd The Office The Larches Rochester Kent ME3 7NQW		
Client	Mr R Sandhu	
Address	124 Wrotham Road Gravesend	
Drawing title	Proposed plans	
Scale	1:50/1:100/1:200	
Date	March 2024	Drawn by
Drawing No	24/435/02	