




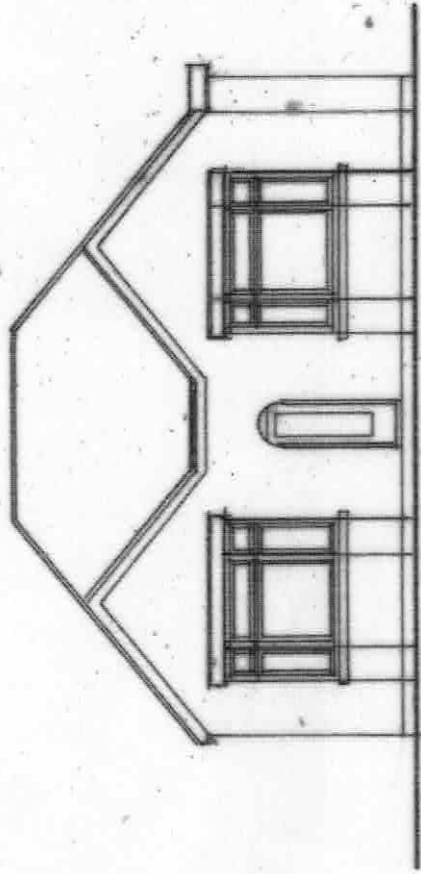


Front Elevation

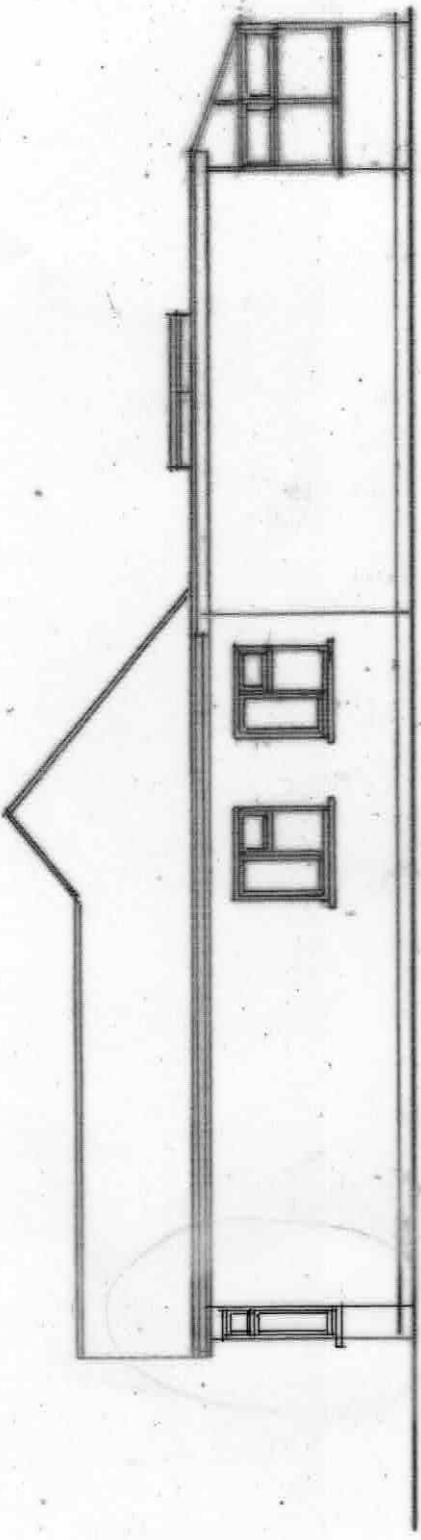

Side Elevation

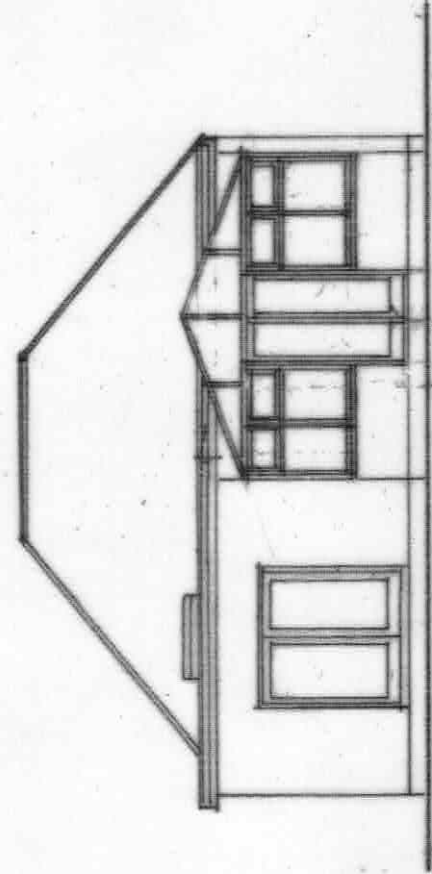

Rear Elevation

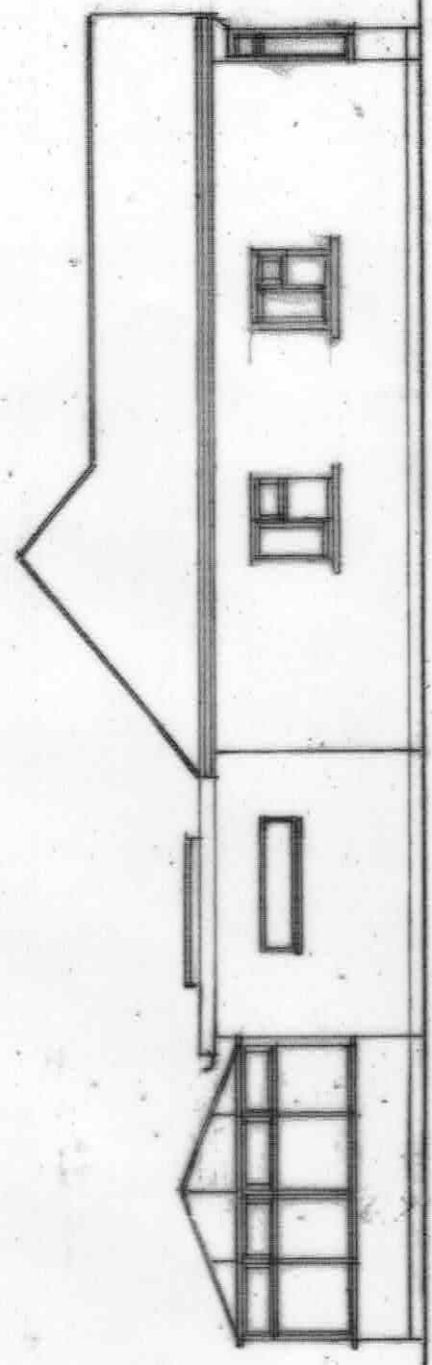

Flank Elevation



SCALE 1:100

