


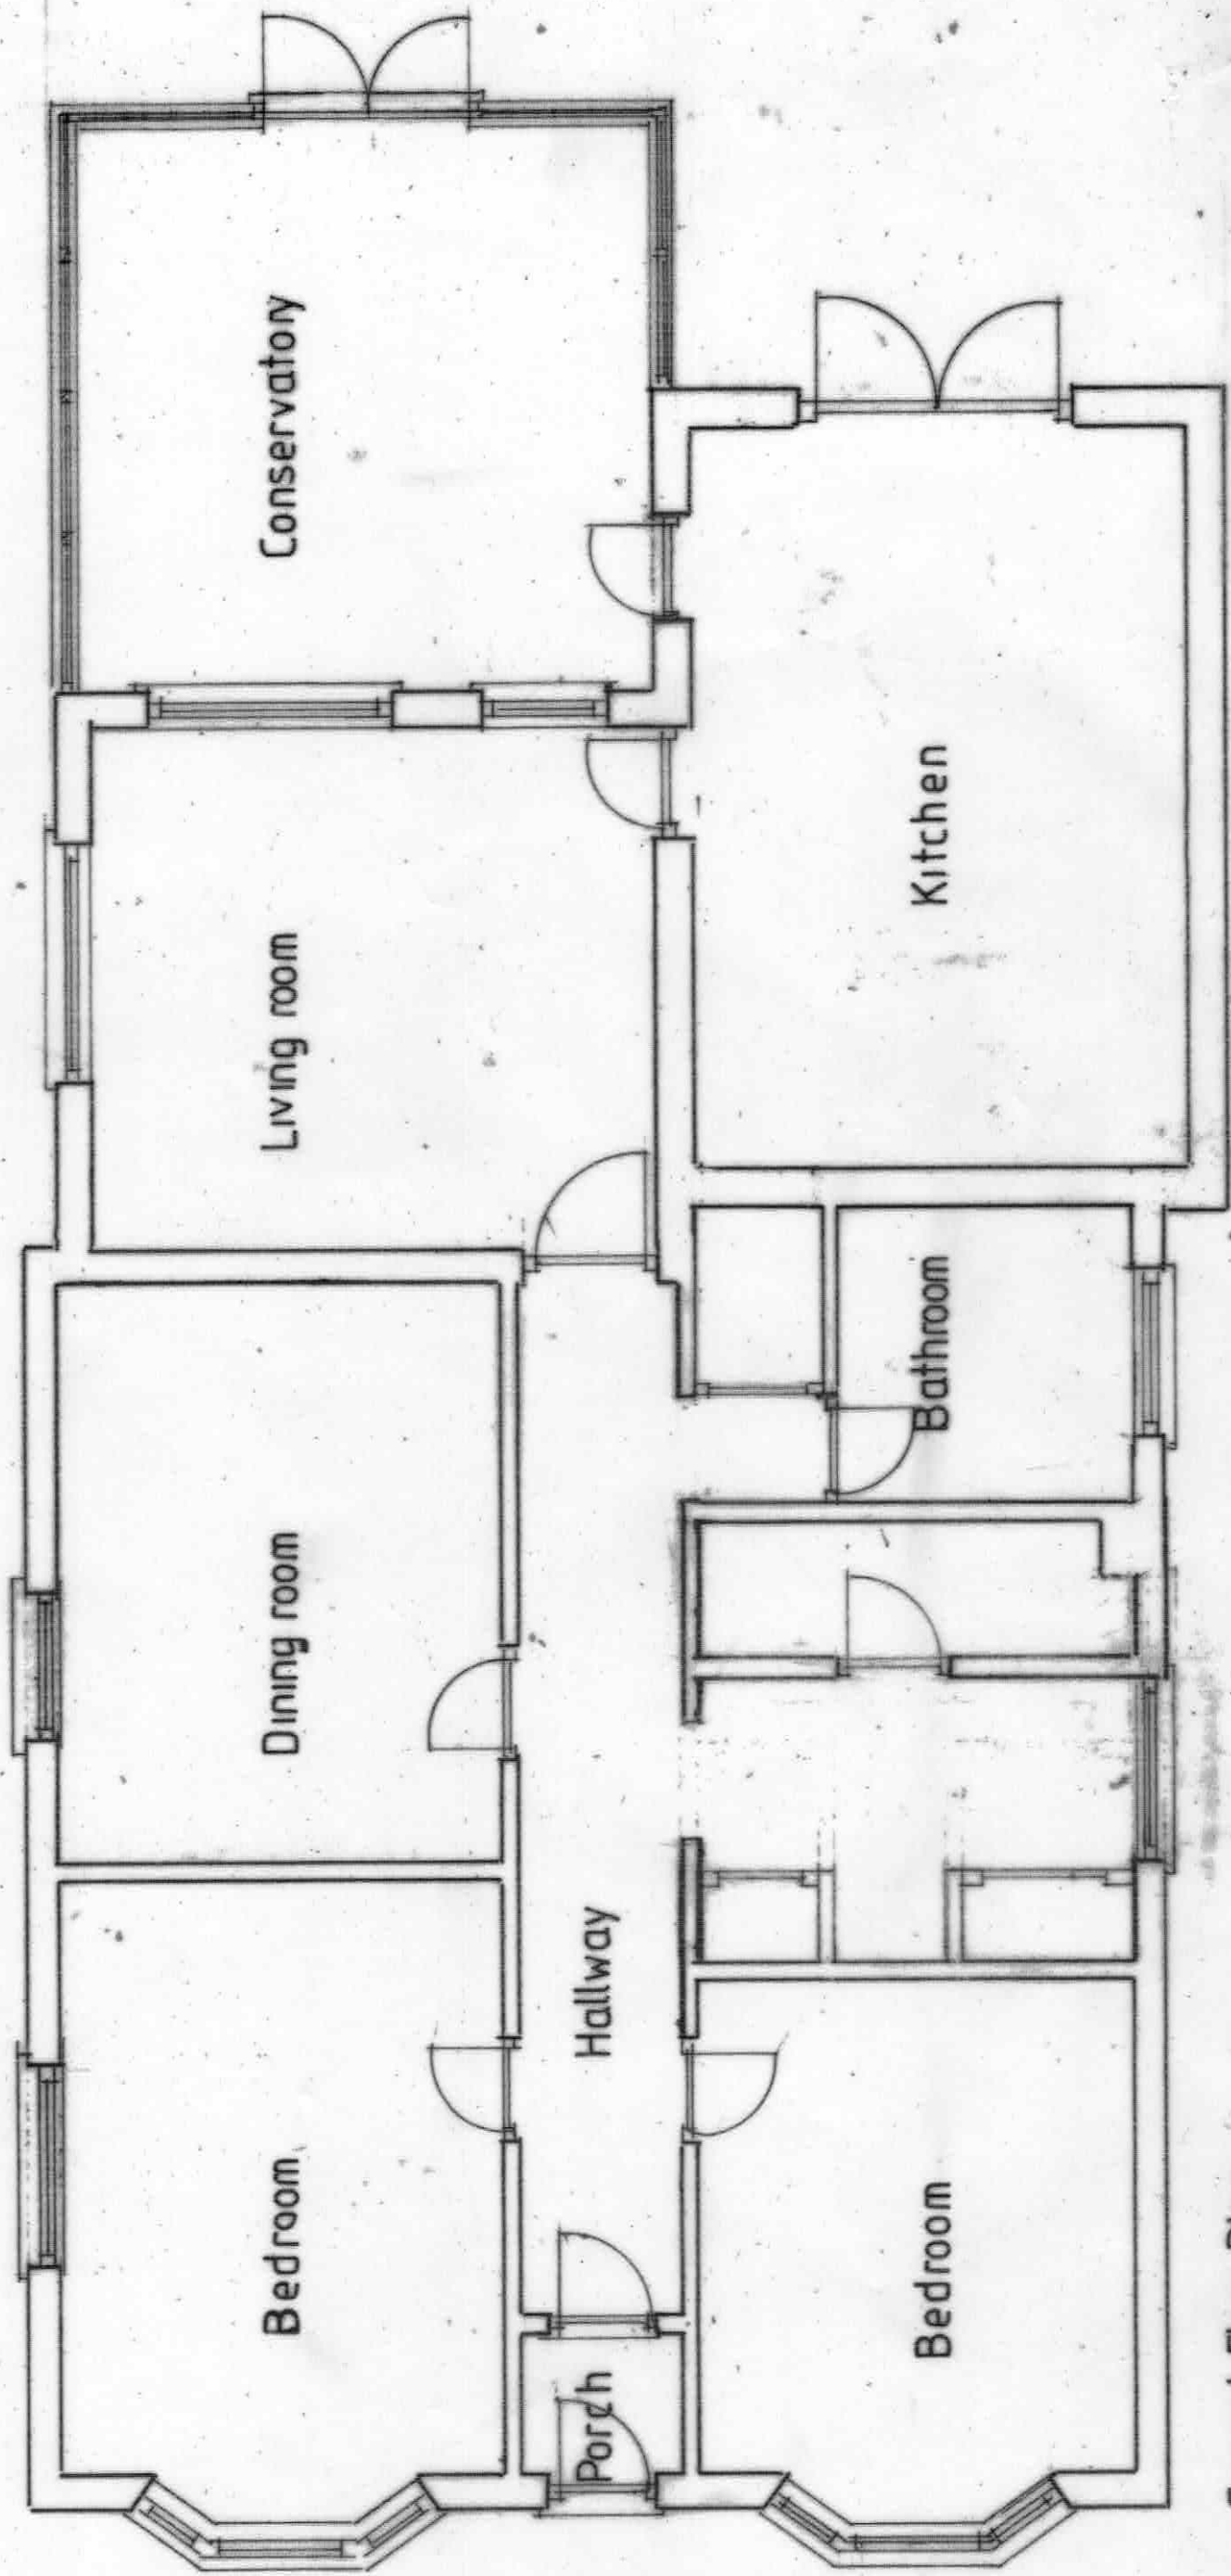

Ground Floor Plan



SCALE 1:50

