


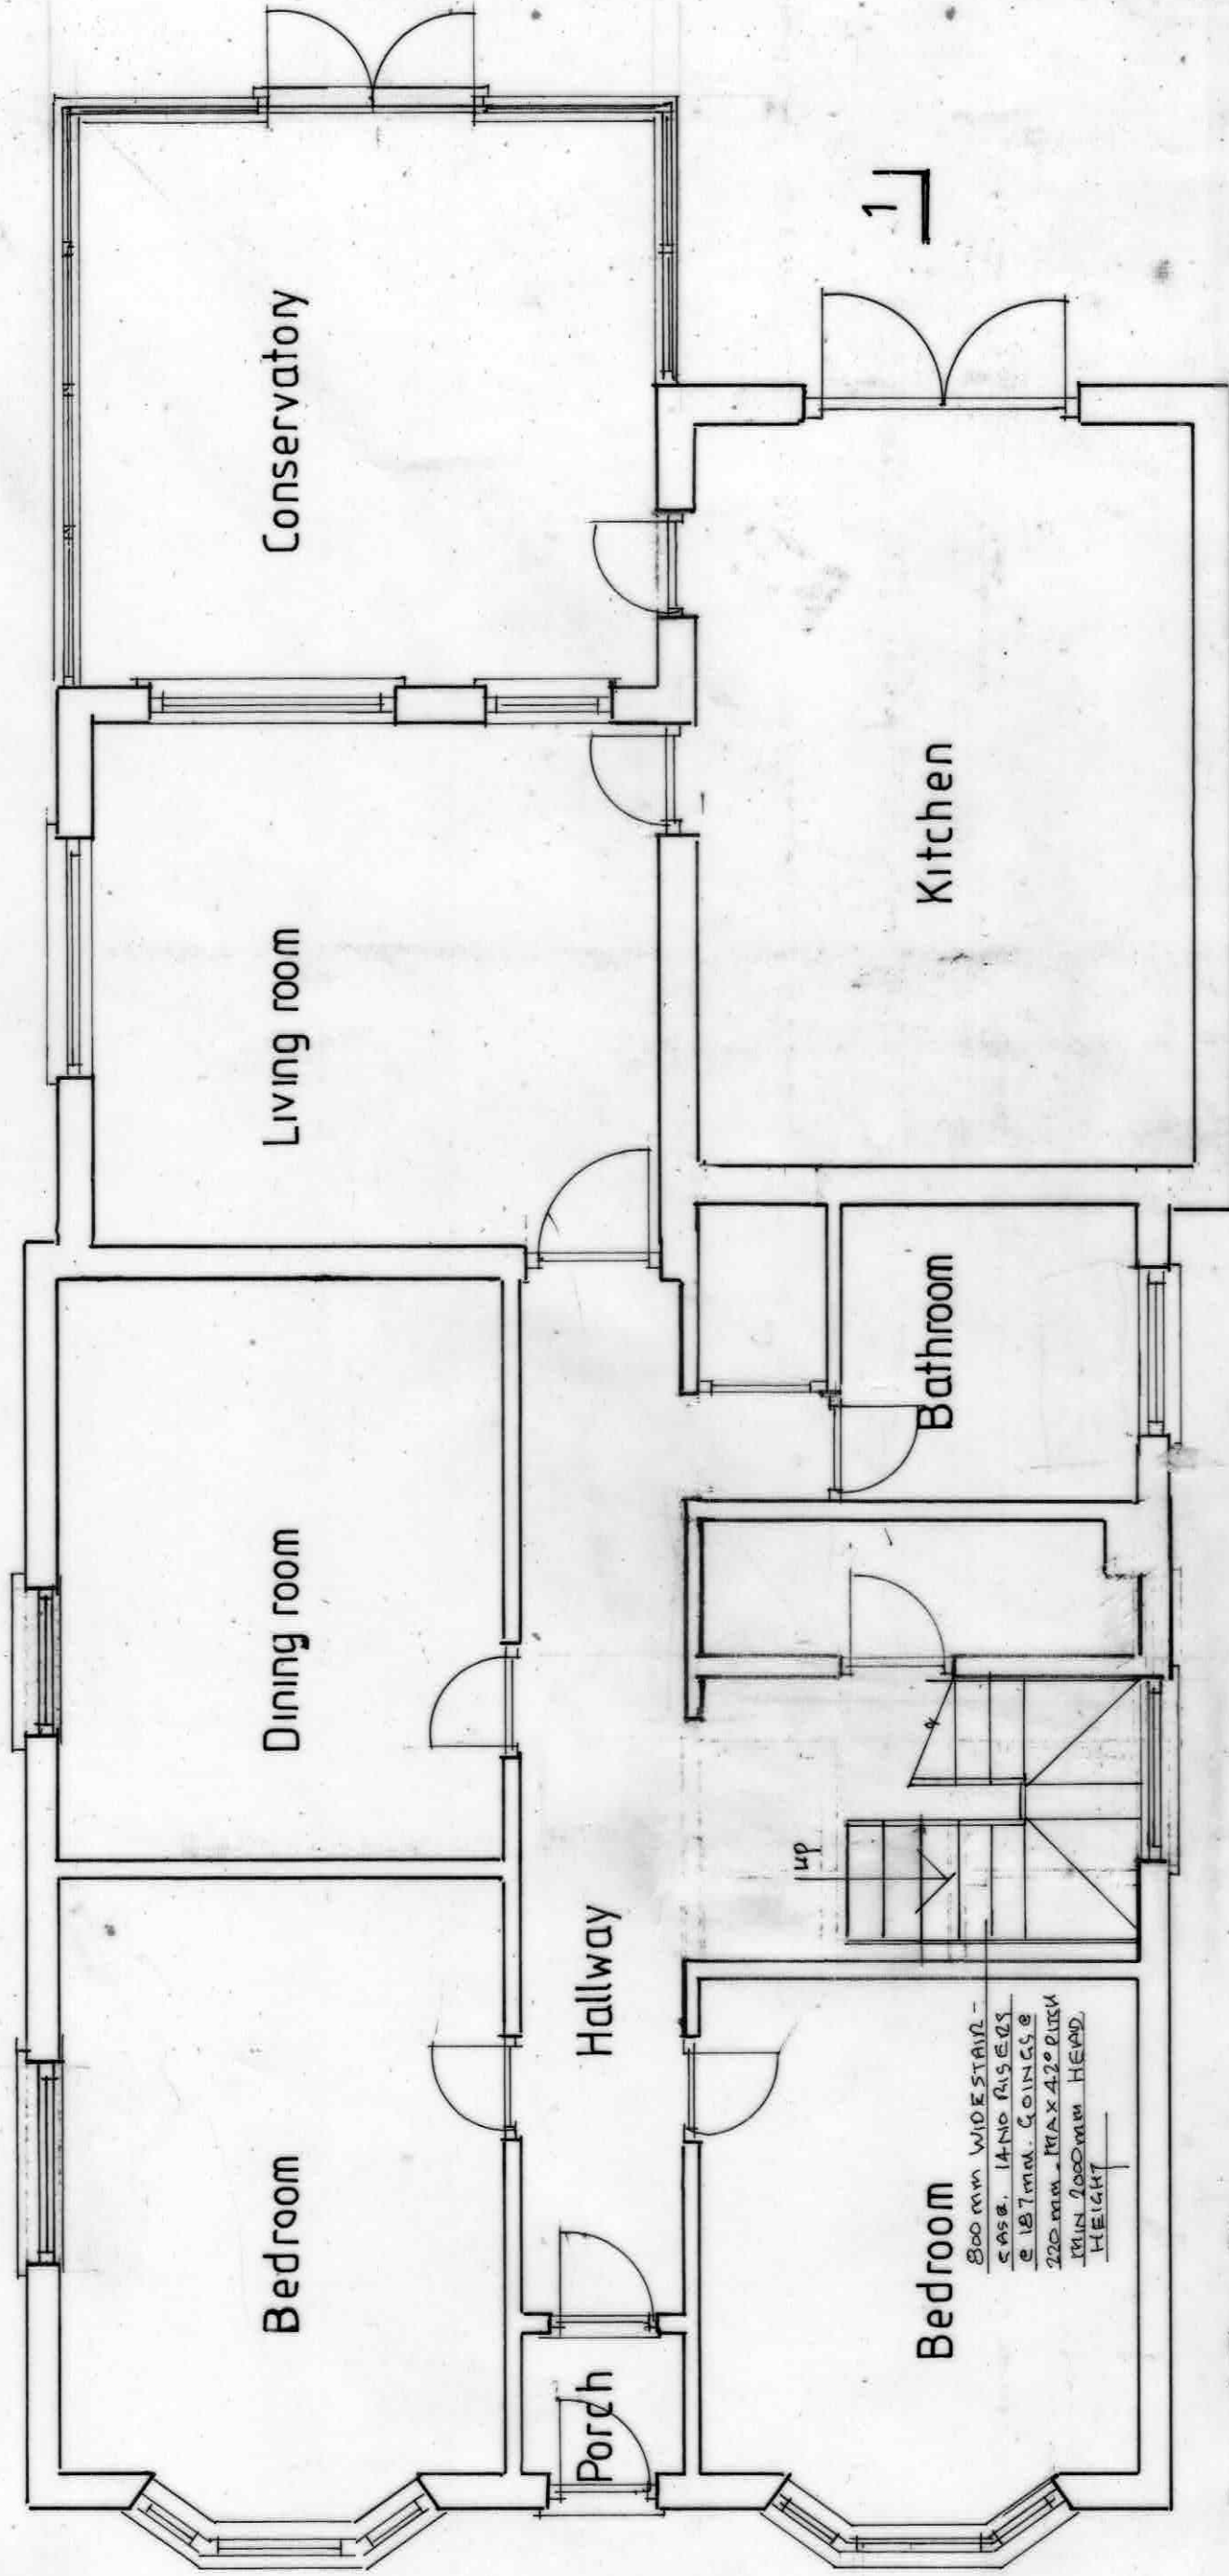

Ground Floor Plan



Building Excellence  
AWARDS 2018  
Regional Winner



SCALE 1:50

