


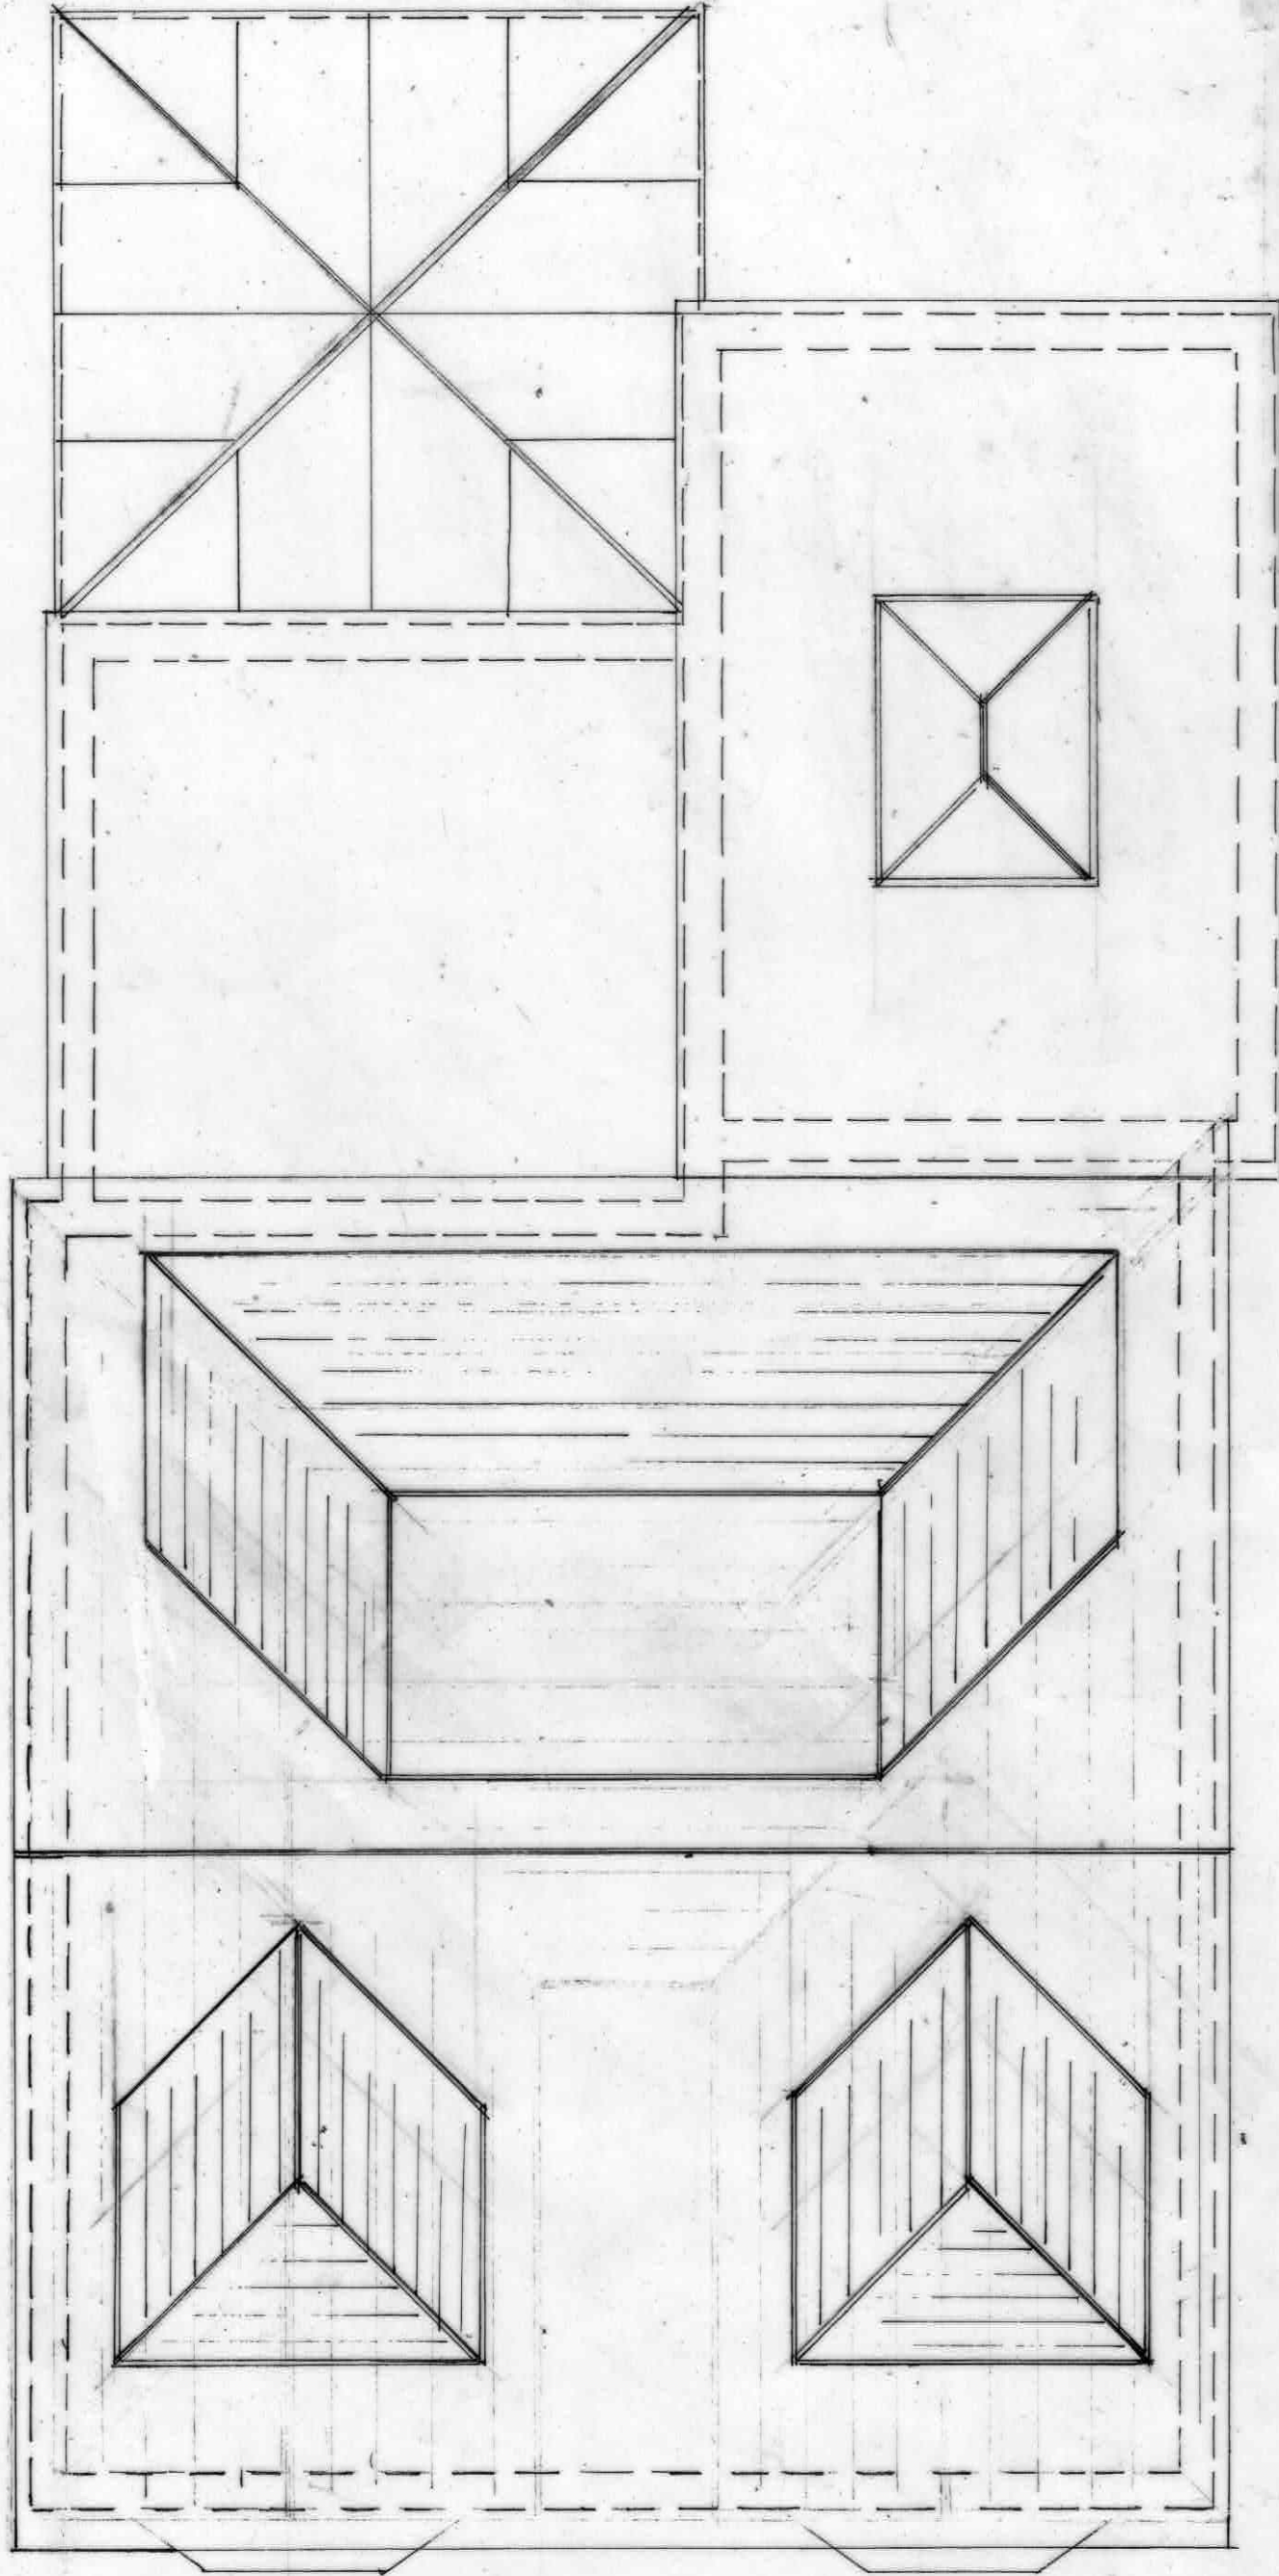

Roof Plan



Building Excellence
AWARDS 2018
 Regional Winner



SCALE 1:50

