


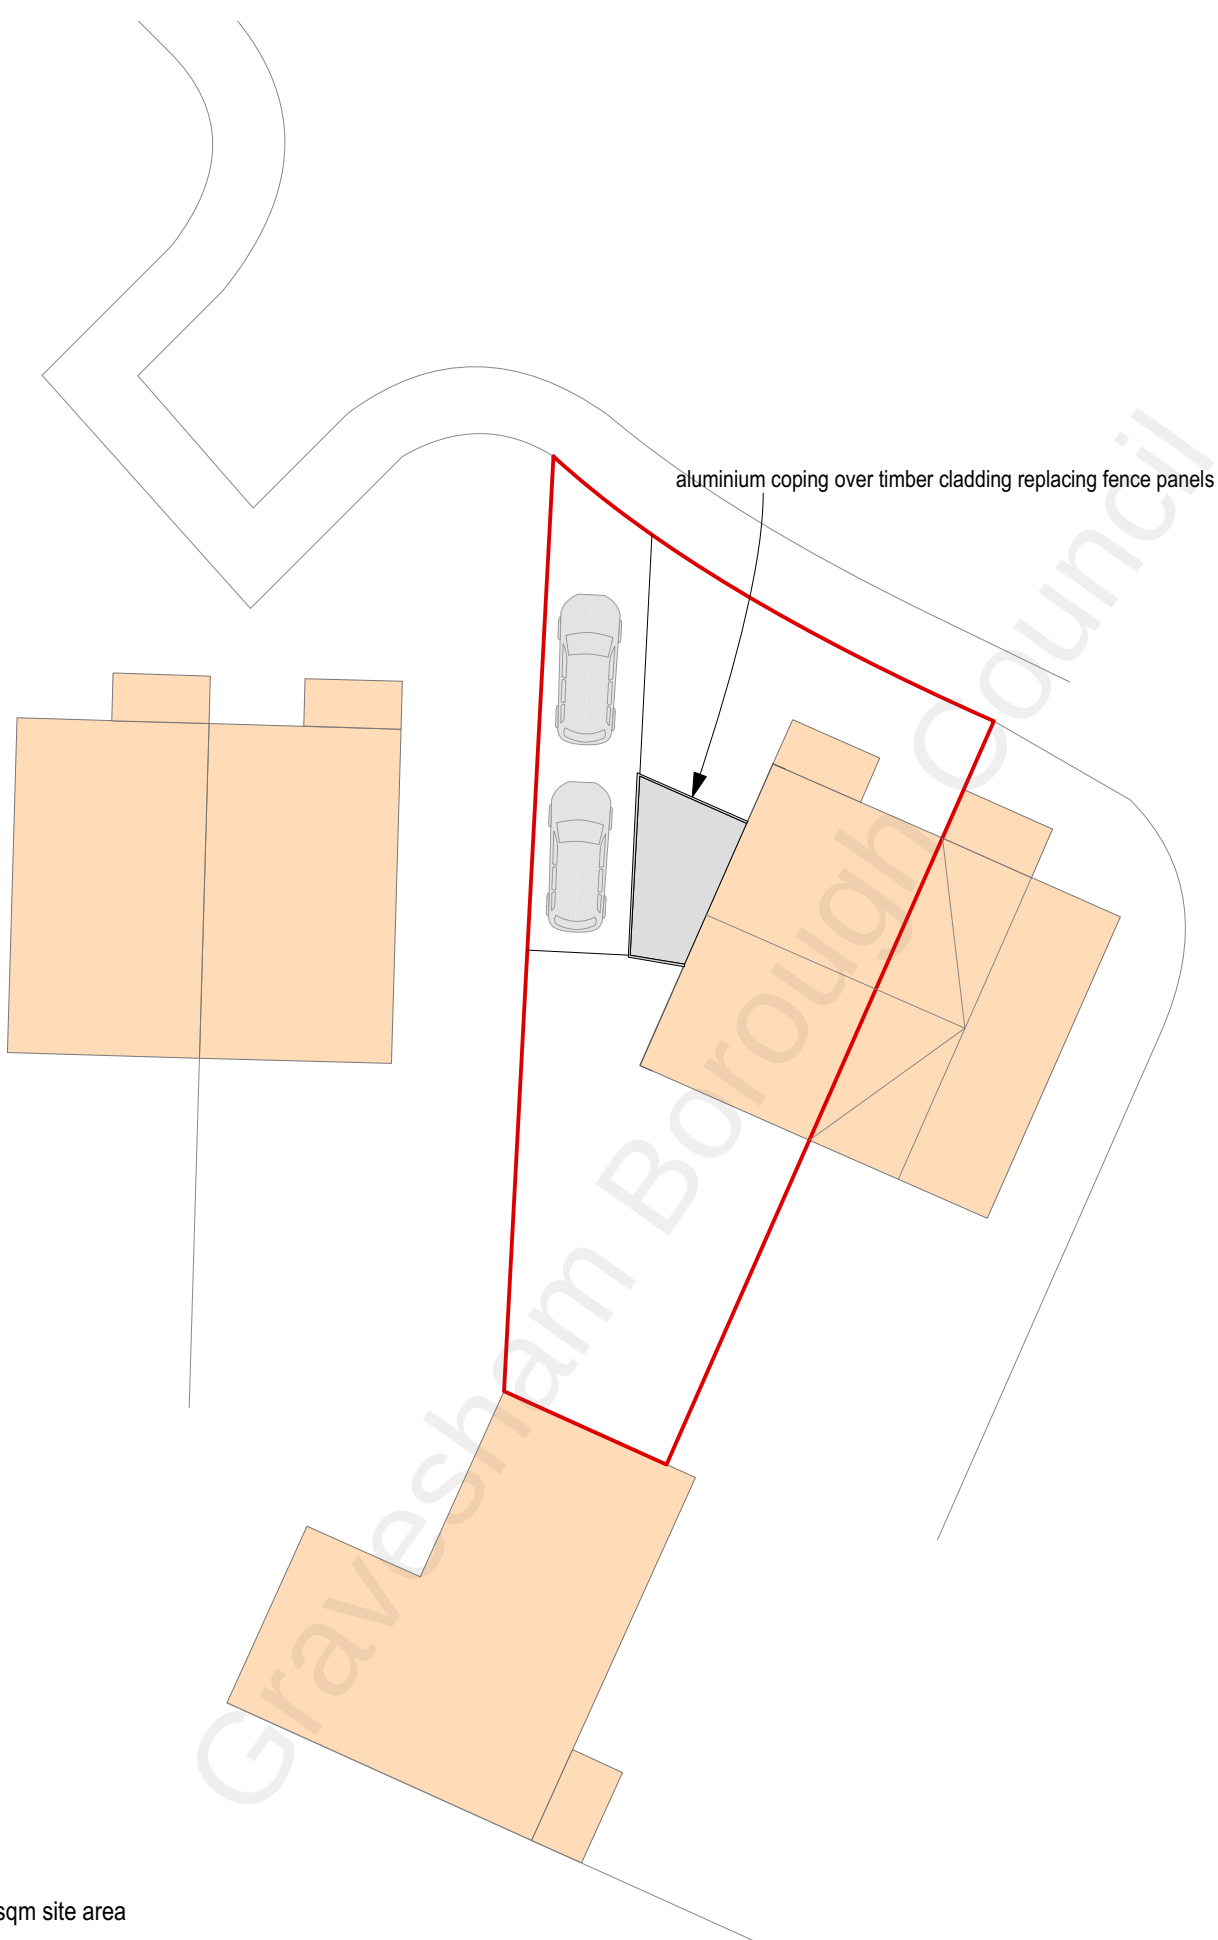

195 sqm site area

north



0 5 10 15 20

scale (m) 1-200 on A4 size print

CLIENT; Olu Oni

PROJECT; 48 Richmond Drive, Gravesend DA12 4DJ

TITLE; site block & roof plan as proposed


SCALE; 1-200

DATE; 11/21

DRAWN;GB

DRAWING NUMBER

21-34-03

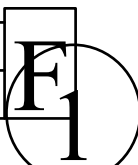

PRIME

FOLIO

01 622 691169