



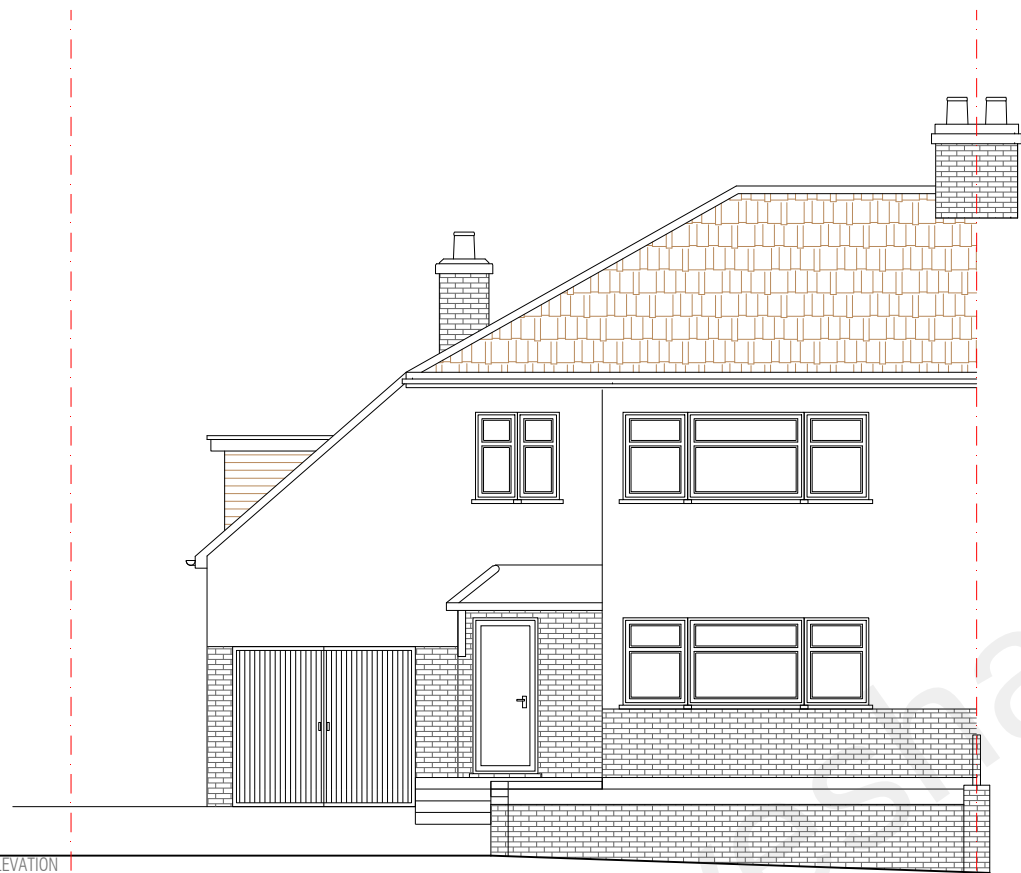

EXISTING FRONT ELEVATION

1

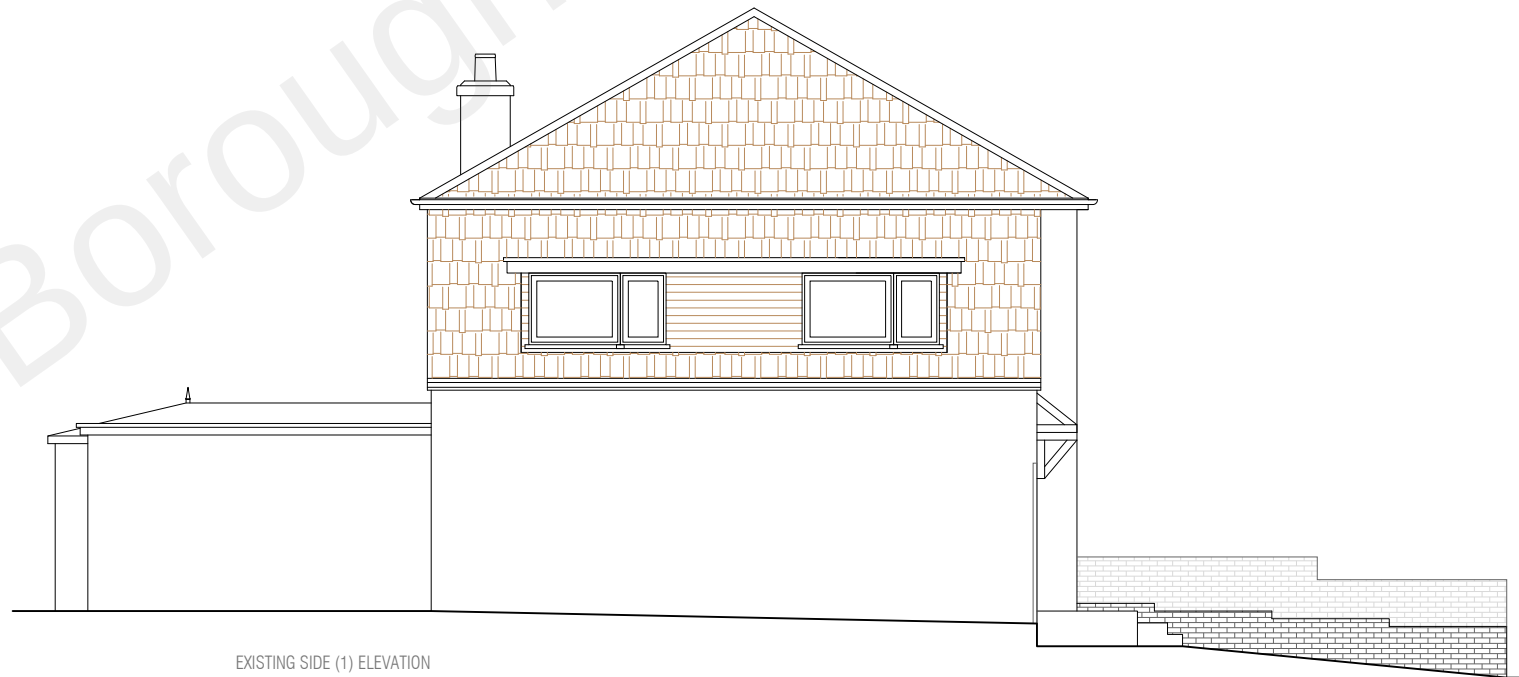

EXISTING SIDE (1) ELEVATION

1

GOLF LINKS AVENUE



86-90 Paul Street, London EC2A 4NE
telephone: +44 (0) 203 095 4799
mobile: +44 (0) 741 4032573
e-mail: info@lotusplans.co.uk
www.lotusplans.co.uk

REVISION NO.	DATE	COMMENTS

CLIENT
1 Golf Links Avenue
Gravesend
Kent
DA11 7PA

SCALE
1:100 @ A3

DATE
June 2022

PROJECT
Proposed new front driveway works at
1 Golf Links Avenue
Gravesend
Kent, DA11 7PA

DRAWING TITLE
Existing Front & Side elevation

PROJECT NO.
LOTUS/674/22

DRAWING NO.
PL-004