
 


1

Existing Site Plan

1 : 500

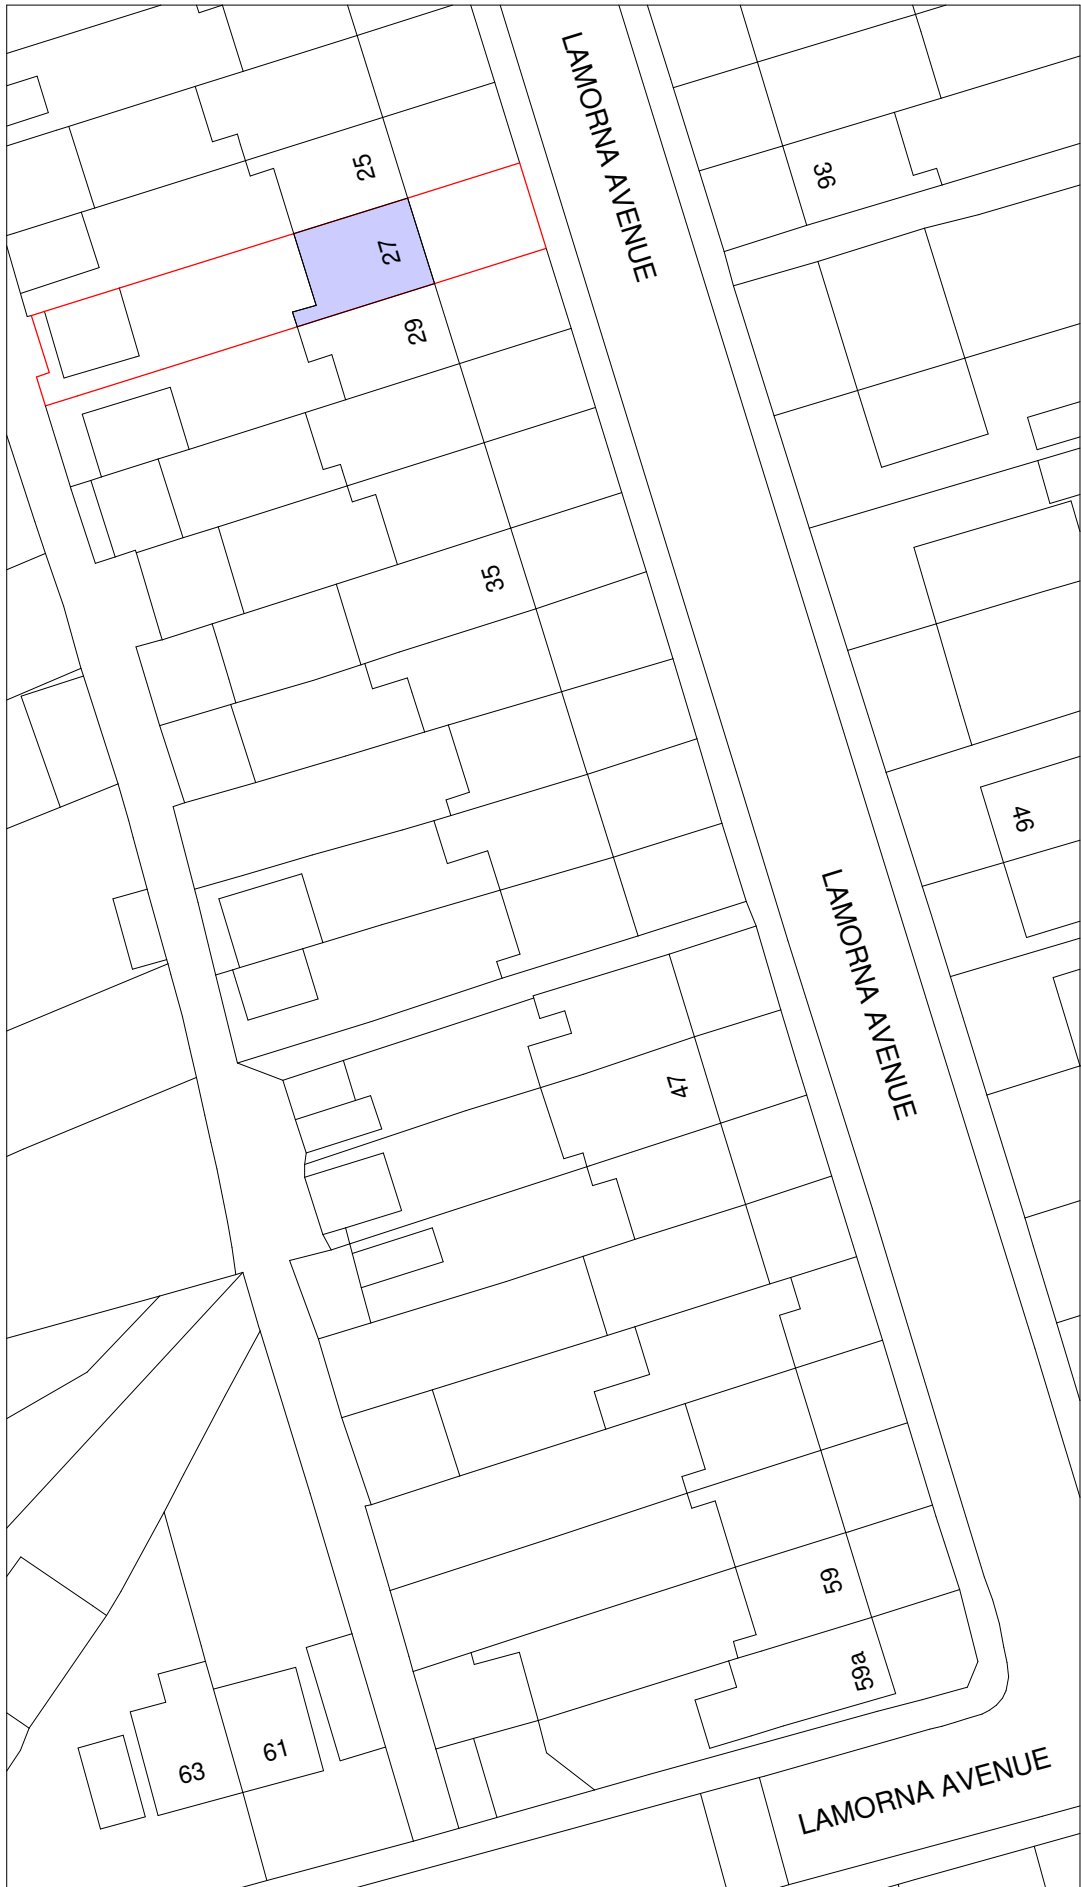


2

Proposed Site Plan

1 : 500



© This drawing is the property of Bluelime Retail Ltd who retain the sole copyright of its contents & it may not be reproduced in part or in whole without written permission

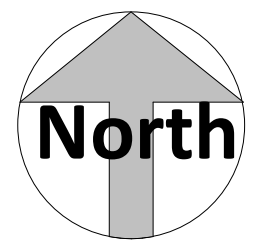

Amendments			
Rev.:	Int.:	Date:	Description:

Project:

Richard Jones
27 Lamorna Avenue,
Gravesend

Title:
Planning Drawings
Existing & Proposed Site Plan 1-500

The Architects Of
London
(0203 903 9093)



Bluelime Architecture
(01322 521026)



27 Lamorna Avenue

Drawn by:	Scale:	@A3	Date:
BL	1 : 500		04.09.2024

Drawing number:	Rev:
BL/DRG/3636/ 02	

Dimensions to be checked on site.