




- DRAINAGE STORM NEW
- DRAINAGE STORM EXISTING
- DRAINAGE STORM EXISTING REMOVED
- DRAINAGE FOUL NEW
- DRAINAGE FOUL EXISTING
- DRAINAGE FOUL EXISTING REMOVED
- DRAINAGE COMBINED NEW
- DRAINAGE COMBINED EXISTING
- DRAINAGE COMBINED EXISTING REMOVED

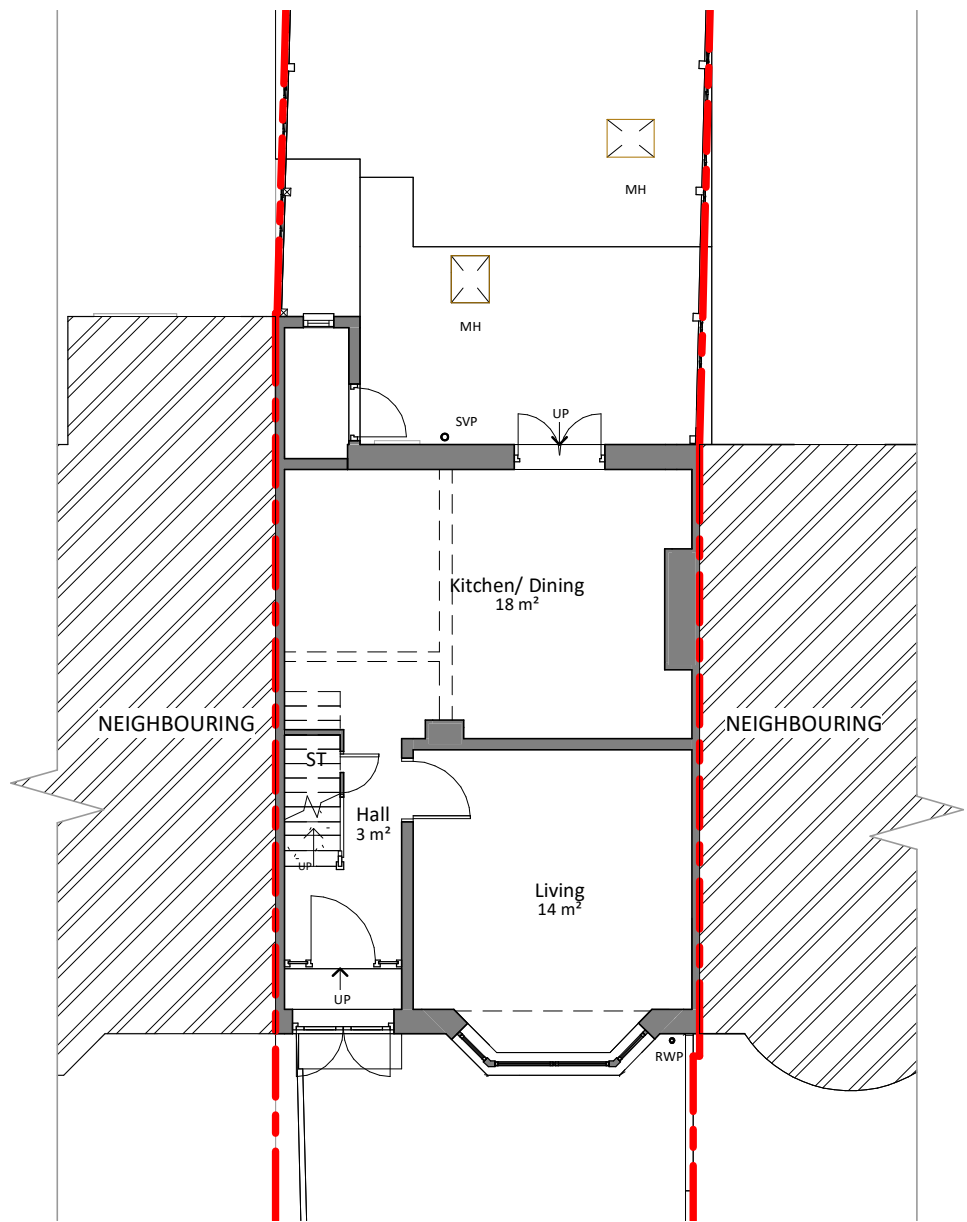


1 Existing Ground Floor
1 : 100

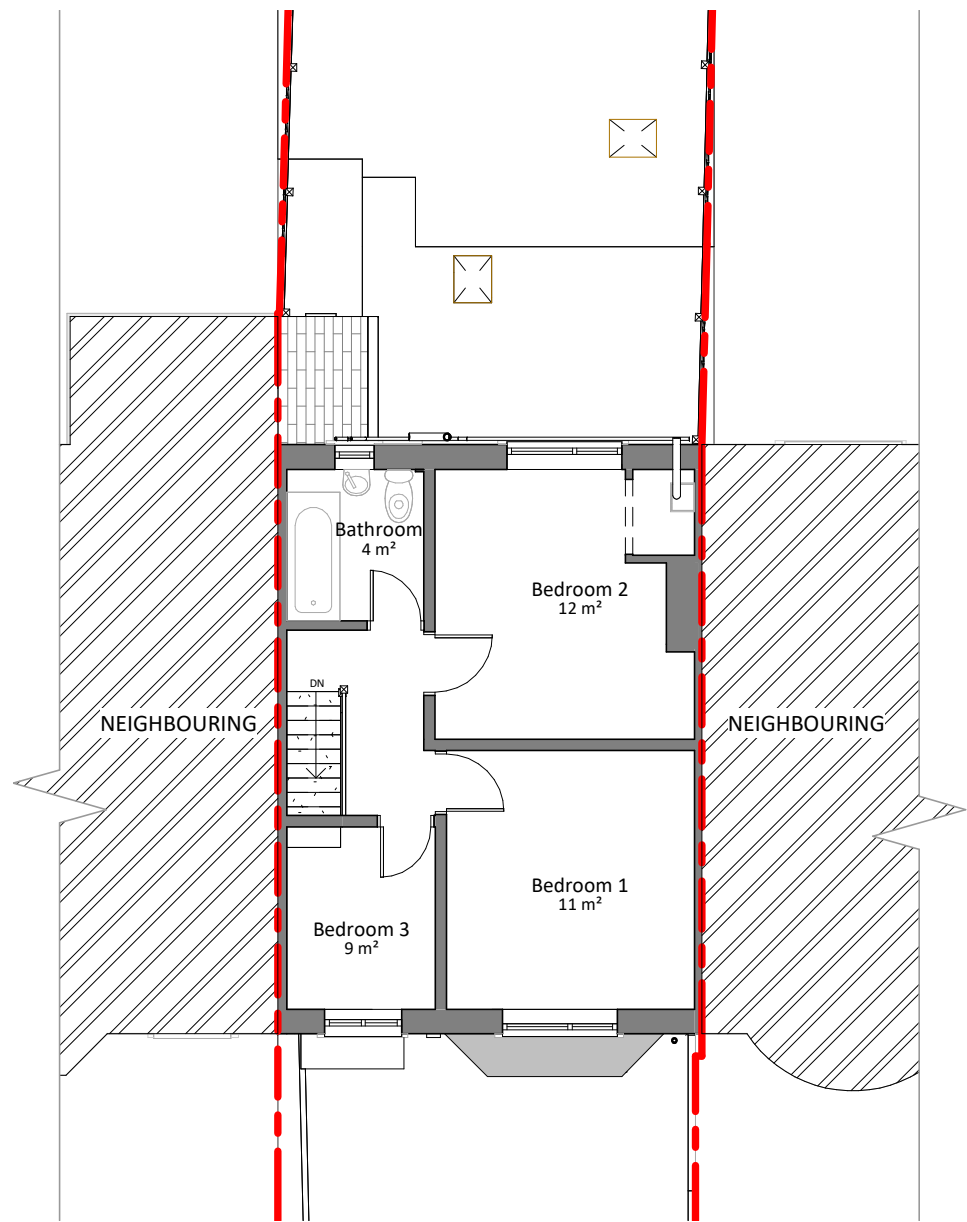


2 Existing First Floor
1 : 100

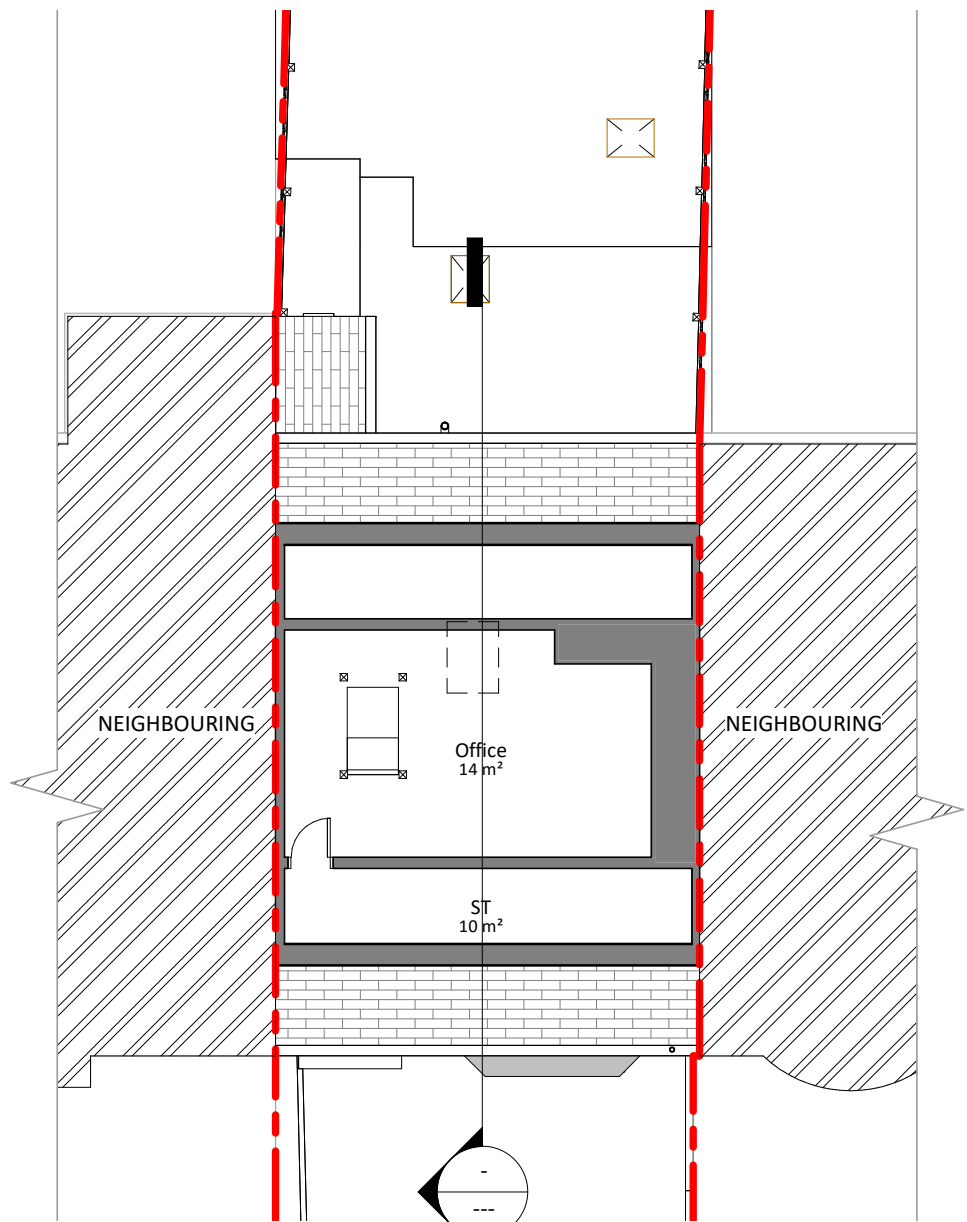


3 Existing Loft
1 : 100

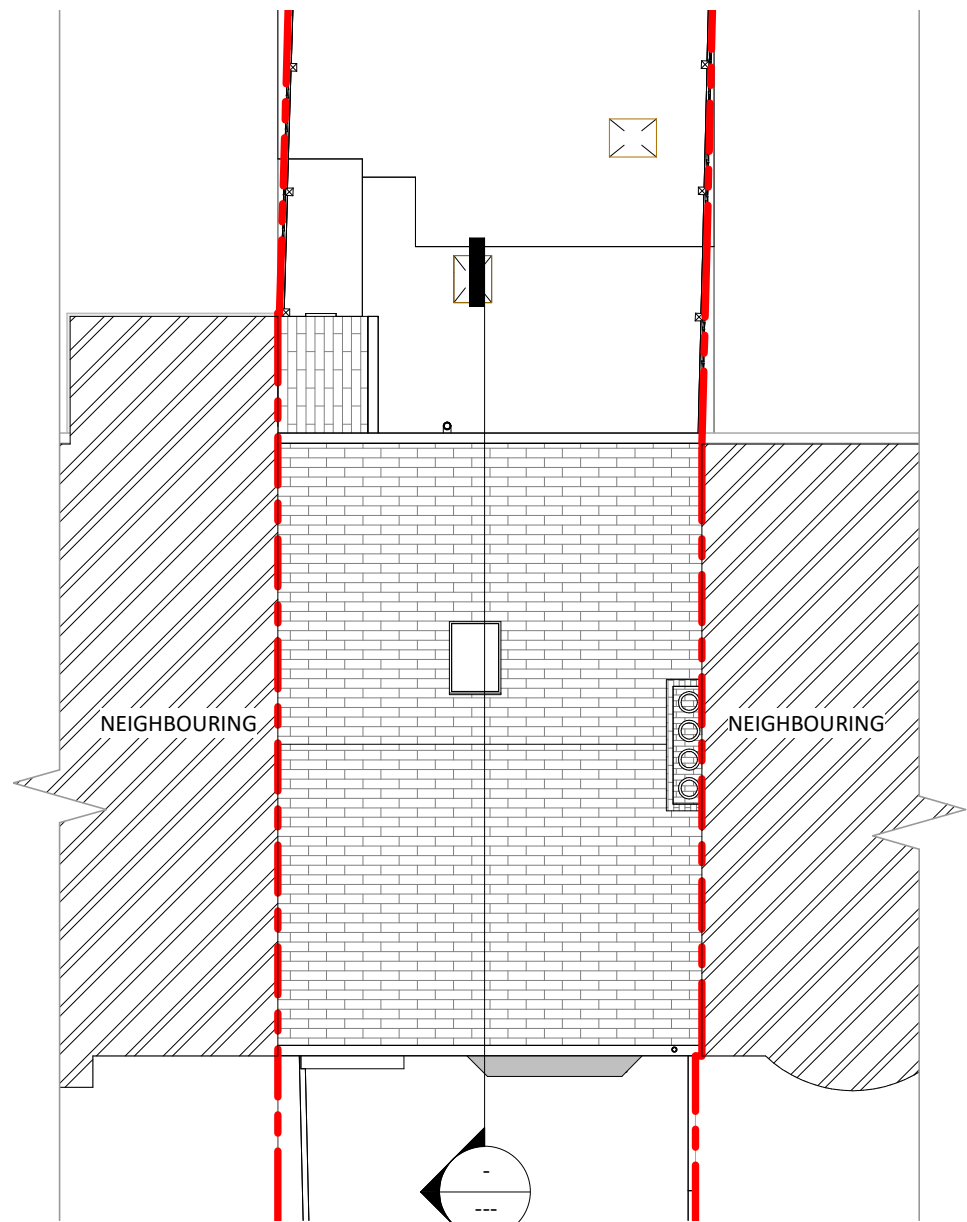

4 Existing Roof
1 : 100

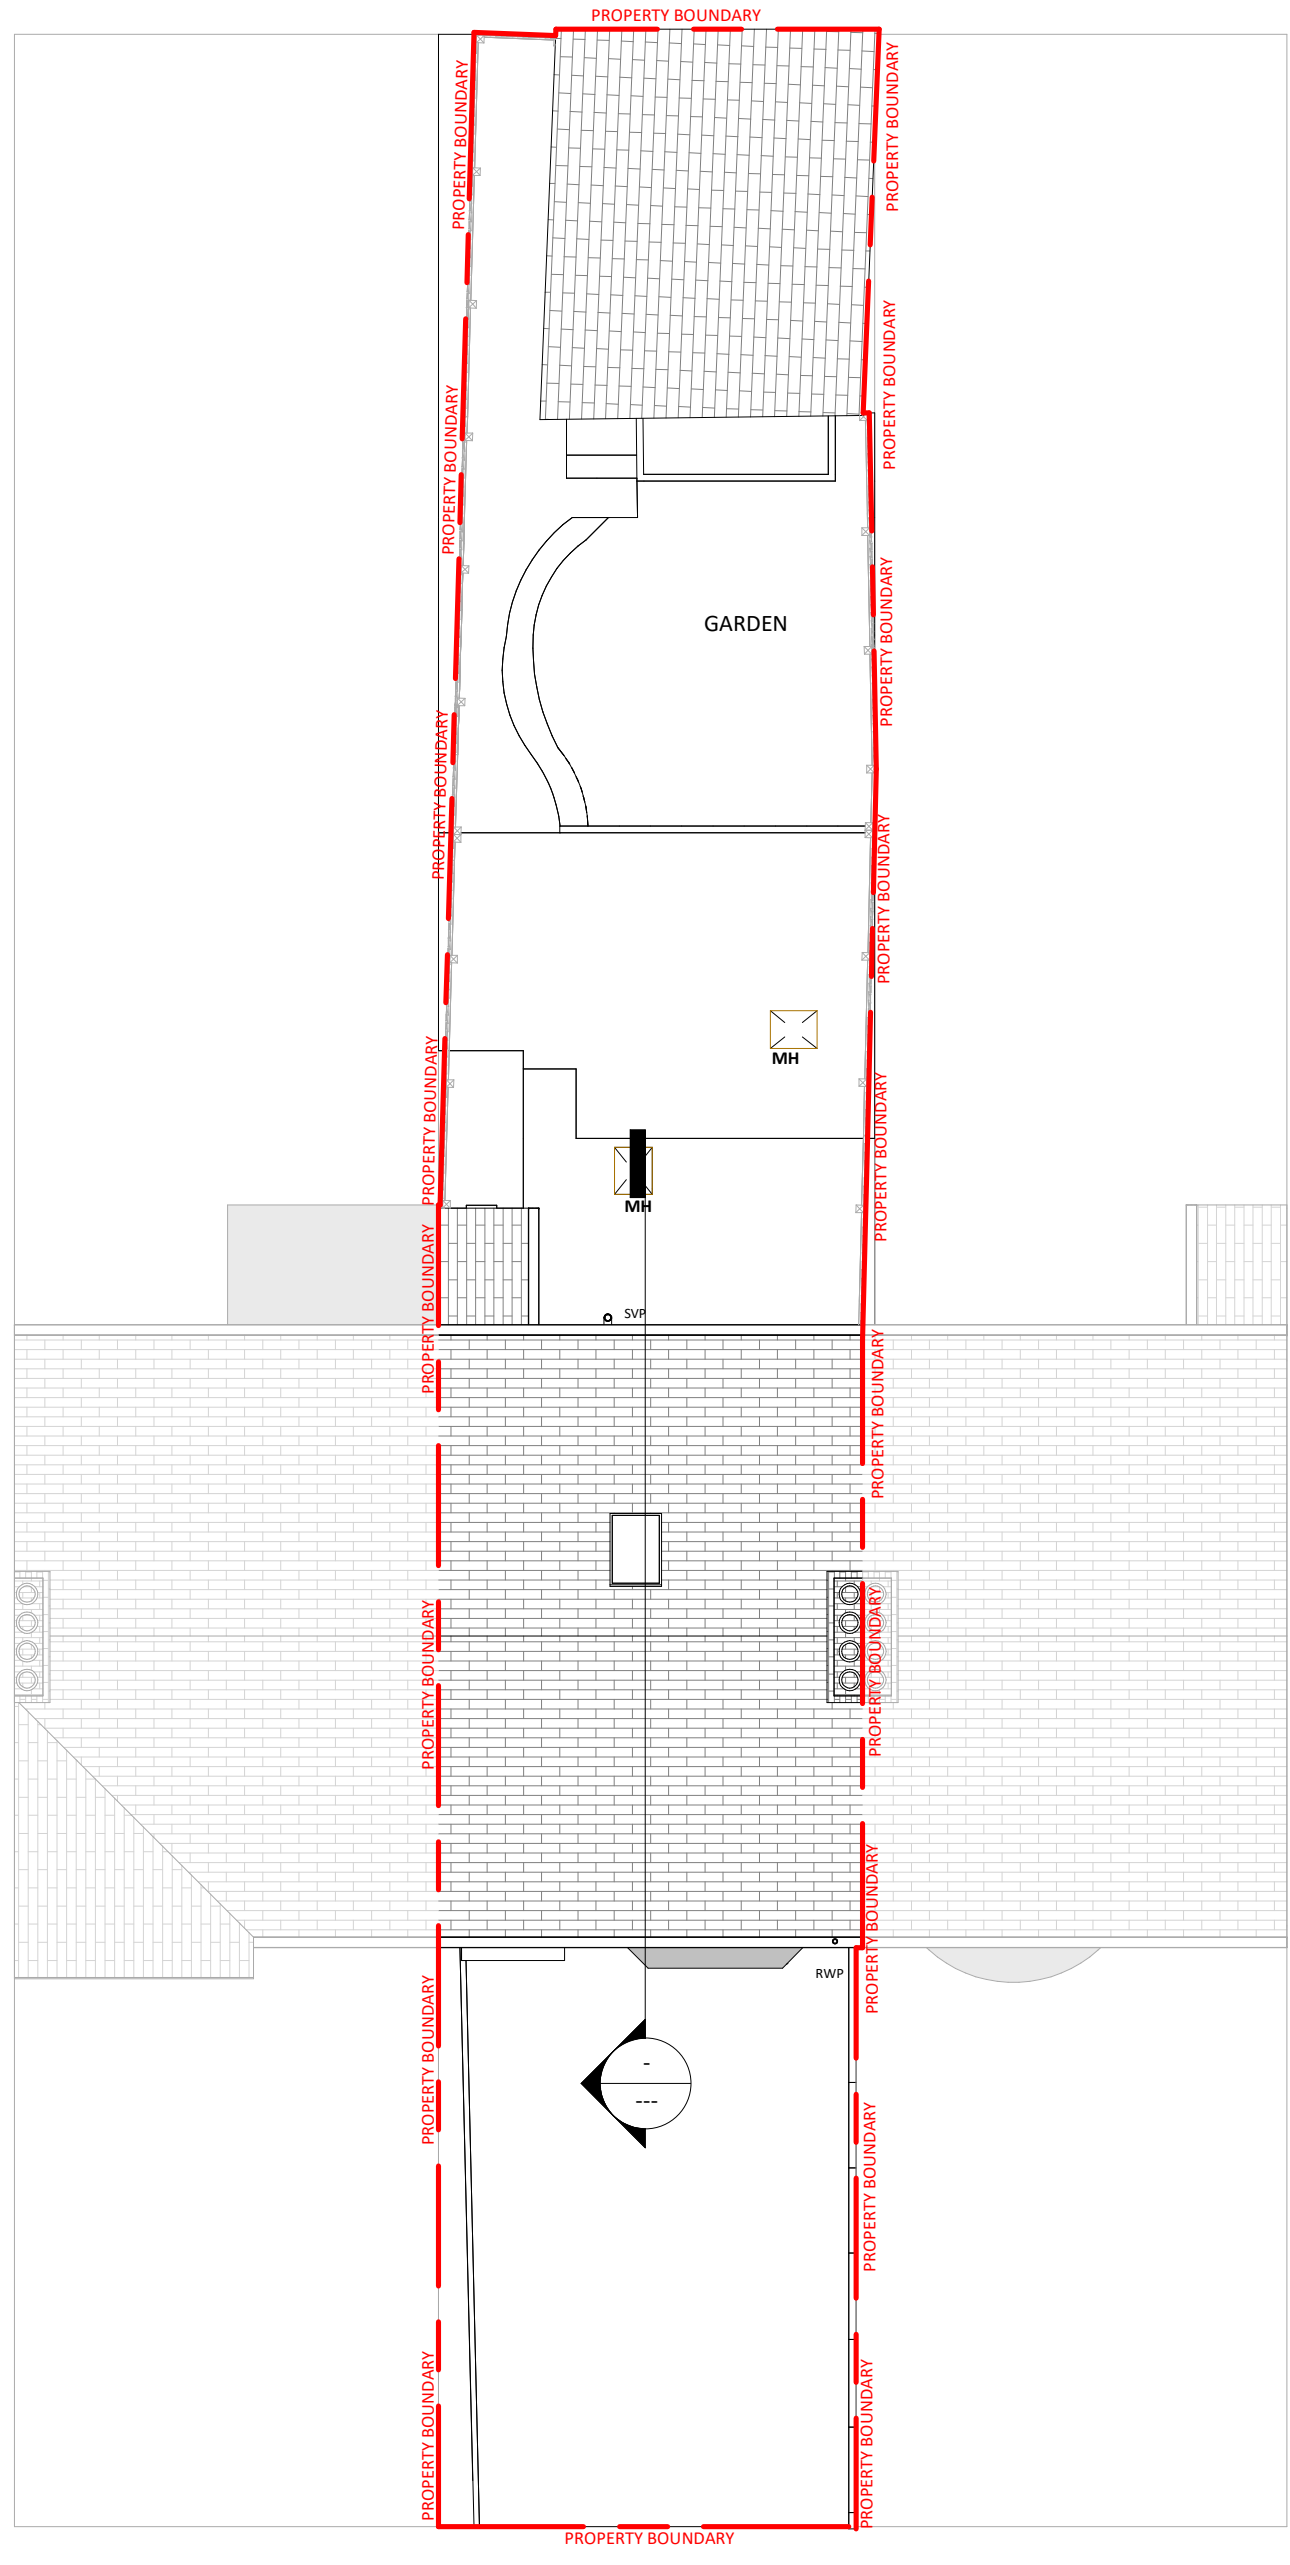

5 Site
1 : 100

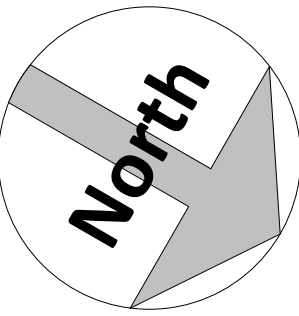

Amendments :

Rev	Date	Description

Project :

Richard Jones
27 Lamorna Avenue, Gravesend

Title :
Planning Drawings
Existing Floor Plans

The Architects Of London
(0203 903 9093)

Bluetime Architecture
(01322 521026)

THE ARCHITECTS
OF LONDON
OF BLUE TIME



27 Lamorna Avenue

Drawn by : BL Scale : 1 : 100 © A1 Date : 04.09.2024

Drawing number : BL/DRG/3636/ 03

Dimensions to be checked on site.

