






PROPOSED LIGHTS

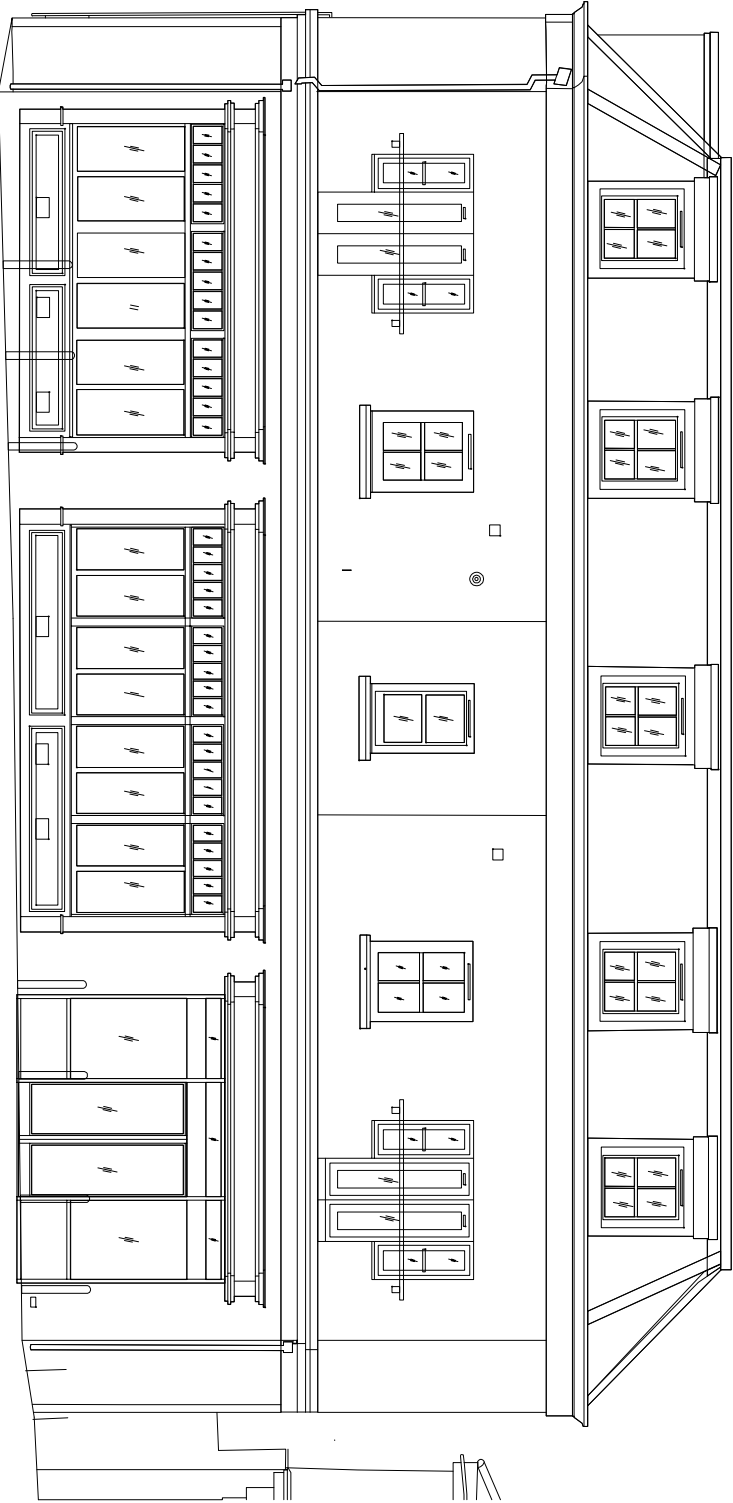


EXISTING FRONT ELEVATION 1:100

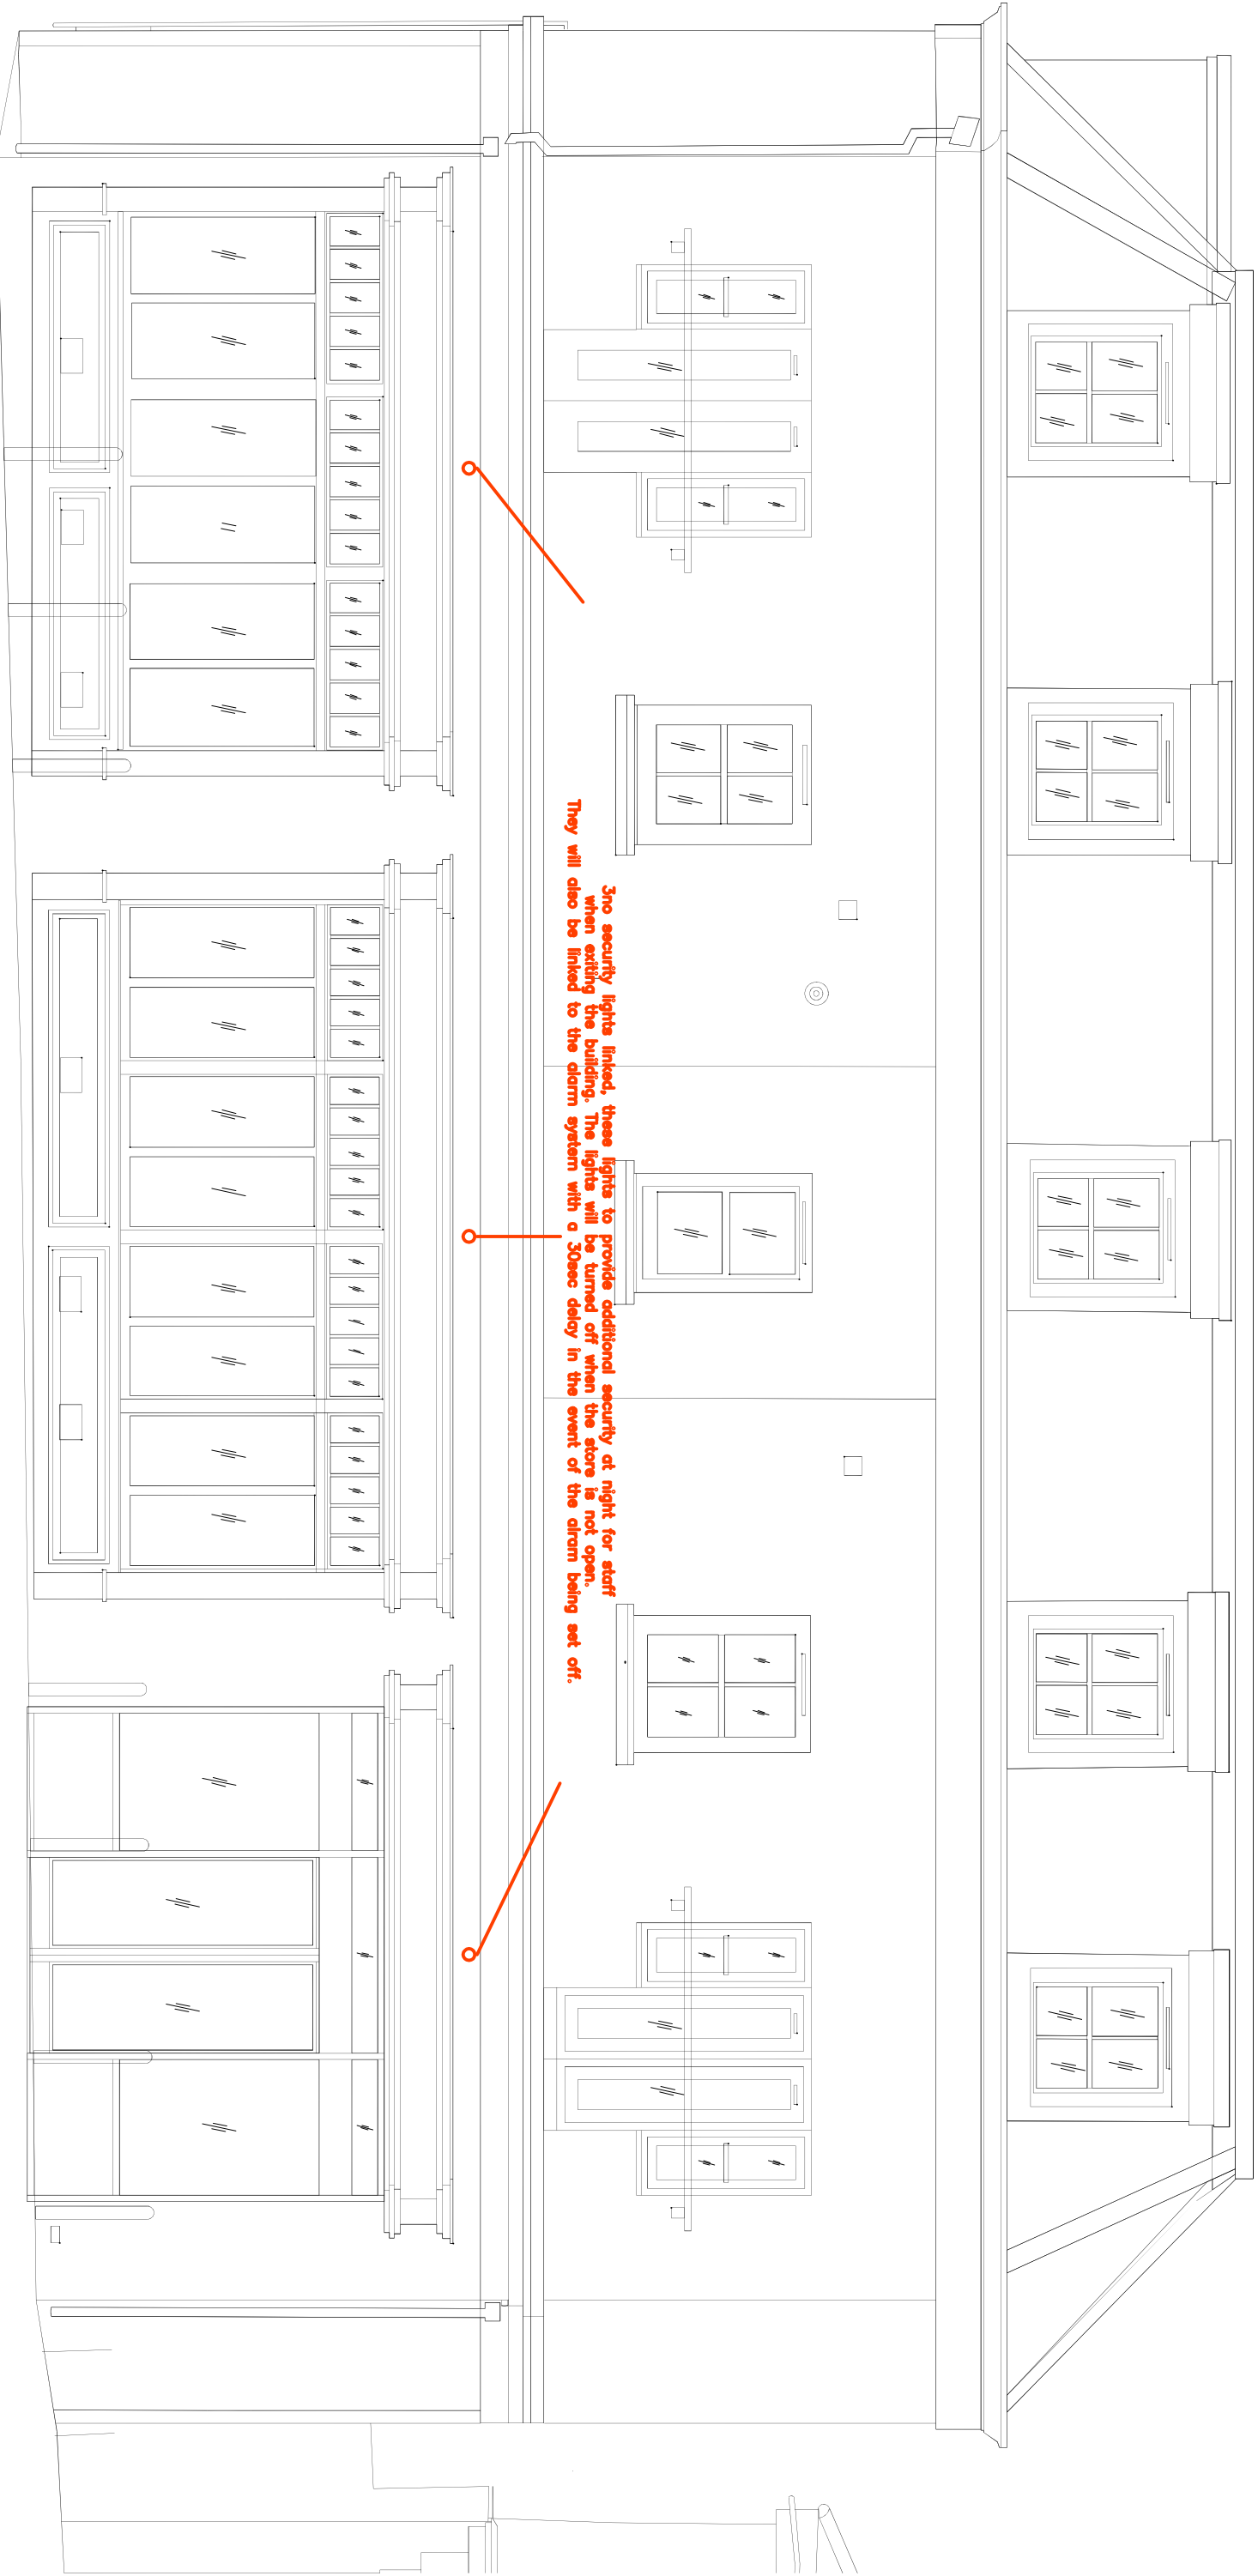



PROPOSED FRONT ELEVATION 1:50

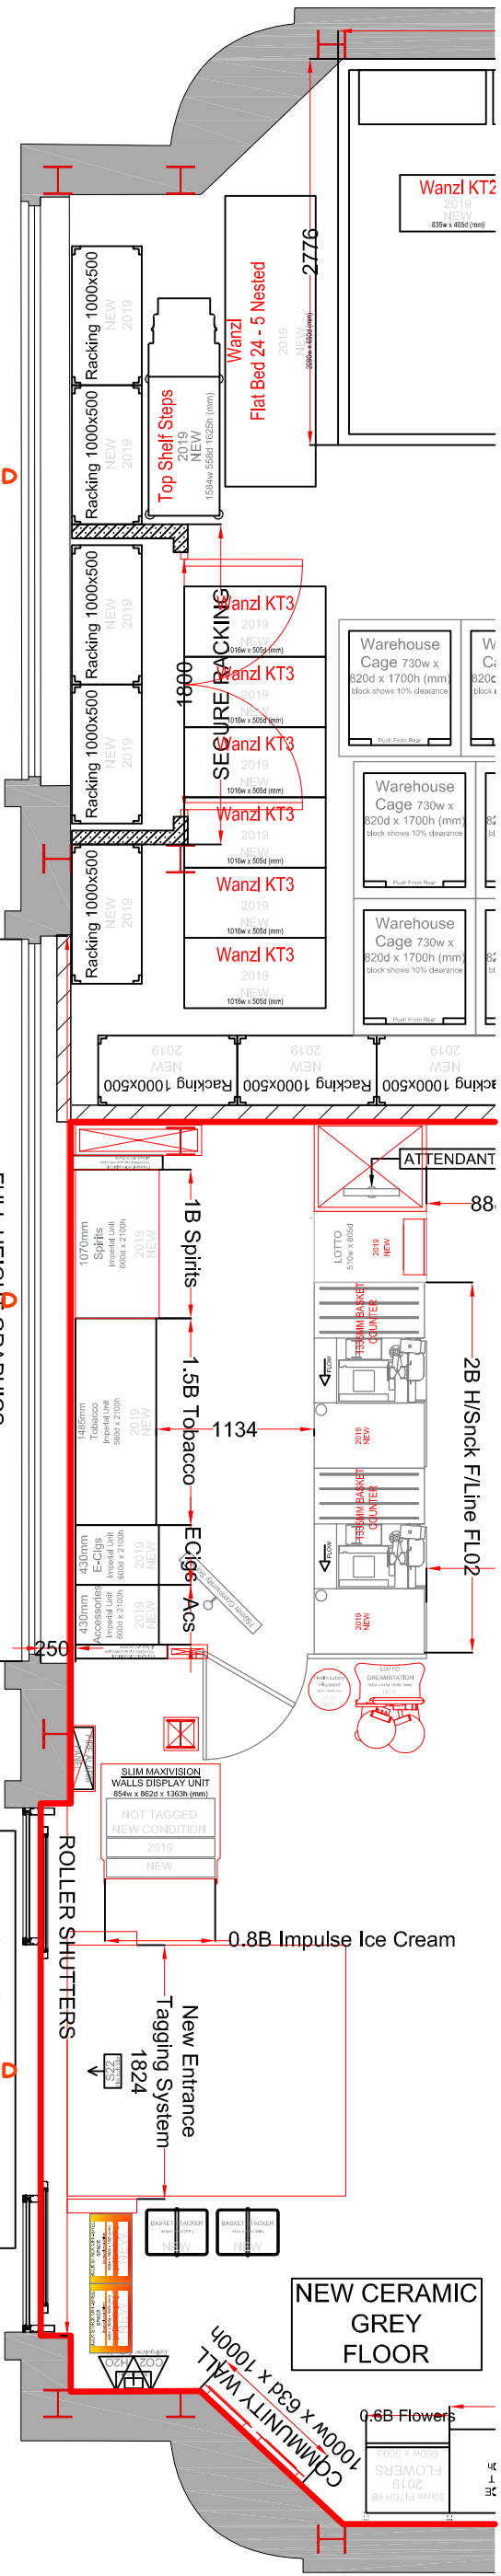

PROPOSED PLAN EXTRACT 1:50

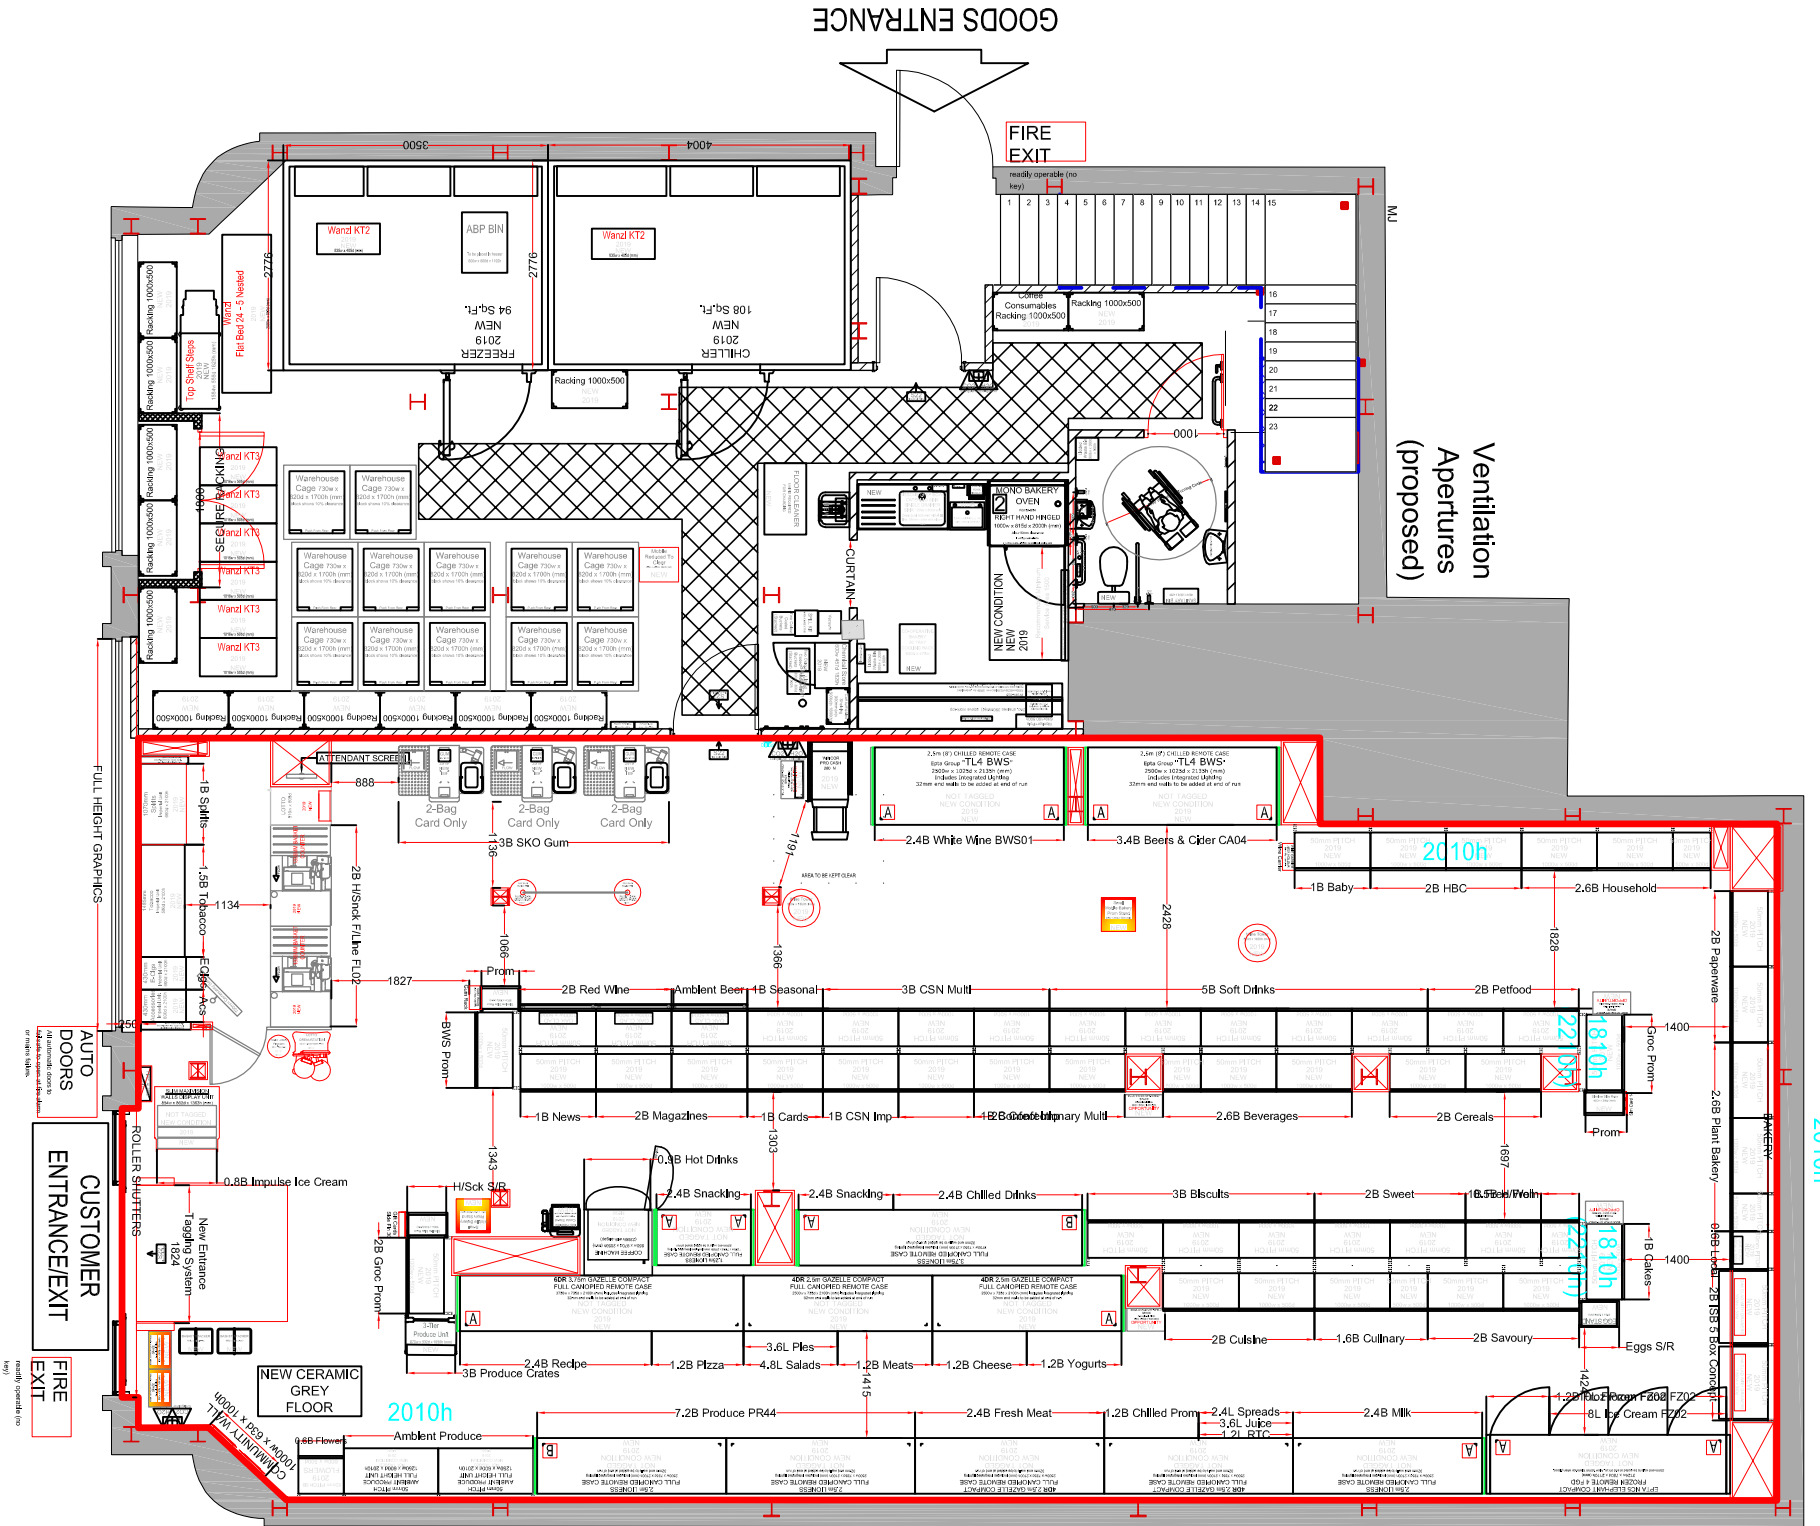

EXISTING PLAN 1:100

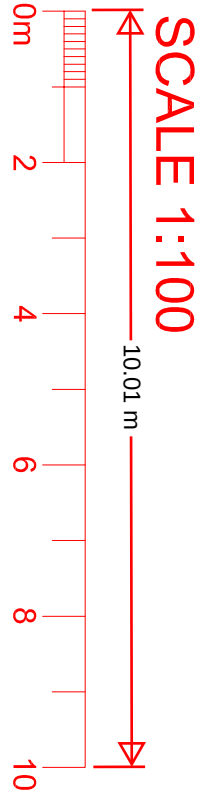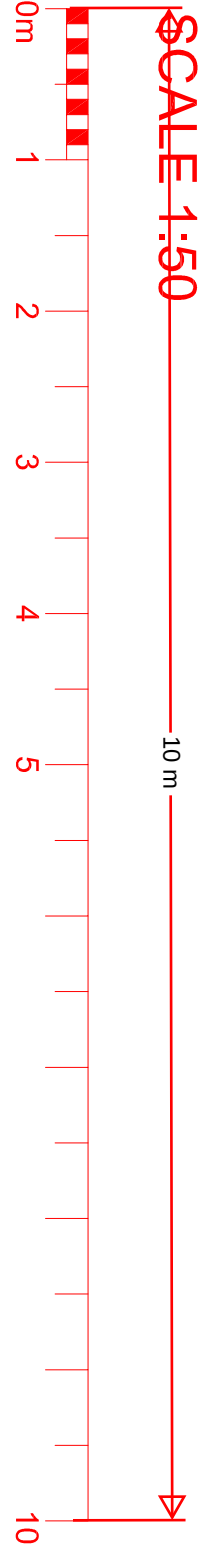

project			
CO-OP SUPERMARKET			
1-2 EAST MILTON ROAD			
KENT			
DATE 2.JL			
EXISTING & PROP PLAN			
date	MAY 23	drawn	C.J.J.
scale	1:100.50 @A1	drg no.	3807.10A

© THE CONTENTS OF THIS DRAWING REMAIN THE SOLE PROPERTY OF
WELLSFIELD ASSOCIATES AND MUST NOT BE COPIED OR REPRODUCED
WITHOUT PRIOR PERMISSION.

FULL SURVEY NOT CARRIED OUT. DRAWING PRODUCED USING
INFORMATION SUPPLIED BY THE CLIENT

Wellsfield Associates

York House
Westview Drive
Rushmore
Essex
SS6 7AU
Mob No 07766 221958
chris@wellsfieldassociates.co.uk