



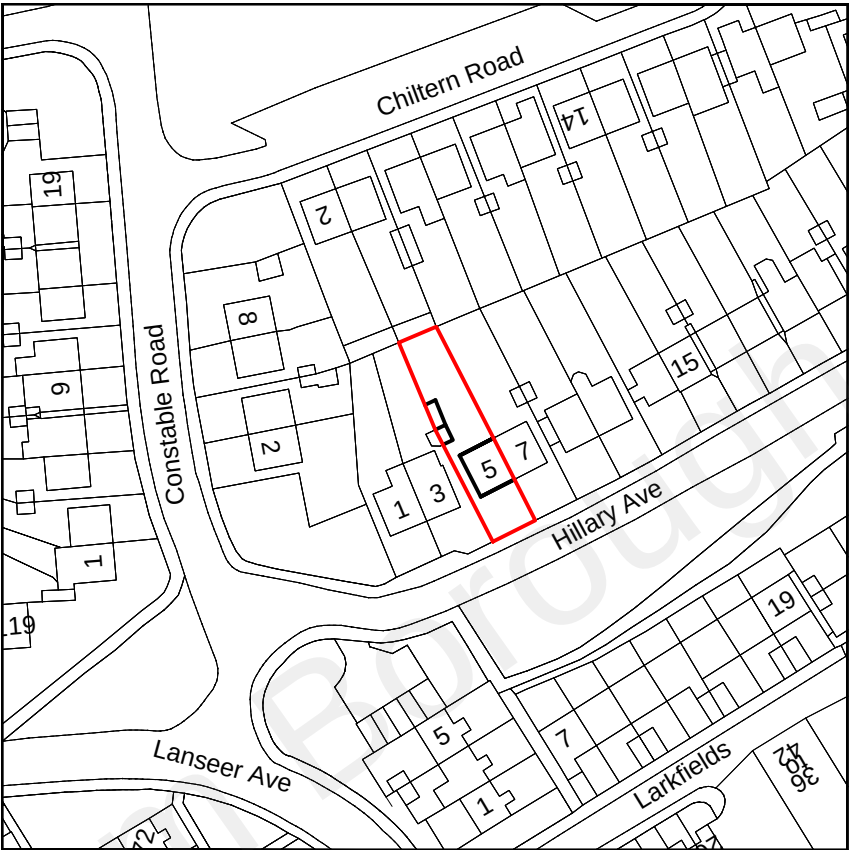

Location Plan  
Scale 1:1250

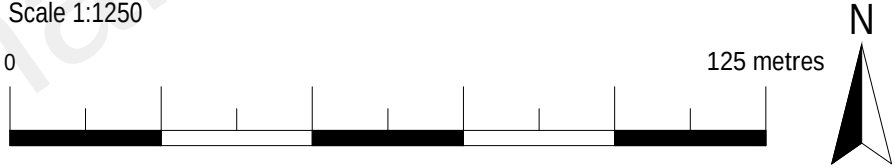


| Revision notes: |       |   |
|-----------------|-------|---|
| Rev:            | Date: | Notes:   |
| 001             |       | <p>The Contractor must carry out His/Her own measured survey prior to works commencing on site to verify site dimensions and to report any discrepancies to the Designer. Contractor to refer to Building Control Notes. Contractor is responsible for final on site design using on site dimensions.</p> <p>Contractor responsible for on site drainage layout/runs - to be agreed by Building Control prior to Construction starting on site.All Details to be approved by Building Control prior to construction starting on site.</p> |

|           |
|-----------|
| Drawn by: |
| FD        |
| Client:   |
|           |


|                                             |
|---------------------------------------------|
| Project:                                    |
| 5 Hillary AveNorthfleet, Gravesend DA11 8NS |
| Drawing Title:                              |
| LOCATION PLAN                               |

|                  |
|------------------|
| Date:            |
| 16.03.2022       |
| Scale @A3:       |
| 1:1250           |
| Issue:           |
| PLANNING DRAWING |
| No.:             |
| 21-2103          |
| Rev:             |
| 0                |
| Page:            |
| D01              |

 


Plan It  
Architectural Services

www.planituk.co.uk

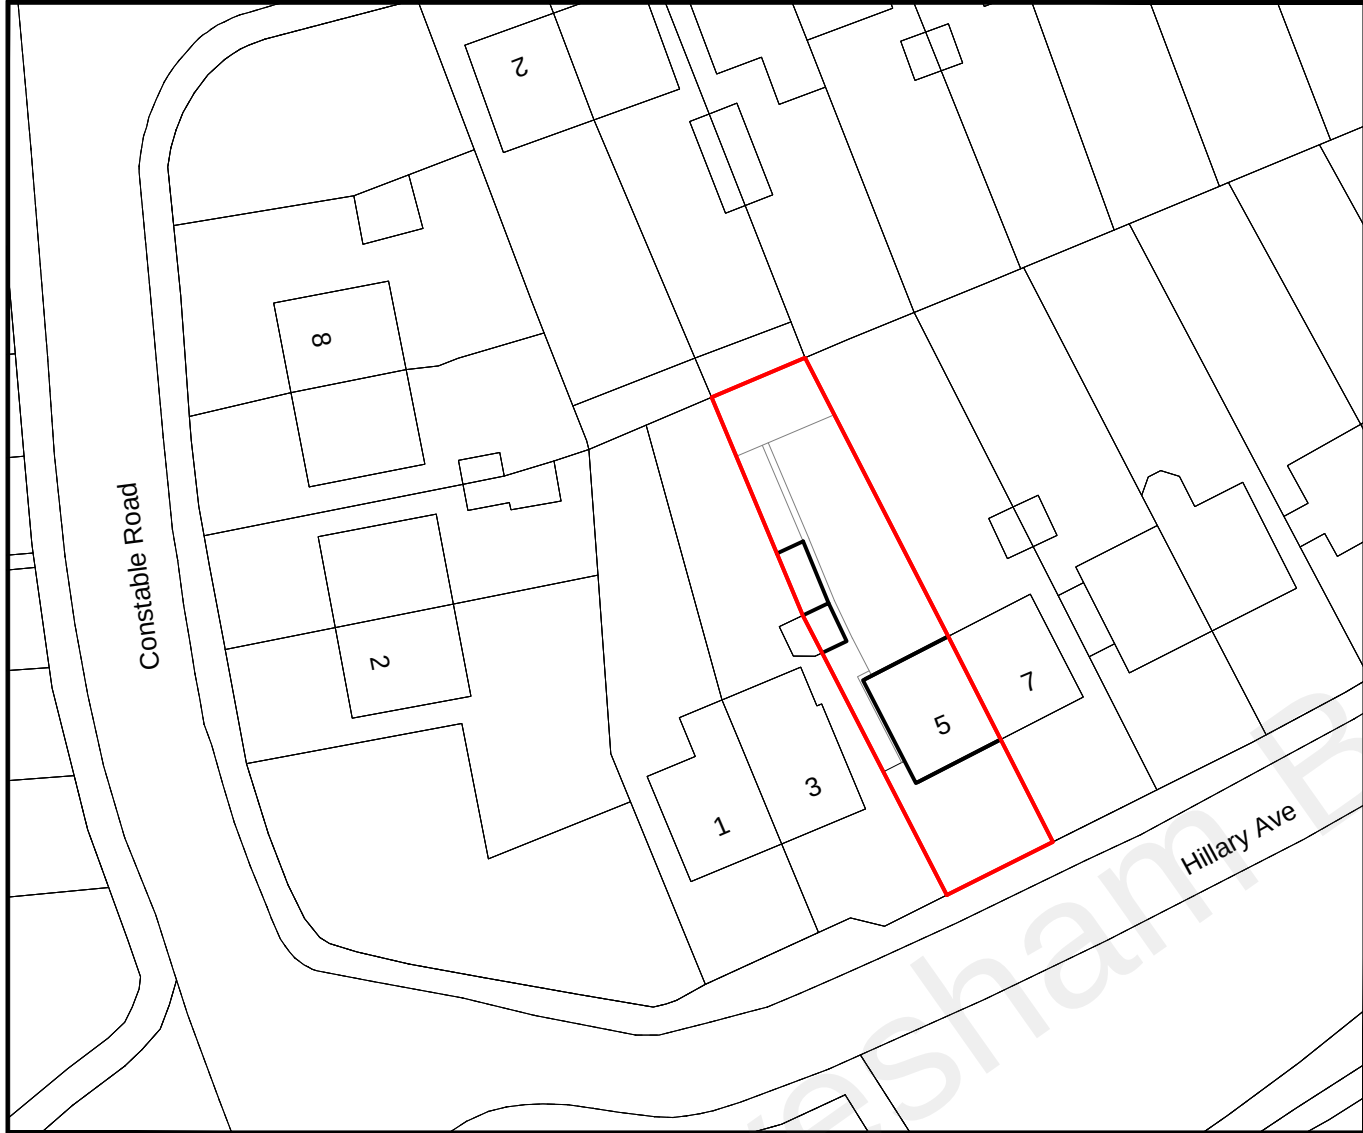

Existing Block Plan  
Scale 1:500

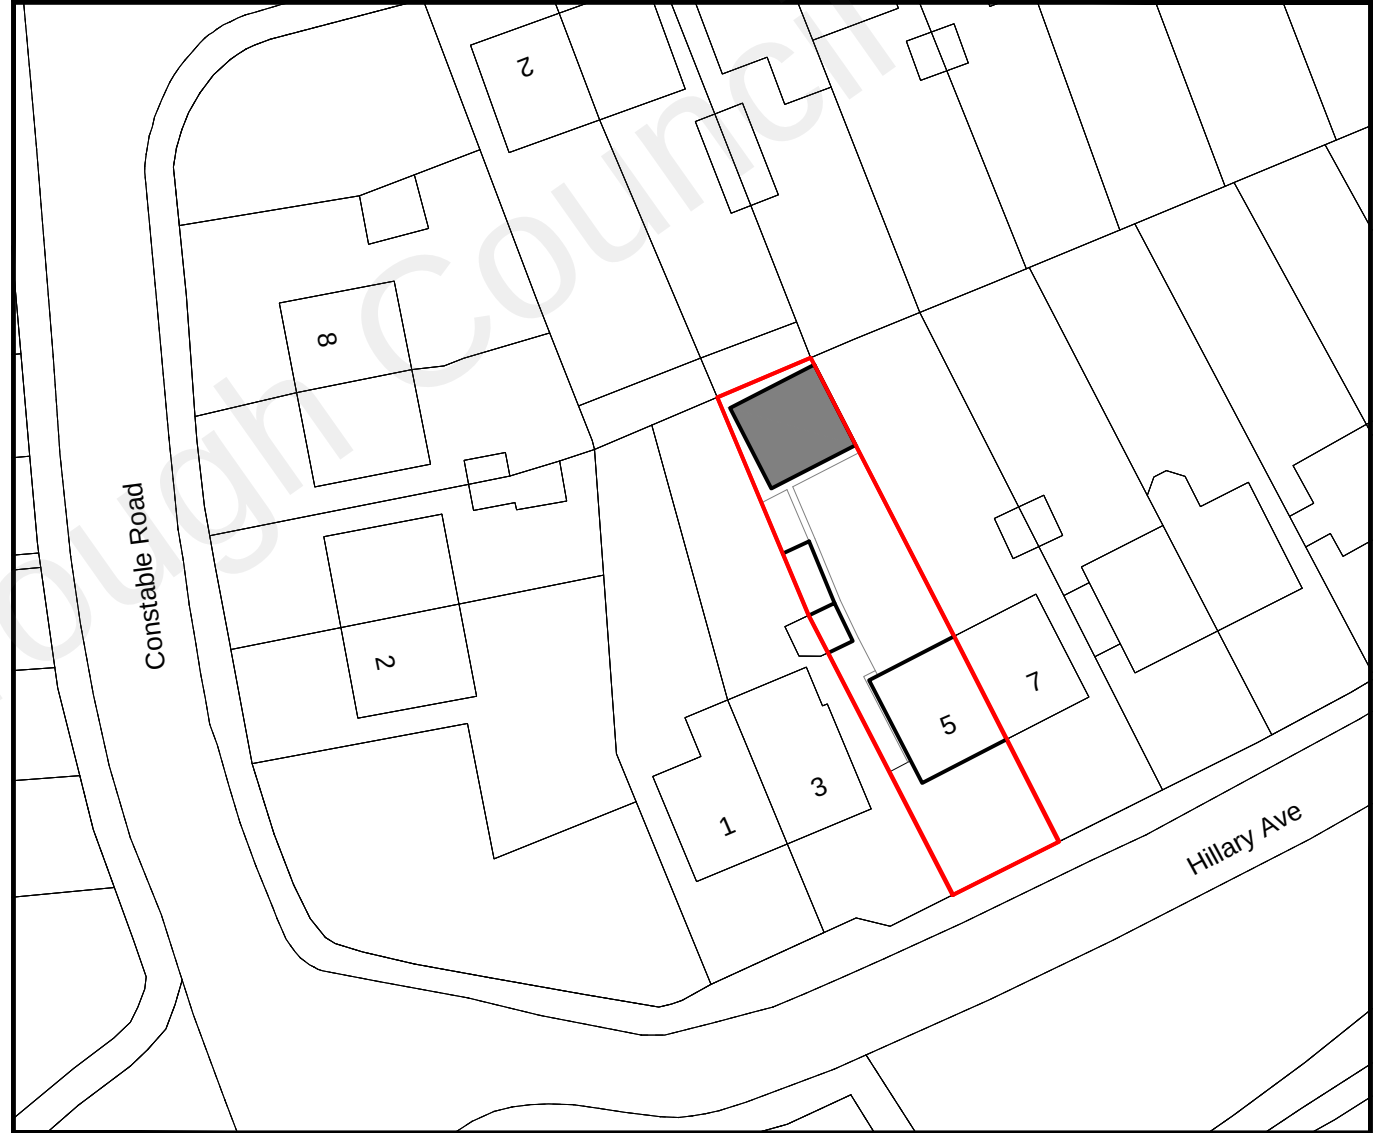

Proposed Block Plan  
Scale 1:500




| Revision notes: |       |   |
|-----------------|-------|---|
| Rev:            | Date: | Notes:   |
| 001             |       | <p>The Contractor must carry out His/Her own measured survey prior to works commencing on site to verify site dimensions and to report any discrepancies to the Designer. Contractor to refer to Building Control Notes. Contractor is responsible for final on site design using on site dimensions.</p> <p>Contractor responsible for on site drainage layout/runs - to be agreed by Building Control prior to Construction starting on site.All Details to be approved by Building Control prior to construction starting on site.</p> |

|                 |
|-----------------|
| Drawn by:<br>FD |
| Client:         |



|                                                              |
|--------------------------------------------------------------|
| Project:<br>5 Hillary AveNorthfleet, Gravesend DA11 8NS      |
| Drawing Title:<br>EXISTING BLOCK PLAN<br>PROPOSED BLOCK PLAN |

|                            |                 |
|----------------------------|-----------------|
| Date:<br>16.03.2022        | No.:<br>21-2103 |
| Scale @A3:<br>1:500        | Rev:<br>0       |
| Issue:<br>PLANNING DRAWING | Page:<br>D02    |

 


Plan It  
Architectural Services  
www.planituk.co.uk

PROPOSED

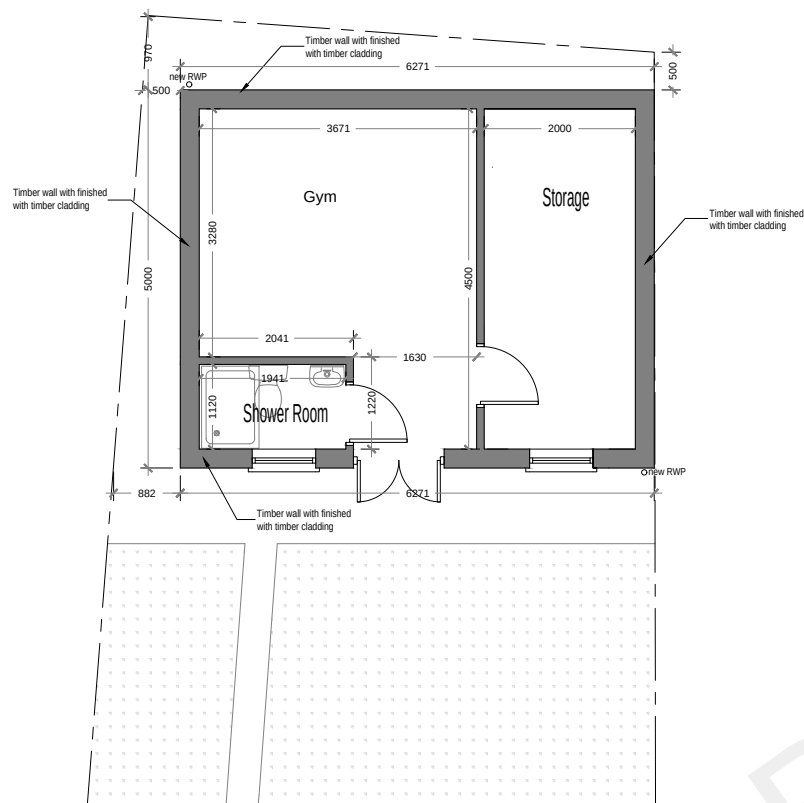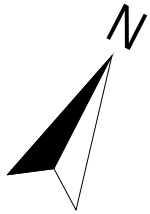

Ground Floor Plan  
Area ca. 27.00 m²

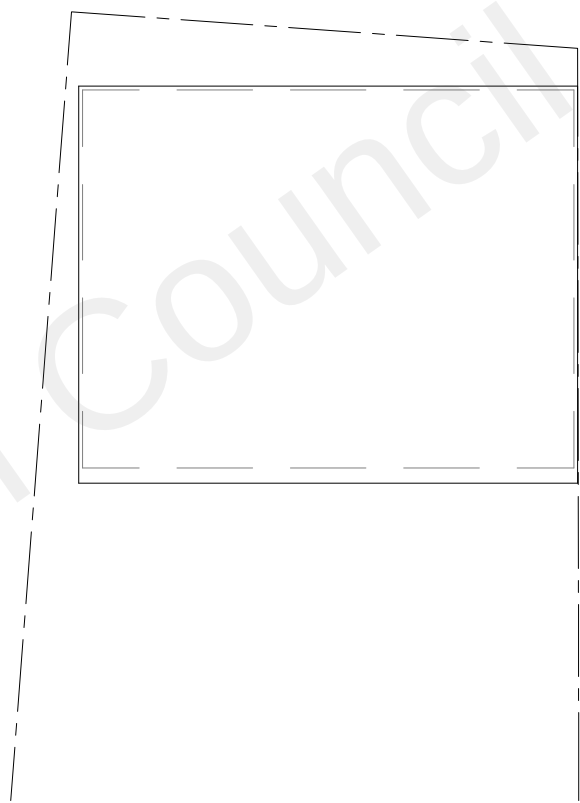

Roof Plan



| Revision notes: |       |   |
|-----------------|-------|---|
| Rev:            | Date: | Notes:   |
| 001             |       | The Contractor must carry out His/Her own measured survey prior to works commencing on site to verify site dimensions and to report any discrepancies to the Designer. Contractor to refer to Building Control Notes. Contractor is responsible for final on site design using on site dimensions.<br><br>Contractor responsible for on site drainage layout/runs - to be agreed by Building Control prior to Construction starting on site.All Details to be approved by Building Control prior to construction starting on site. |

|                 |
|-----------------|
| Drawn by:<br>FD |
| Client:         |

|                                                         |
|---------------------------------------------------------|
| Project:<br>5 Hillary AveNorthfleet, Gravesend DA11 8NS |
| Drawing Title:<br>EXISTING PLANS                        |


|                            |                 |
|----------------------------|-----------------|
| Date:<br>16.03.2022        | No.:<br>21-2103 |
| Scale @A3:<br>1:100        | Rev:<br>0       |
| Issue:<br>PLANNING DRAWING | Page:<br>D03    |




PROPOSED




Front Elevation

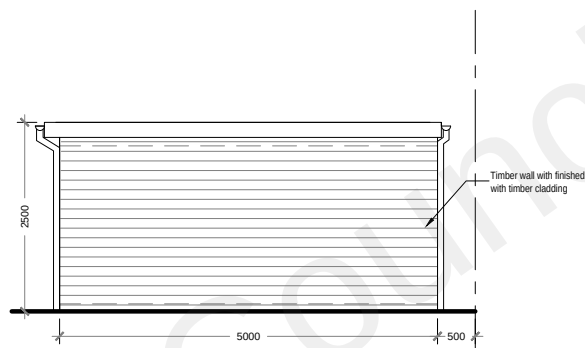


Left Side Elevation

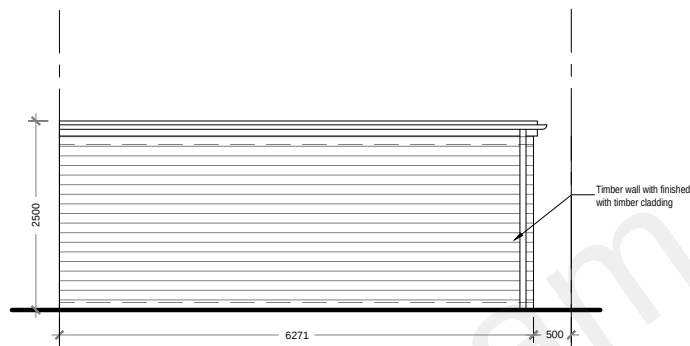

Rear Elevation

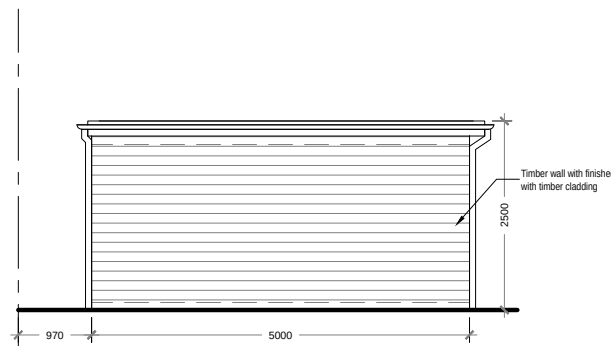

Right Side Elevation

 

Revision notes:

| Rev: | Date: | Notes:   |
|------|-------|---|
| 001  |       | The Contractor must carry out His/Her own measured survey prior to works commencing on site to verify site dimensions and to report any discrepancies to the Designer. Contractor to refer to Building Control Notes. Contractor is responsible for final on site design using on site dimensions.<br><br>Contractor responsible for on site drainage layout/runs - to be agreed by Building Control prior to Construction starting on site.All Details to be approved by Building Control prior to construction starting on site. |

|                 |
|-----------------|
| Drawn by:<br>FD |
| Client:         |

|                                                         |
|---------------------------------------------------------|
| Project:<br>5 Hillary AveNorthfleet, Gravesend DA11 8NS |
| Drawing Title:<br>EXISTING ELEVATIONS                   |

|                            |                 |
|----------------------------|-----------------|
| Date:<br>16.03.2022        | No.:<br>21-2103 |
| Scale @A3:<br>1:100        | Rev:<br>0       |
| Issue:<br>PLANNING DRAWING | Page:<br>D04    |

