


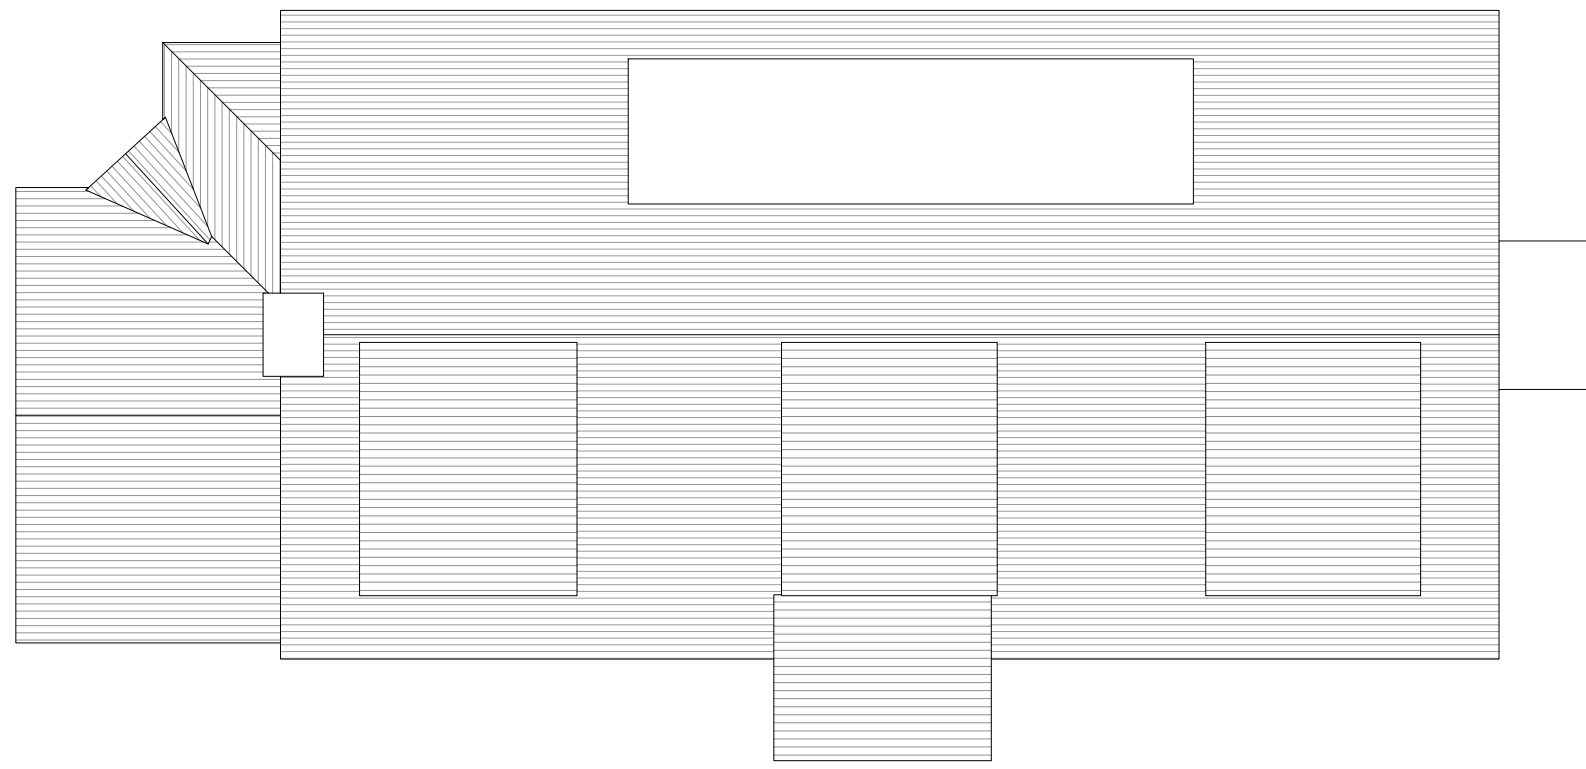
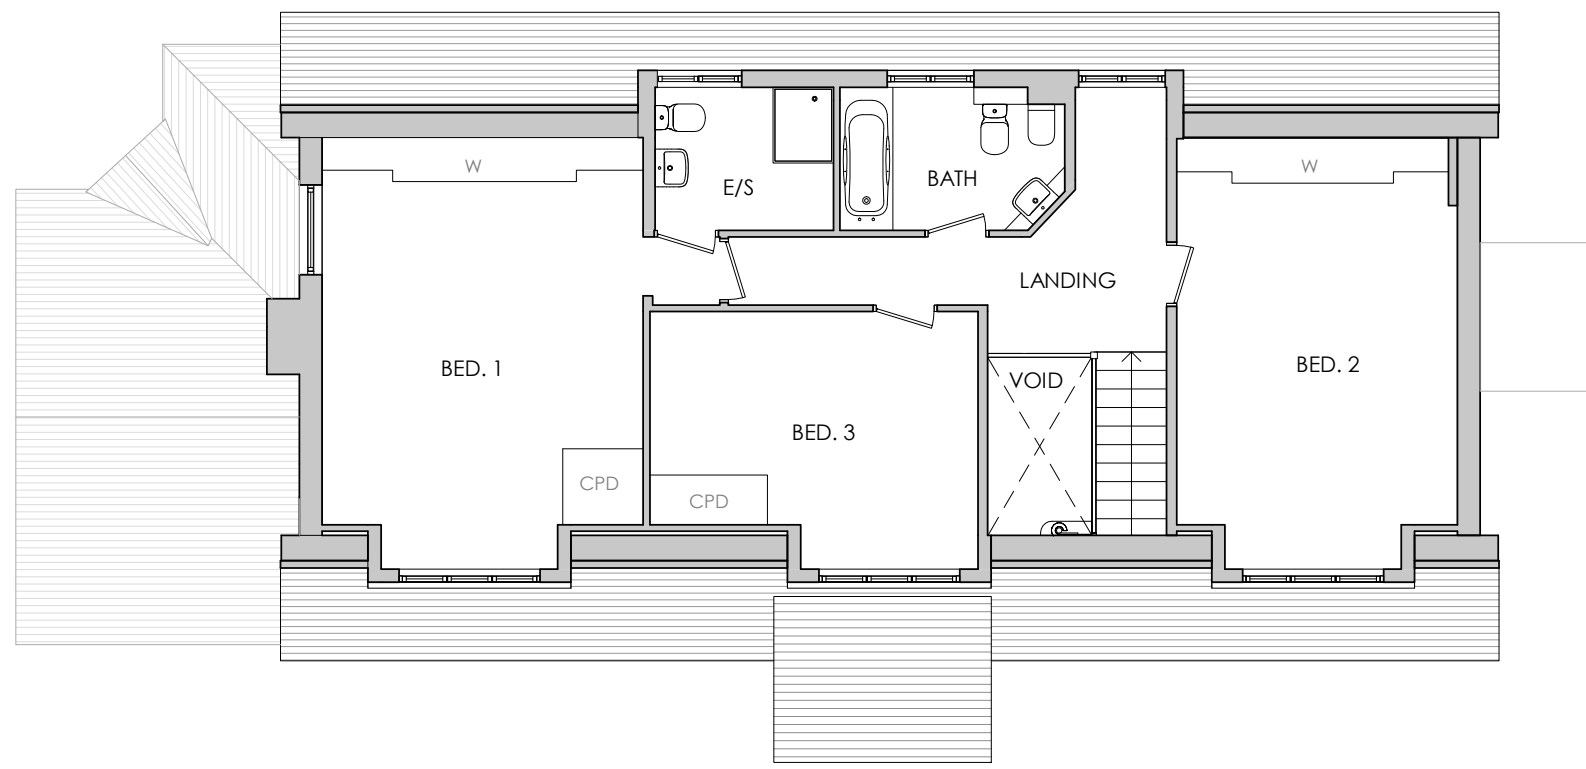


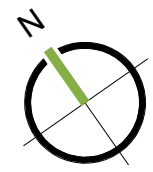

ROOF PLAN
Scale 1 : 100

 


FIRST FLOOR PLAN
Scale 1 : 100

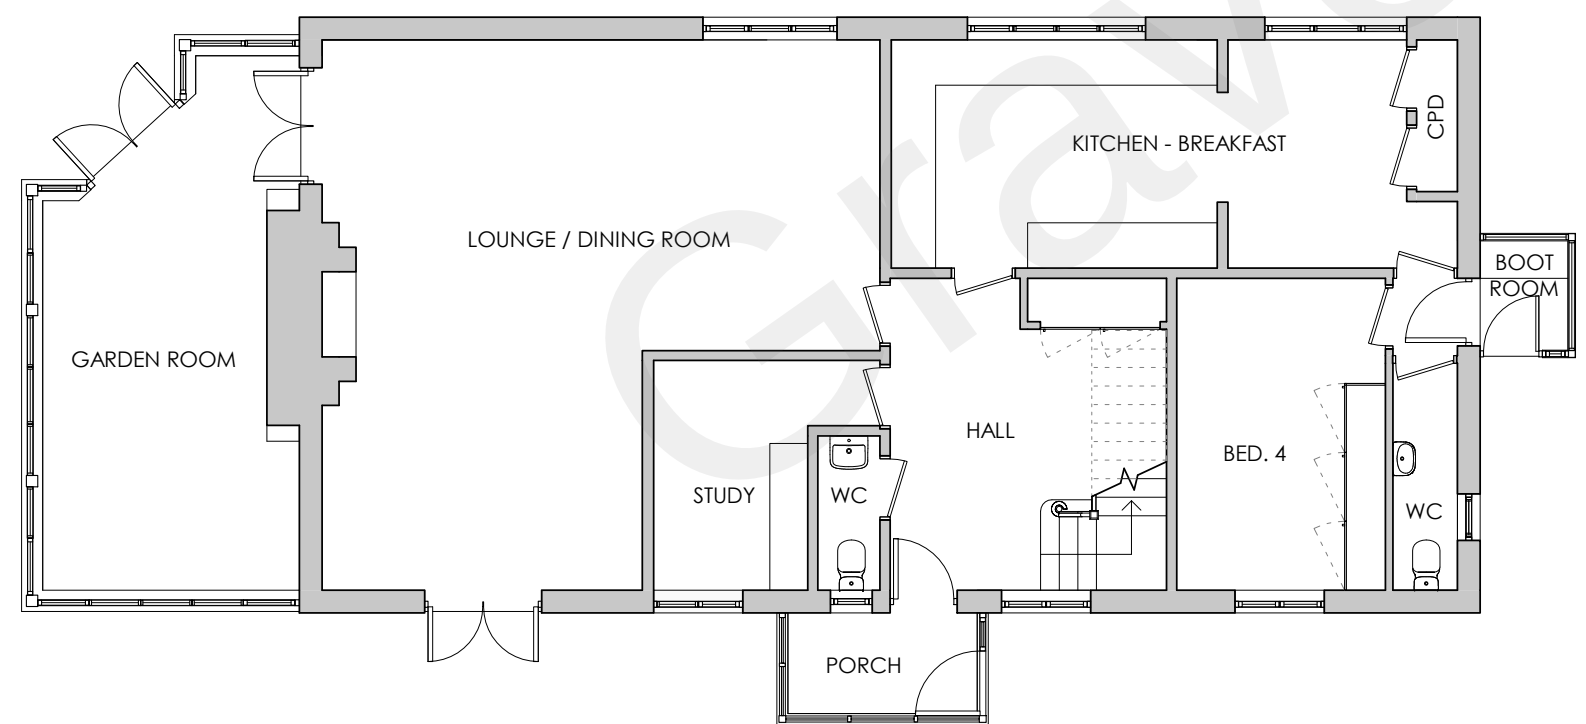


GROUND FLOOR PLAN
Scale 1 : 100



FRONT (SOUTH) ELEVATION
Scale 1 : 100

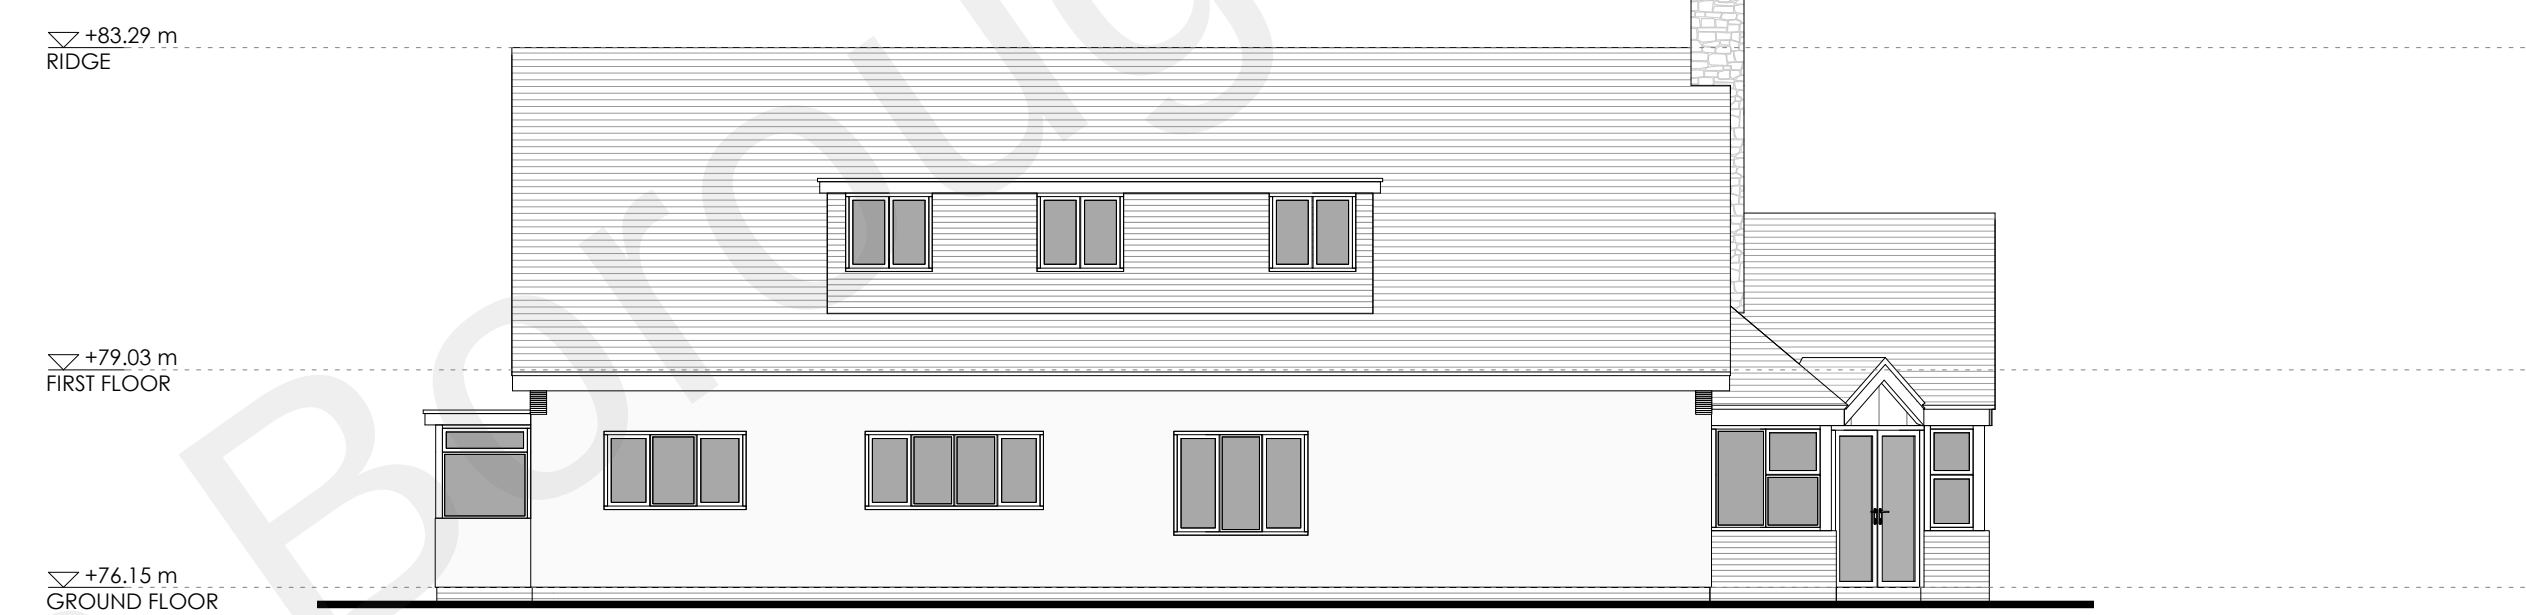

REAR (NORTH) ELEVATION
Scale 1 : 100

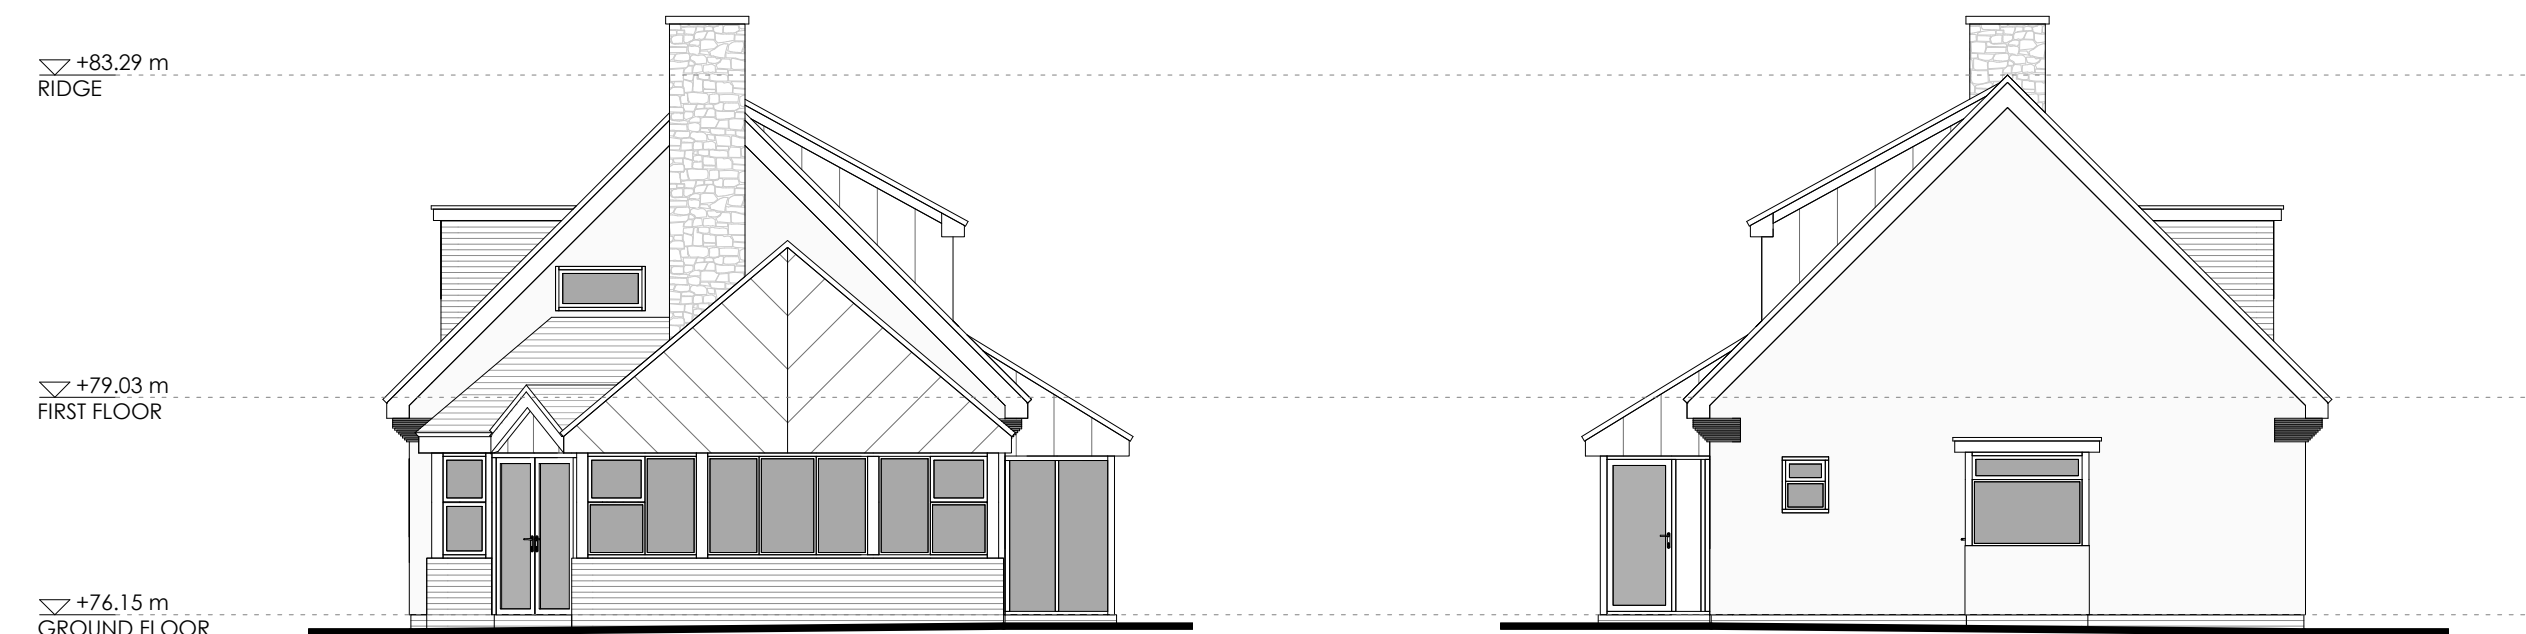

SIDE LEFT ELEVATION
Scale 1 : 100

SIDE RIGHT ELEVATION
Scale 1 : 100

Rev	Date	Comments
-----	------	----------

PLANNING

CLIENT
MR AND MRS STEVENSON

PROJECT
WHITE LODGE, NASH STREET, MEOPHAM,
GRAVESEND, DA13 9AA

TITLE
EXISTING PLANS AND ELEVATIONS

PROJECT NO.
7875

DATE
MARCH 2022

DRAWING NO.
7875 - PD-01

REVISION

SCALE
1 : 100@ A1

DRAWN RD

CHECKED RC

Nepicor House, London Road,
Waltham Heath, N15 7RS
phone: 01753 753333
fax: 01753 753334
info@offsetarchitects.co.uk
www.offsetarchitects.com

