


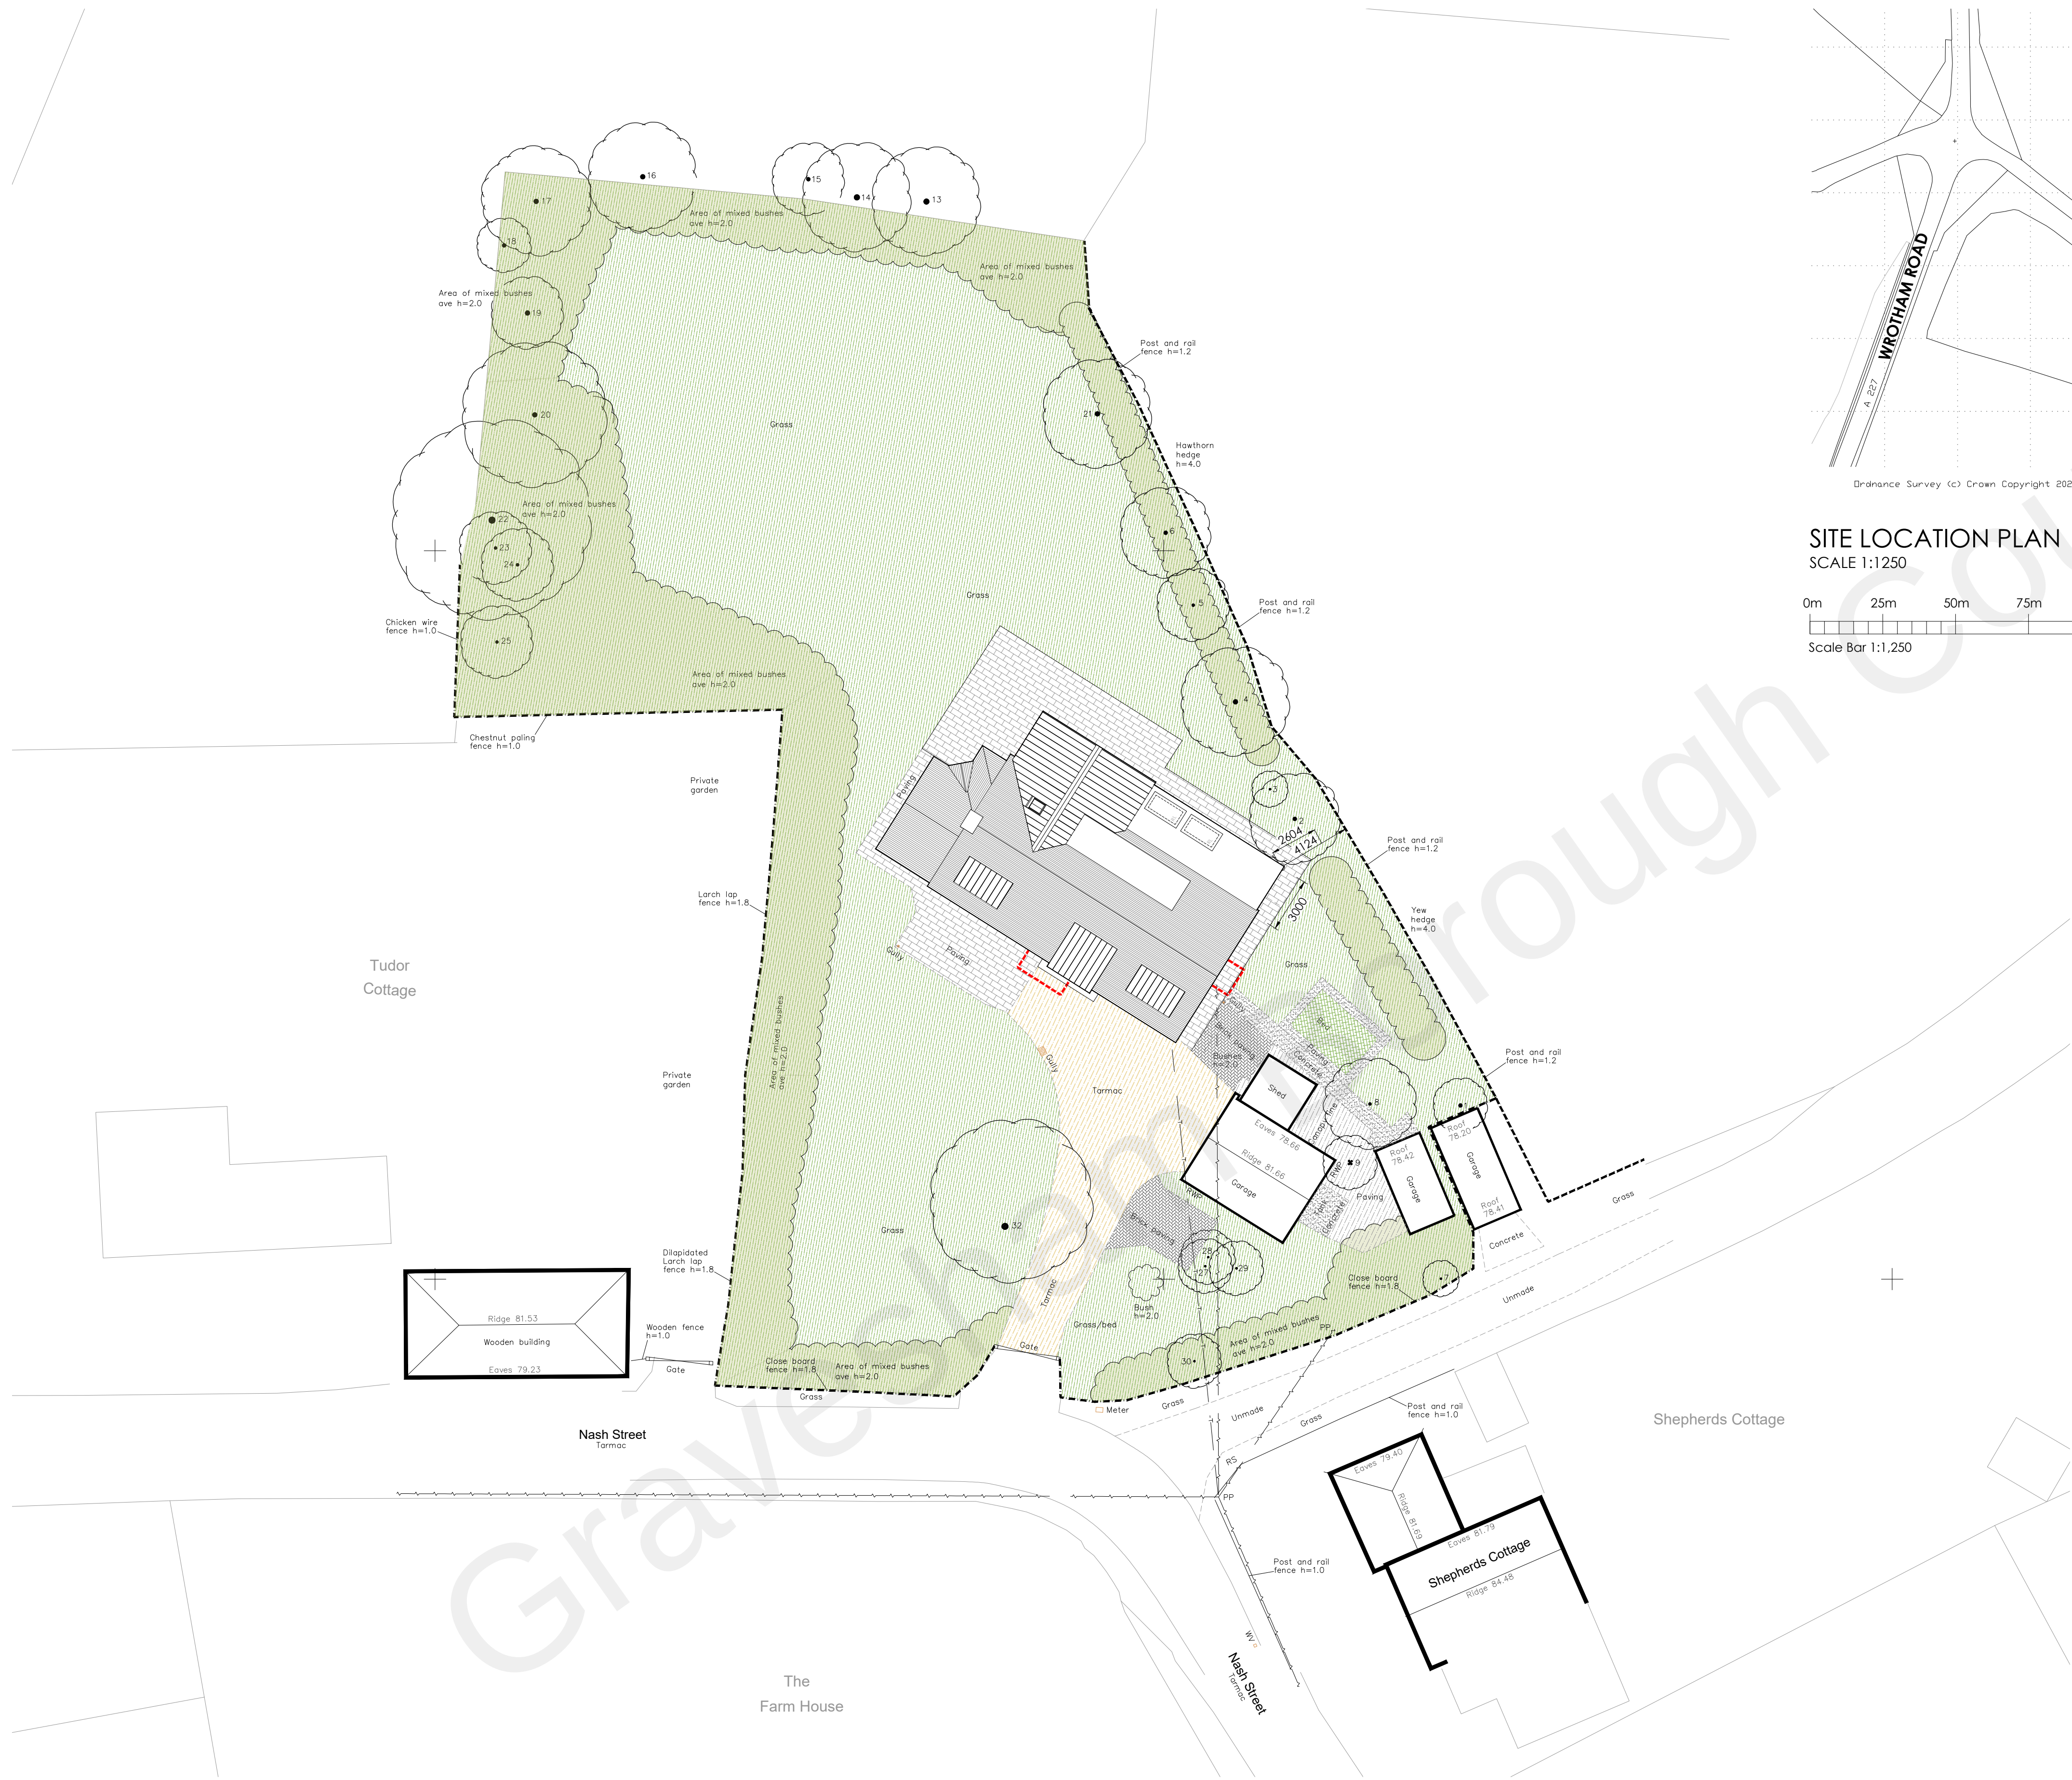
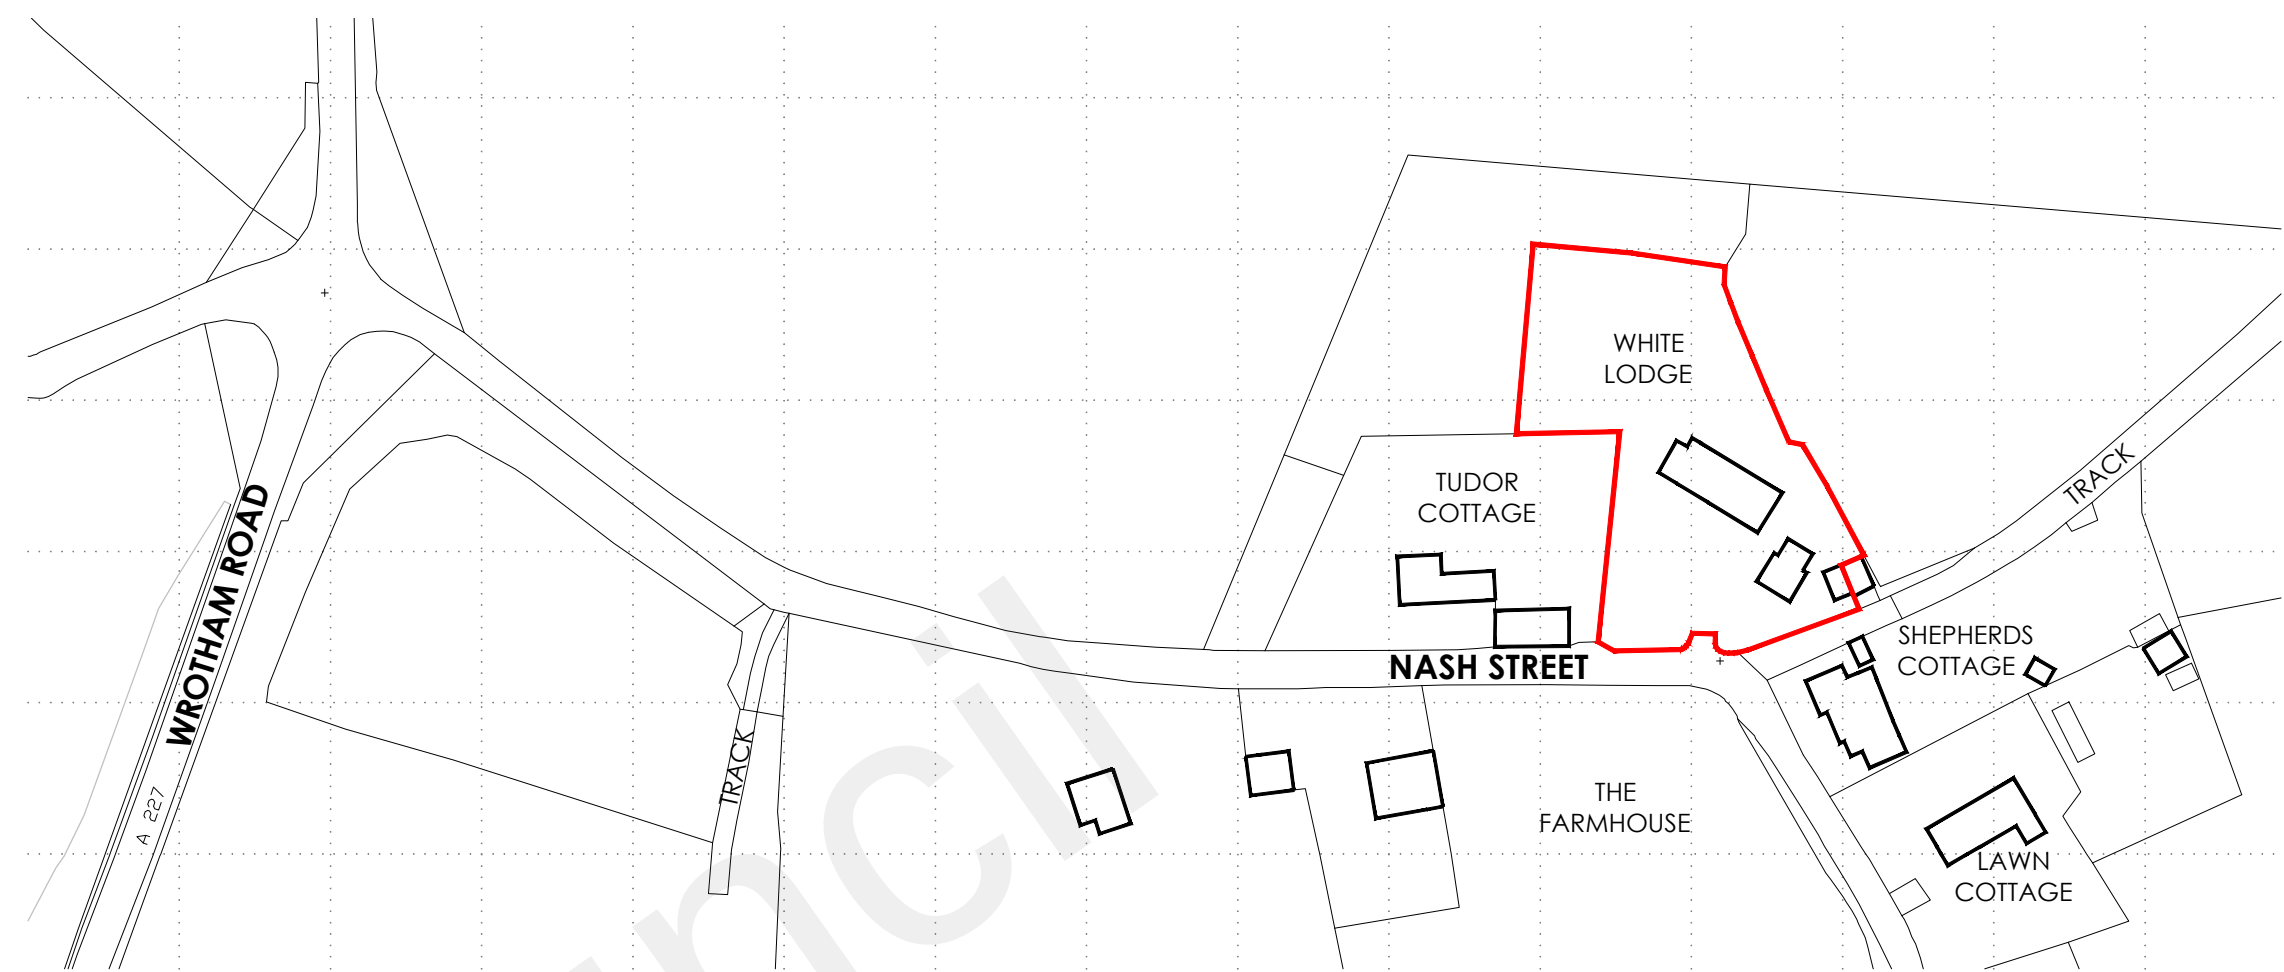
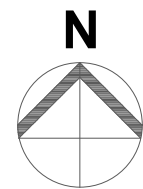


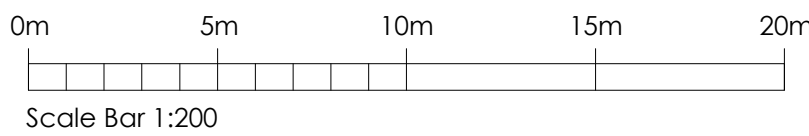

PROPOSED SITE PLAN
SCALE 1:200

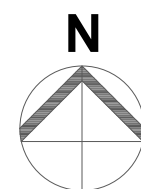

SITE LOCATION PLAN
SCALE 1:1250

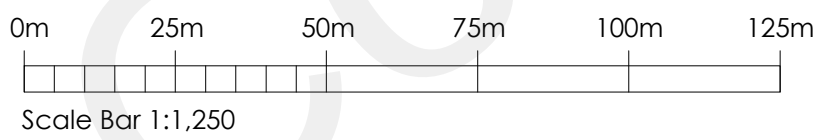

Landscape Key:	
	GRASS/LAWN AREA
	DRIVEWAY PERMEABLE BOUND GRAVEL
	PAVED HARDSTANDING
	RESIN BONDED GRAVEL
	BRICK PAVING
	EXISTING TREES
	EXISTING LANDSCAPING
	PROPOSED LANDSCAPING
	EXISTING LEVELS
	PROPOSED LEVELS
	TREES TO BE REMOVED
	BUILDINGS TO BE REMOVED
	PLOT BOUNDARY

Rev	Date	Comments
-----	------	----------

PLANNING

Client
MR AND MRS STEVENSON

Project
WHITE LODGE, NASH STREET
MEOPHAM
GRAVESEND
DA13 9AA

Title
SITE LOCATION PLAN & PROPOSED SITE

Project No.	Date
7875	APRIL 2022
Drawing No.	Revision
7875-PD-03	A
Scale	Drawn
as shown @ A1	RD
	Check
	RC

Nepicar House, London Road,
Wrotham Heath, Kent, TN15 7RS
phone: 01732 753333
fax: 01732 753334
info@offsetarchitects.co.uk
www.offsetarchitects.co.uk

