



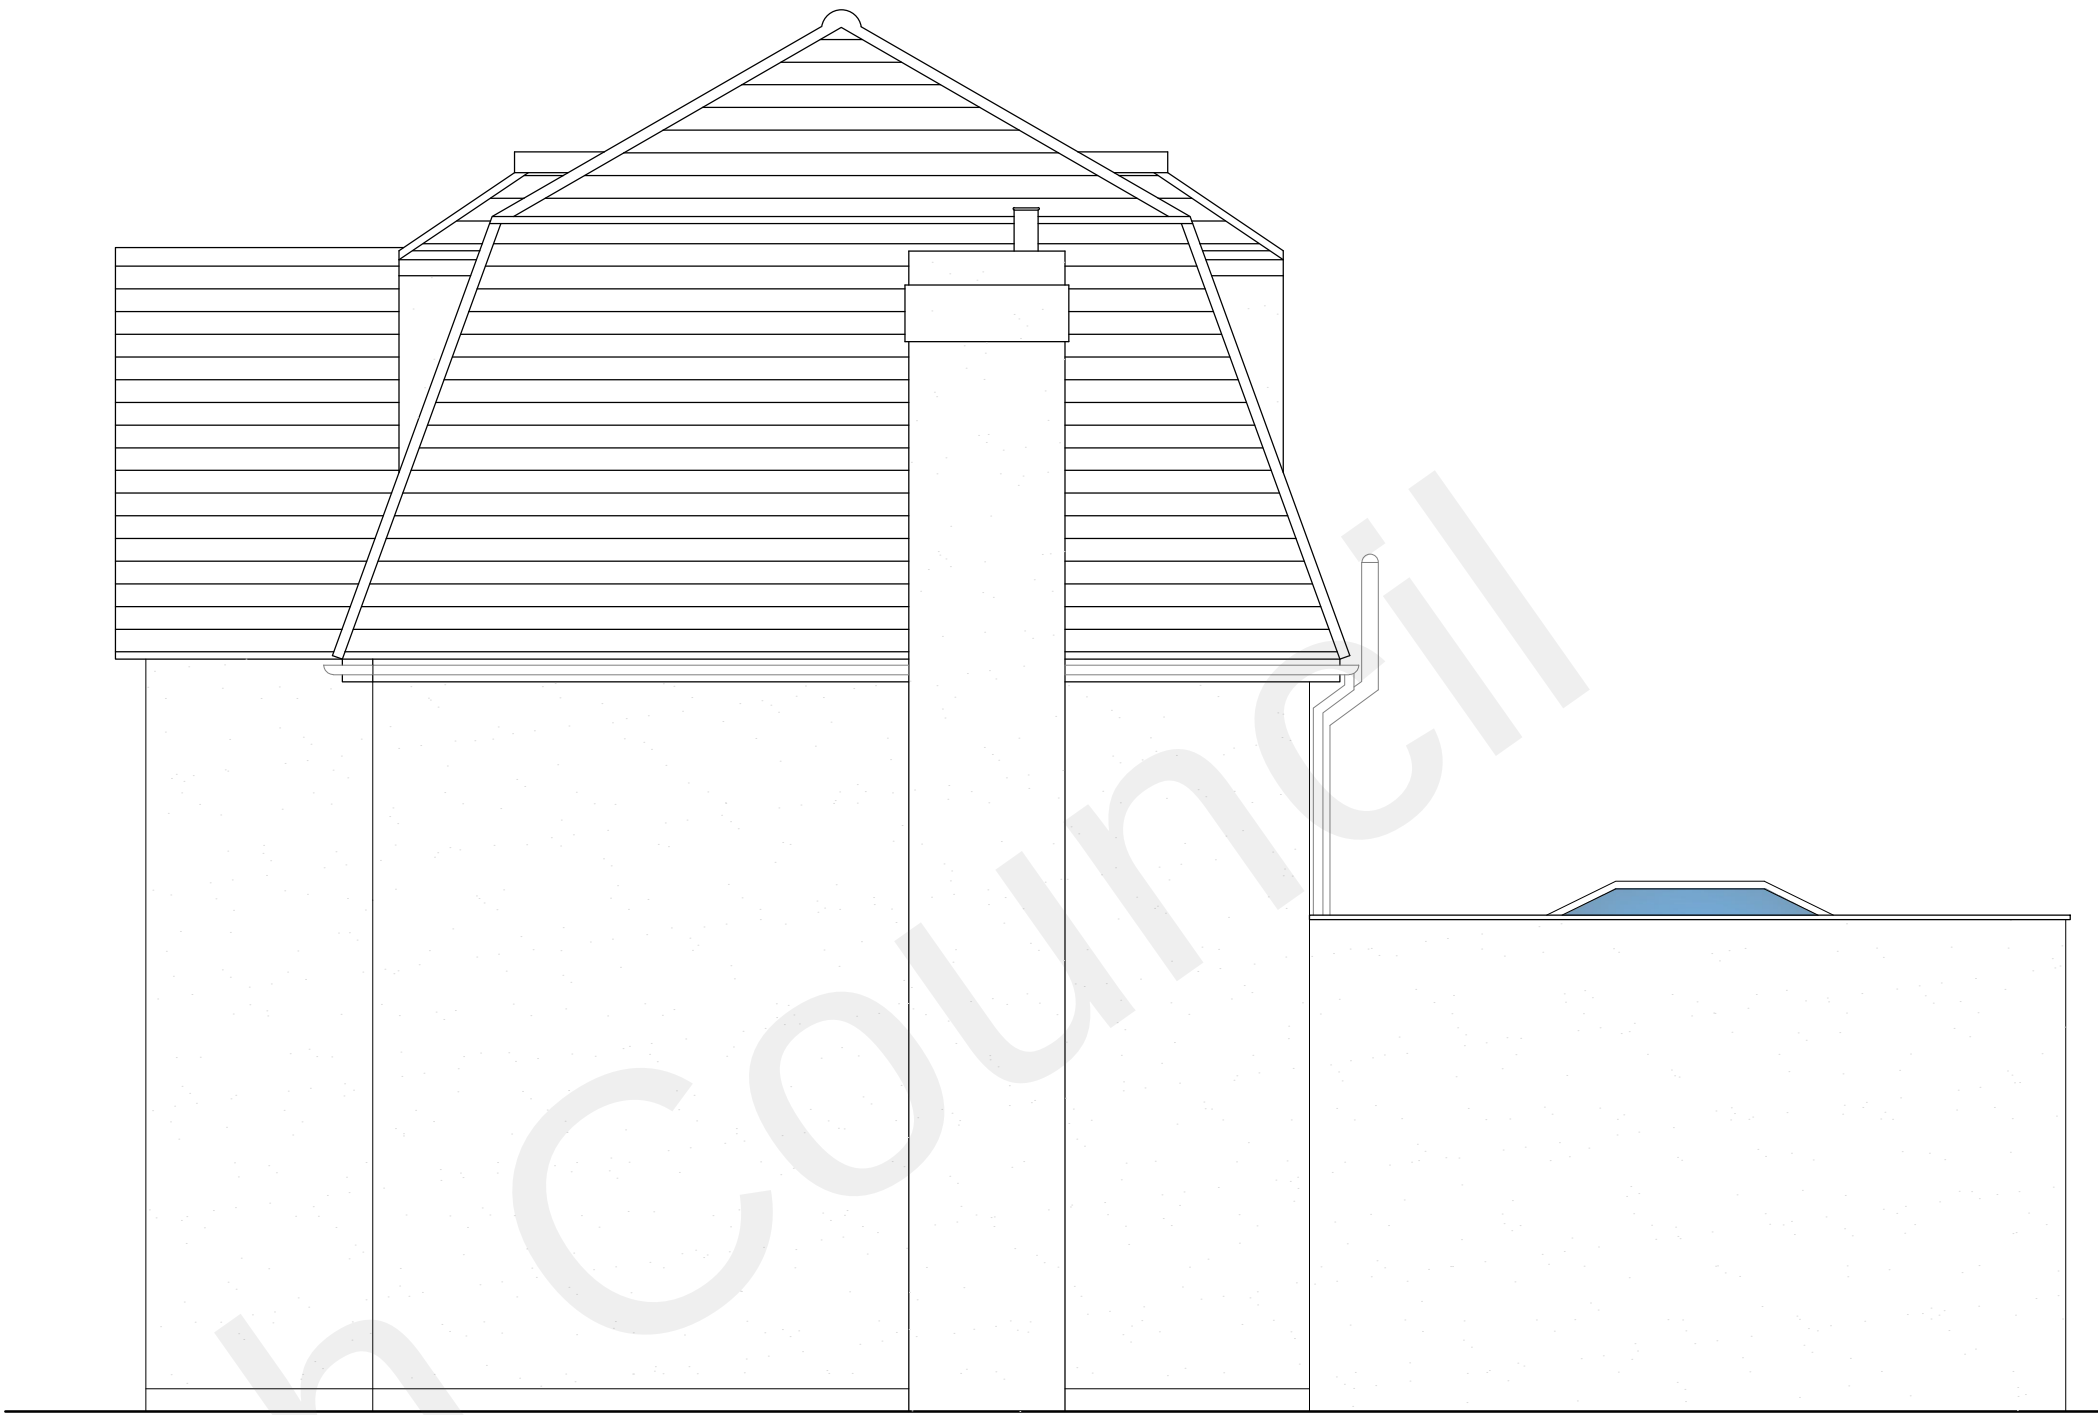


NORTH ELEVATION

SCALE 1:50

 

WEST ELEVATION

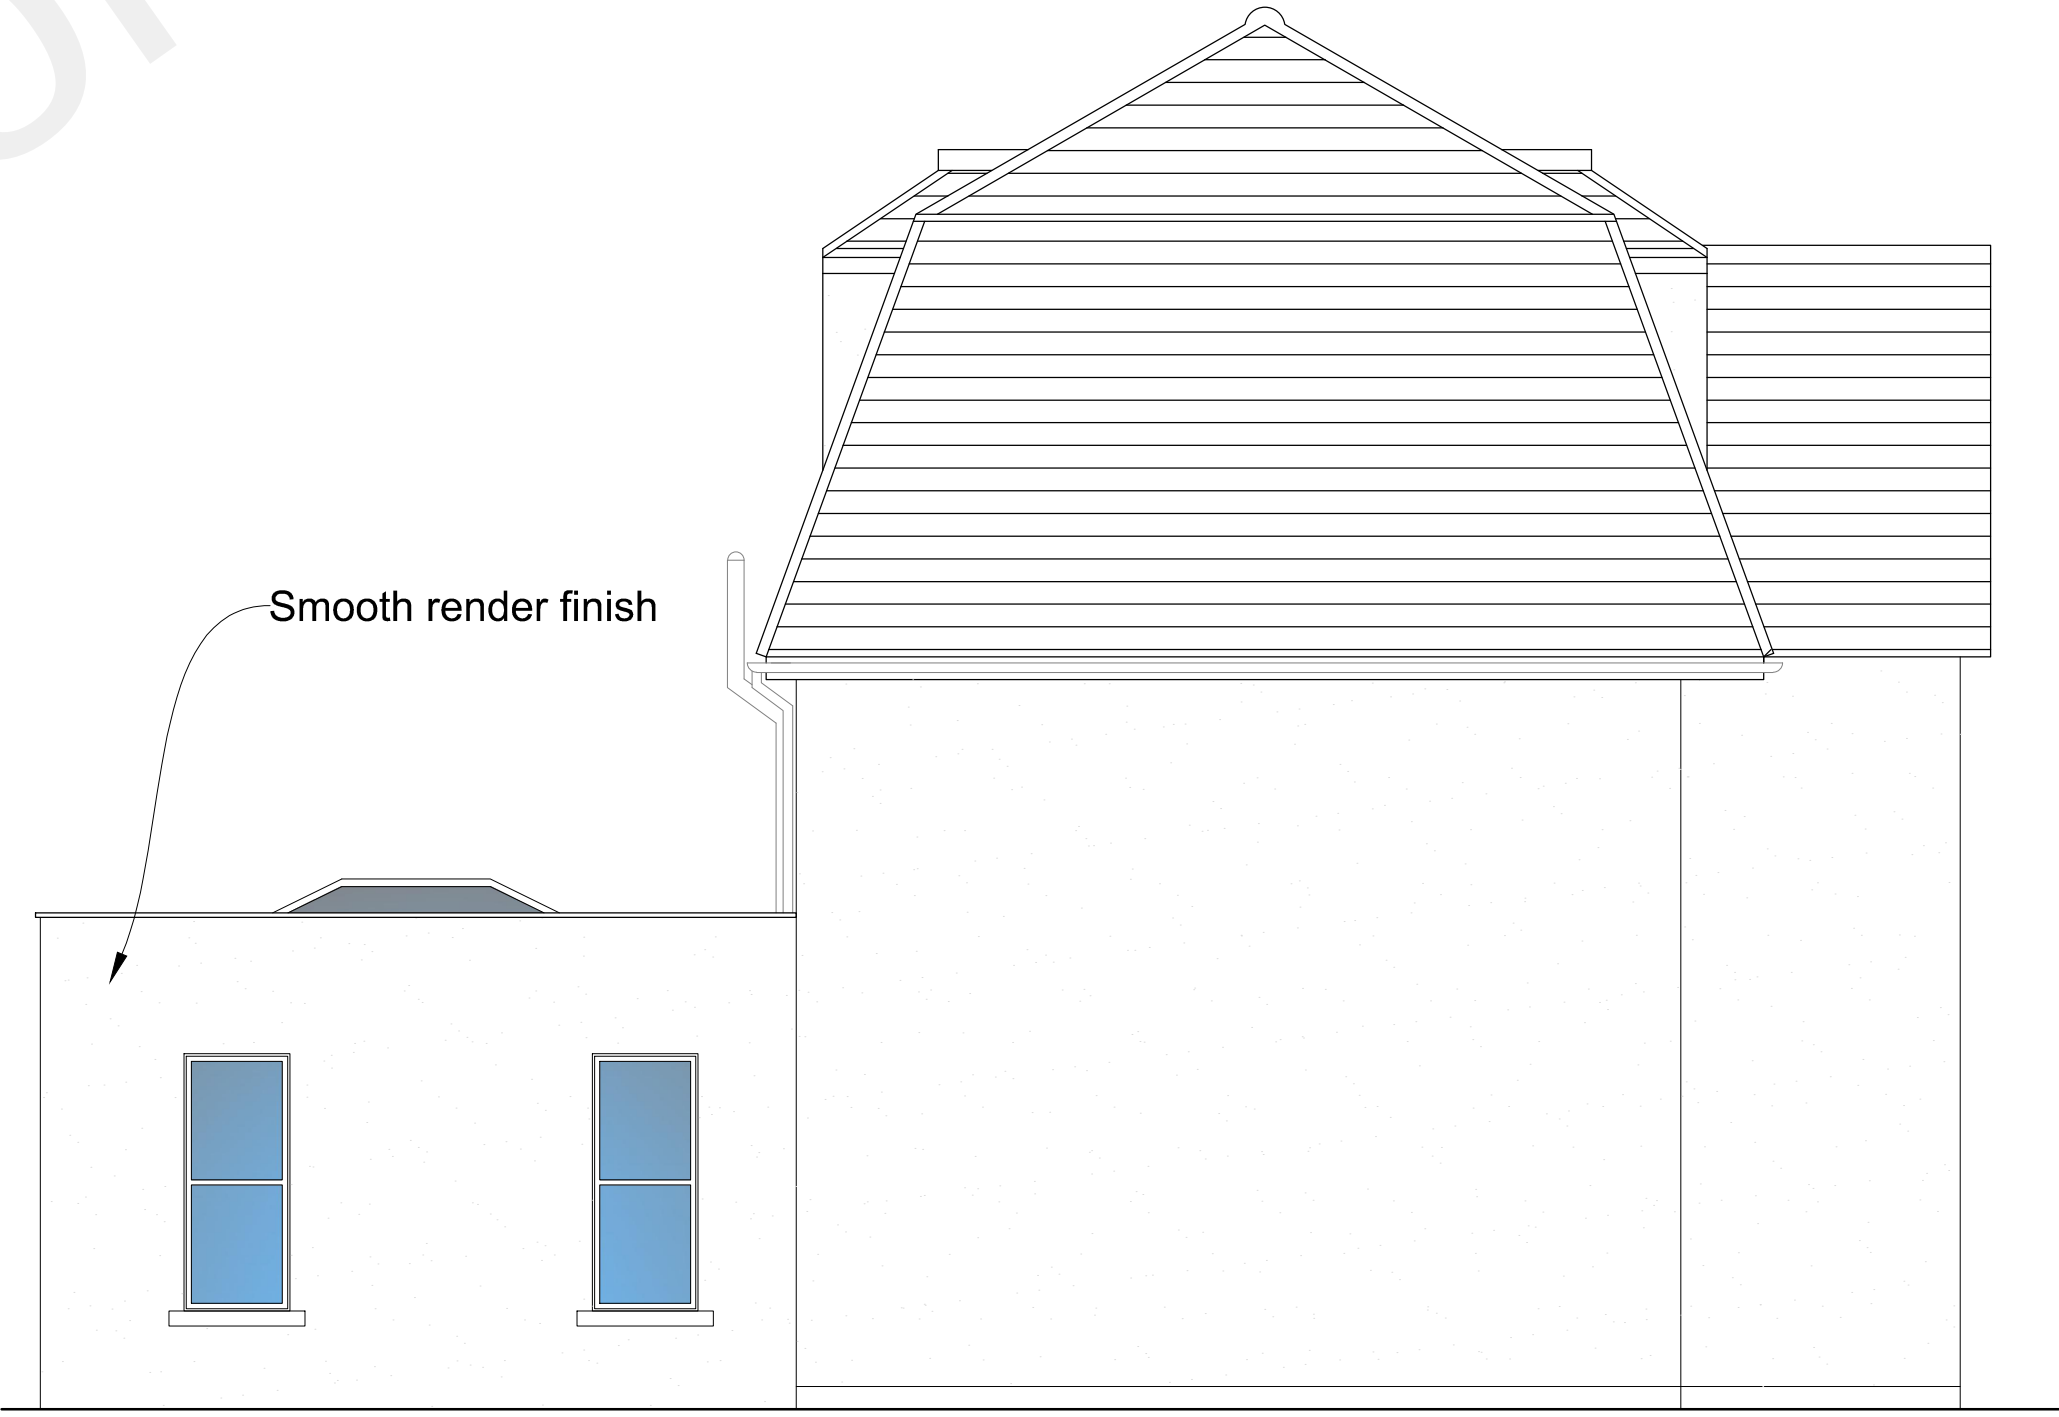

SOUTH ELEVATION

EAST ELEVATION

SAHOTA ARCHITECTURAL SERVICES			
CLIENT		Mrs. Daniela Baldacci	
SITE		Red Tiles Pear Tree Lane Shorne Kent DA12 3JX	
DRAWING TITLE		Proposed Elevations	
SCALE		1:50 @A1	
DATE	May 2022	DRAWING NO.	22/01/04

Do not scale working dimensions from this drawing