


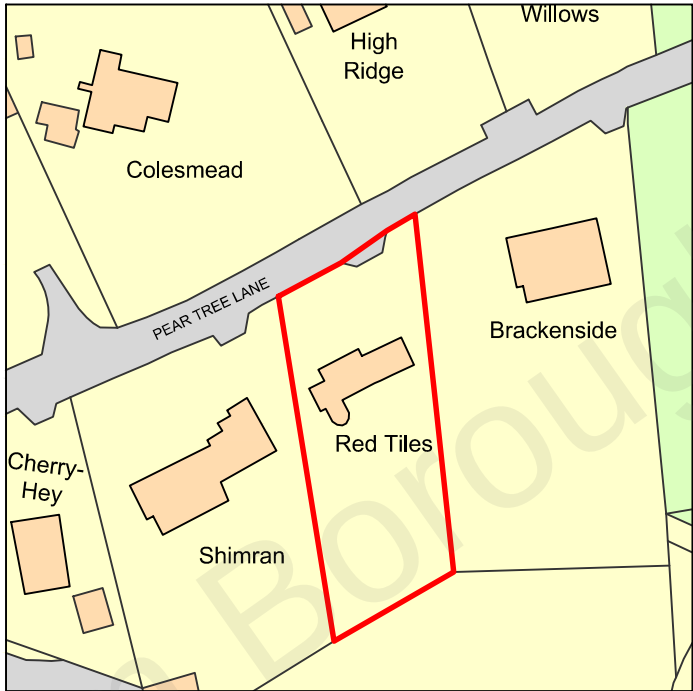

Ordnance Survey, (c) Crown Copyright 2022. All rights reserved. Licence number 100022432

SITE PLAN
SCALE 1:1250



SAHOTA ARCHITECTURAL SERVICES			
CLIENT		Mrs. Daniela Baldacci	
SITE		Red Tiles Pear Tree Lane Shorne Kent DA12 3JX	
DRAWING TITLE		Site Plan	
SCALE		1:1250 @A3	
DATE	January 2022	DRAWING NO.	22/01/02

Do not scale working dimensions from this drawing