


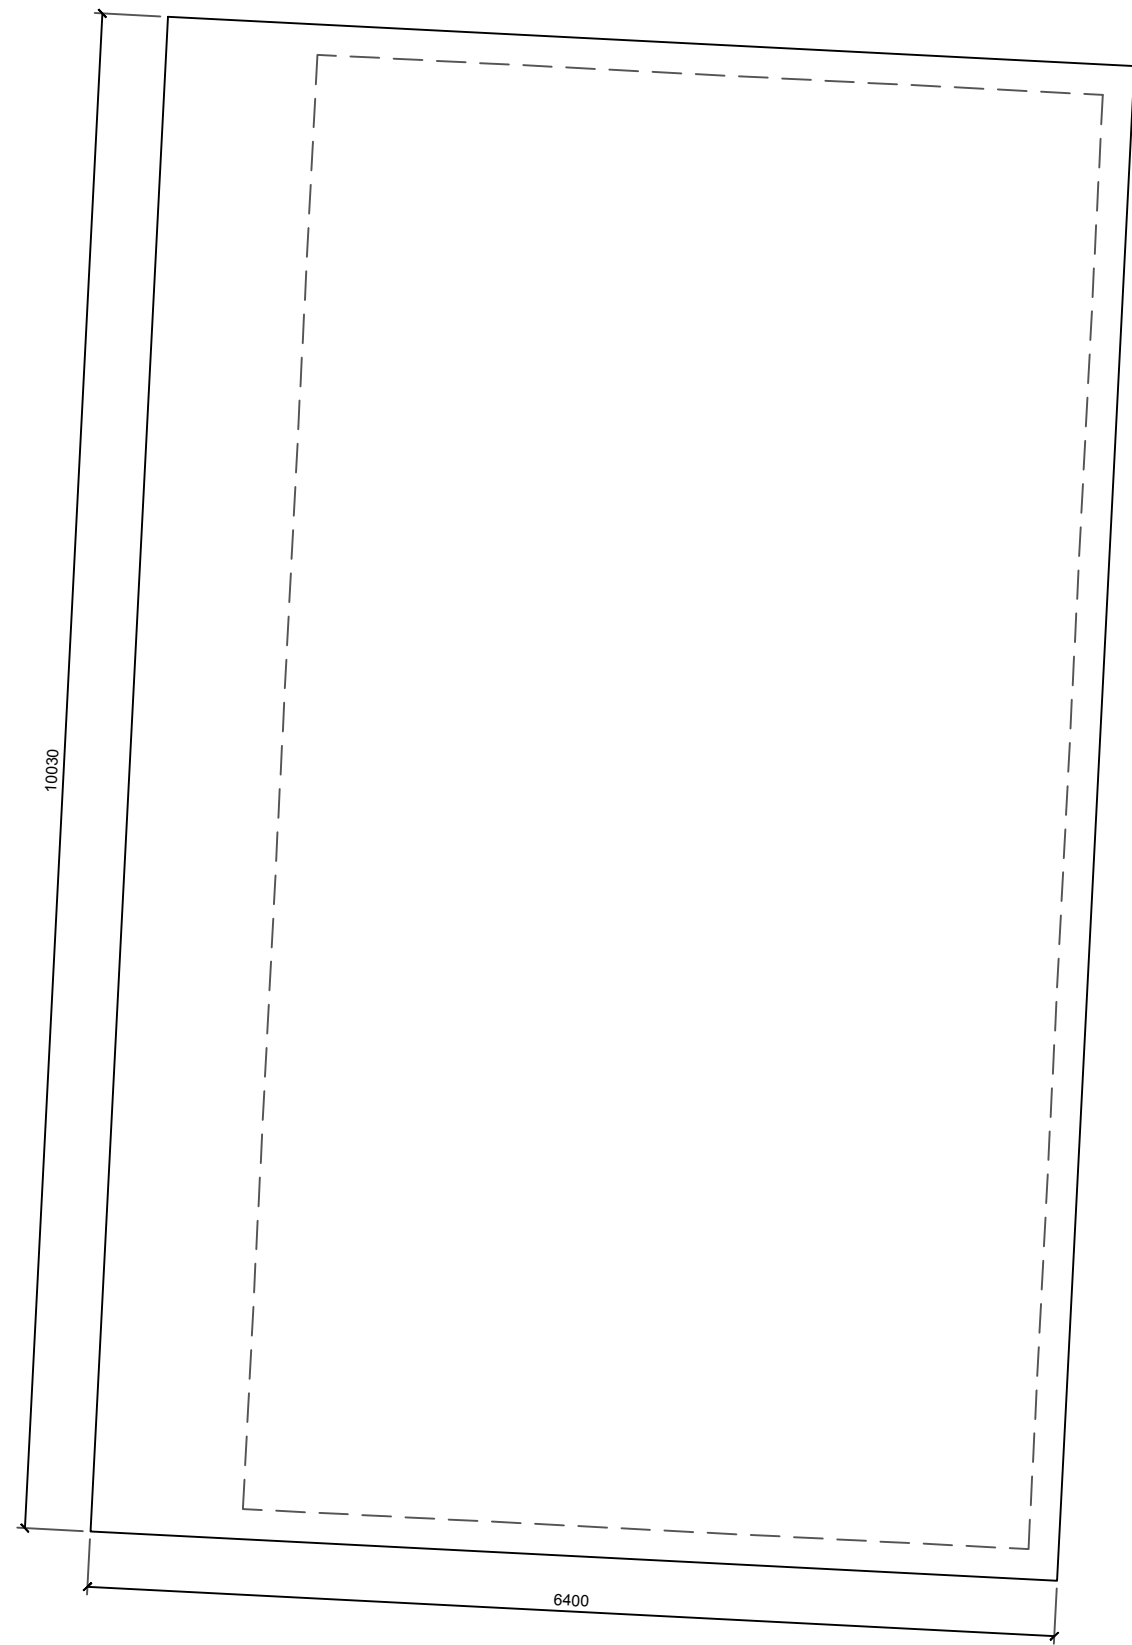
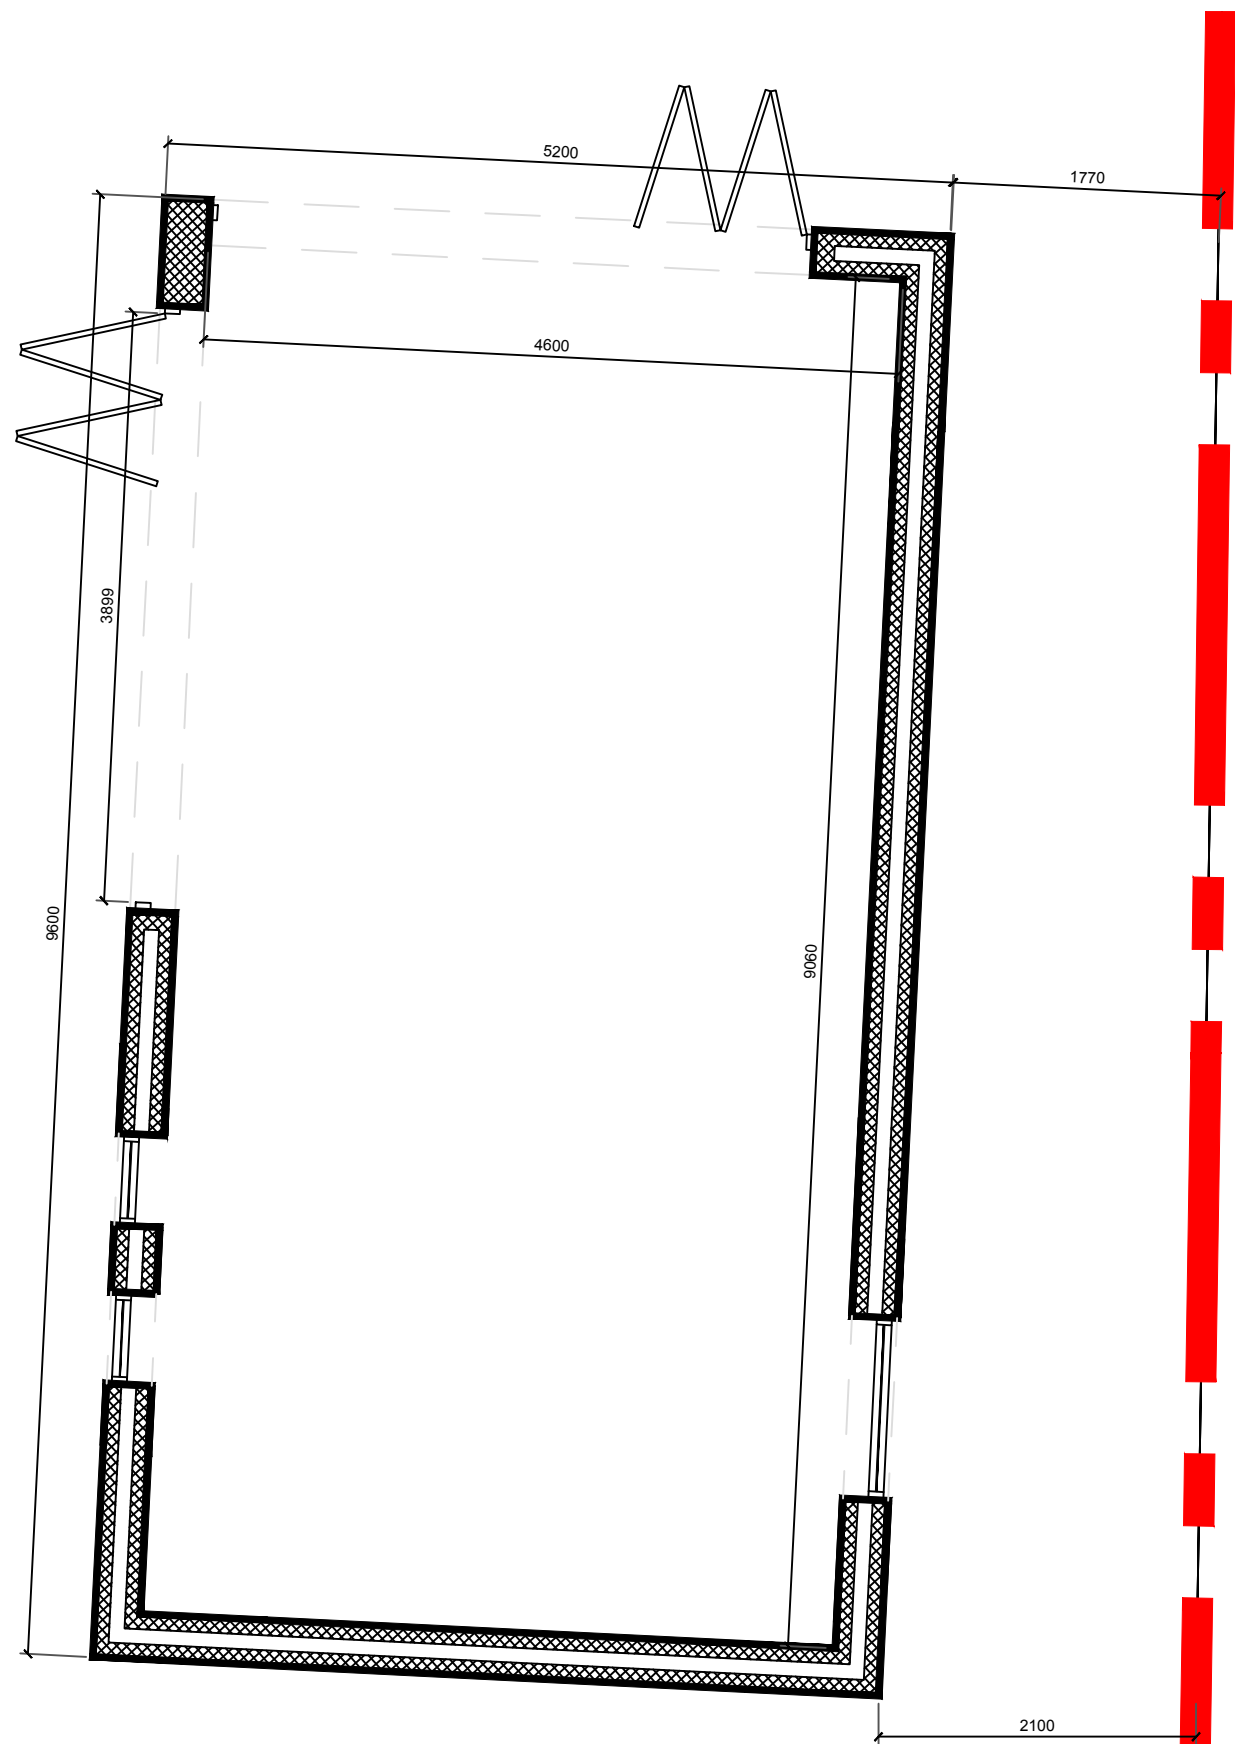


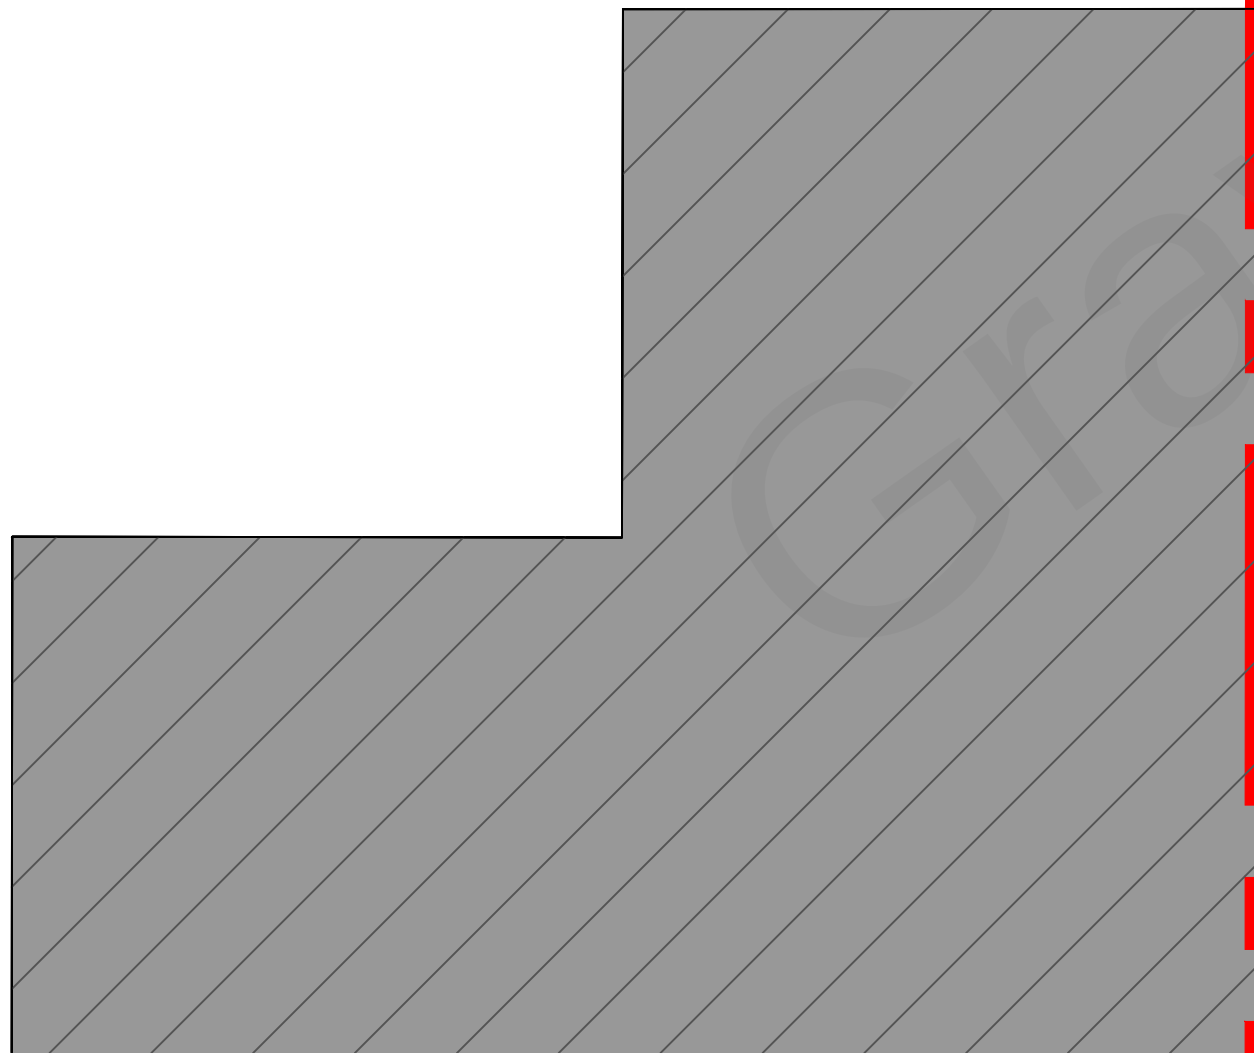



PROPOSED ROOF FLOOR PLAN
SCALE 1:50 @ A1 / 1:100 @ A3

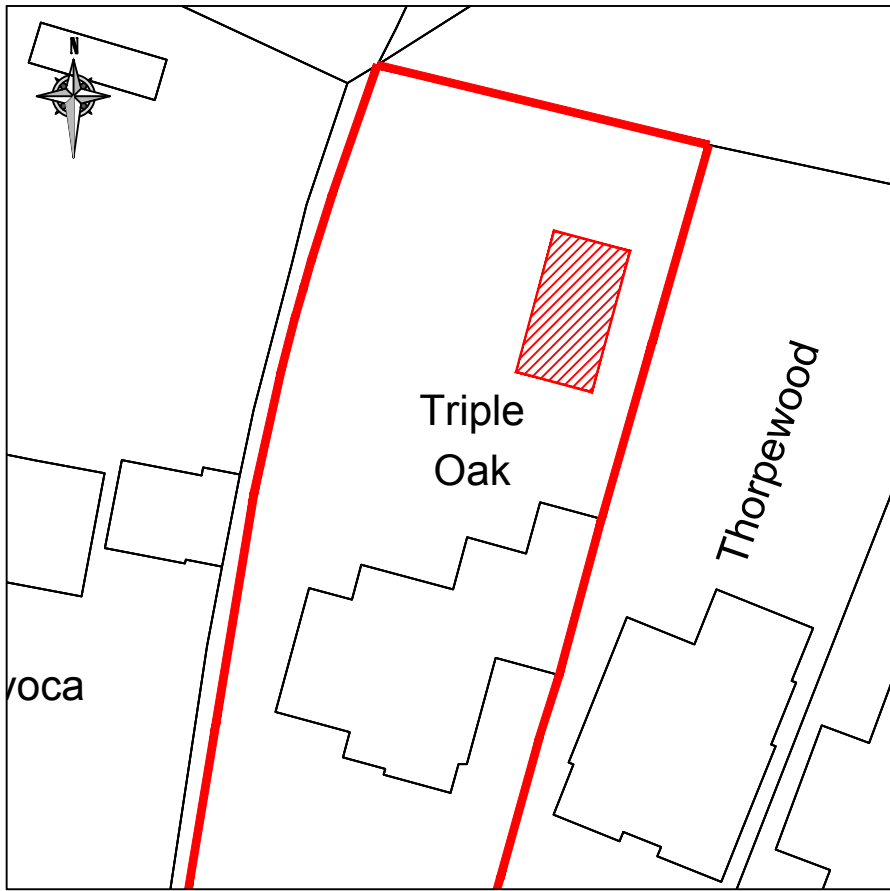


PROPOSED GROUND FLOOR PLAN
SCALE 1:50 @ A1 / 1:100 @ A3

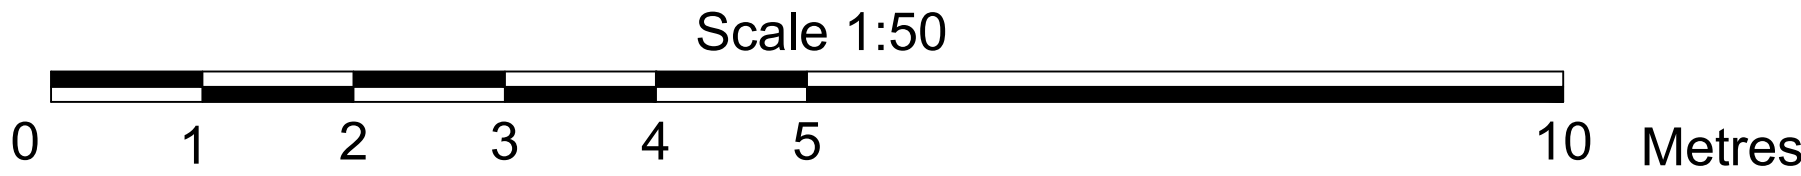


PROPOSED BLOCK PLAN
SCALE 1:500 @ A1 / 1:1000 @ A3

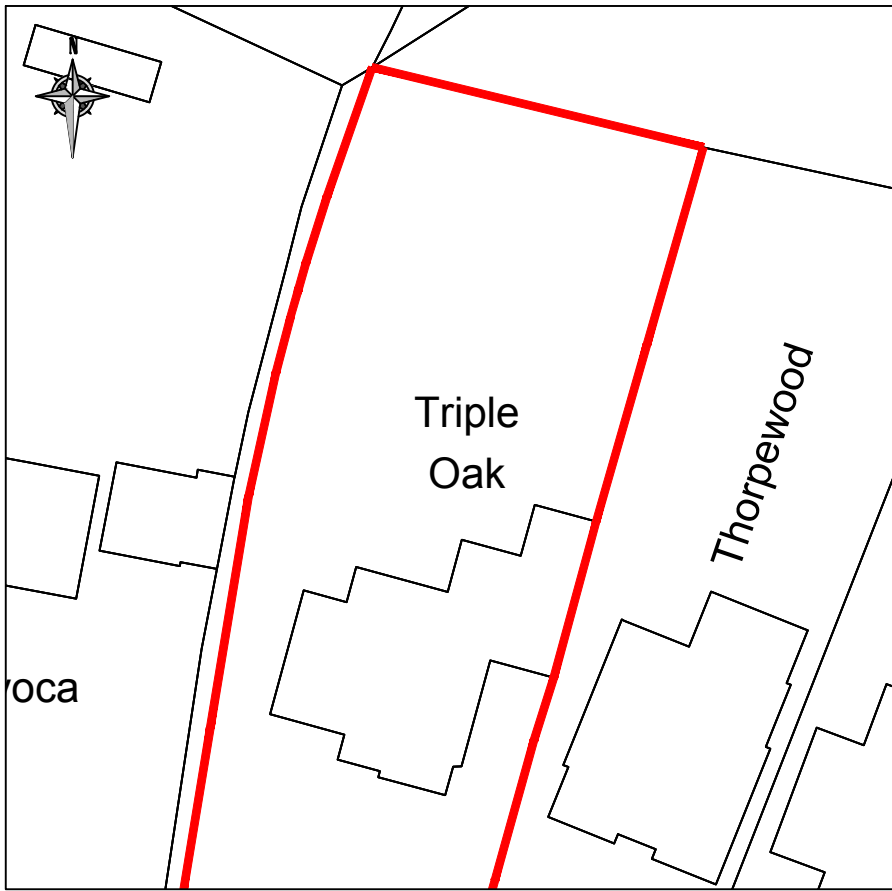 


EXISTING BLOCK PLAN
SCALE 1:500 @ A1 / 1:1000 @ A3

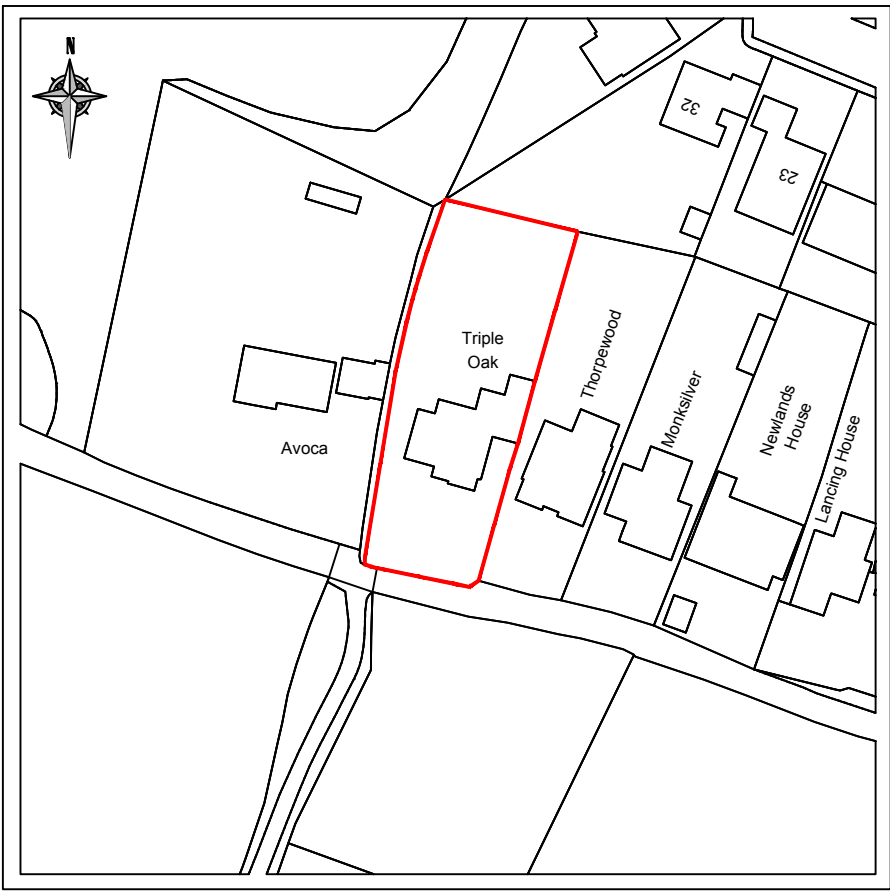


LOCATION PLAN
SCALE 1:1250 @ A1 / 1:2500 @ A3

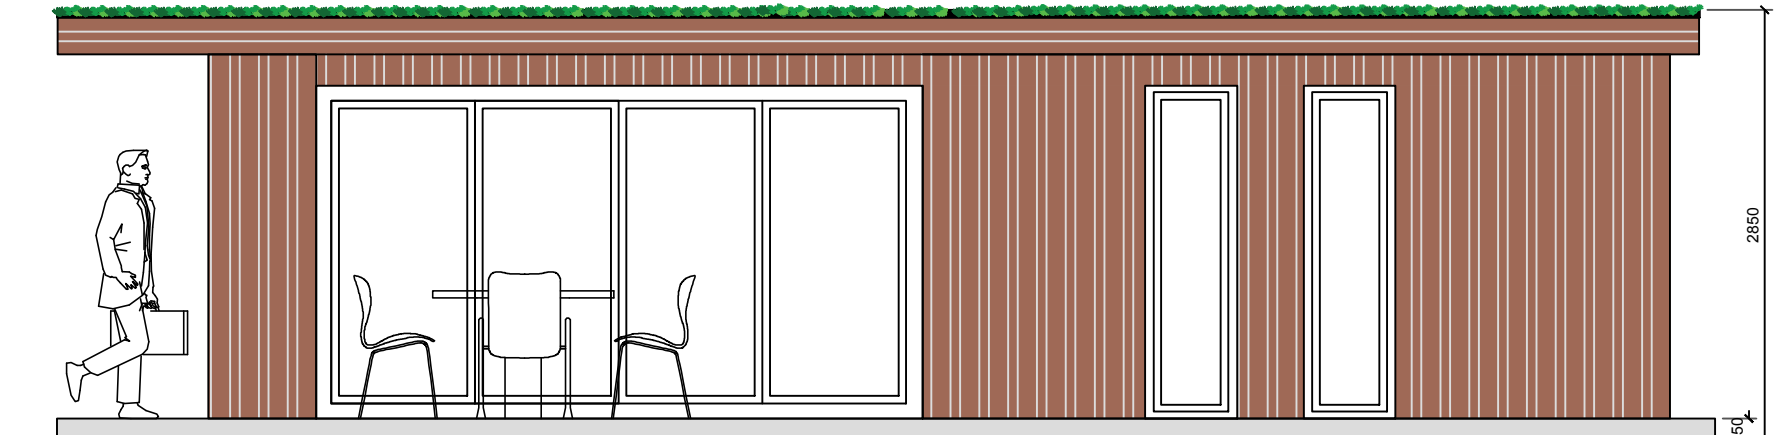

PROPOSED FRONT ELEVATION
SCALE 1:50 @ A1 / 1:100 @ A3

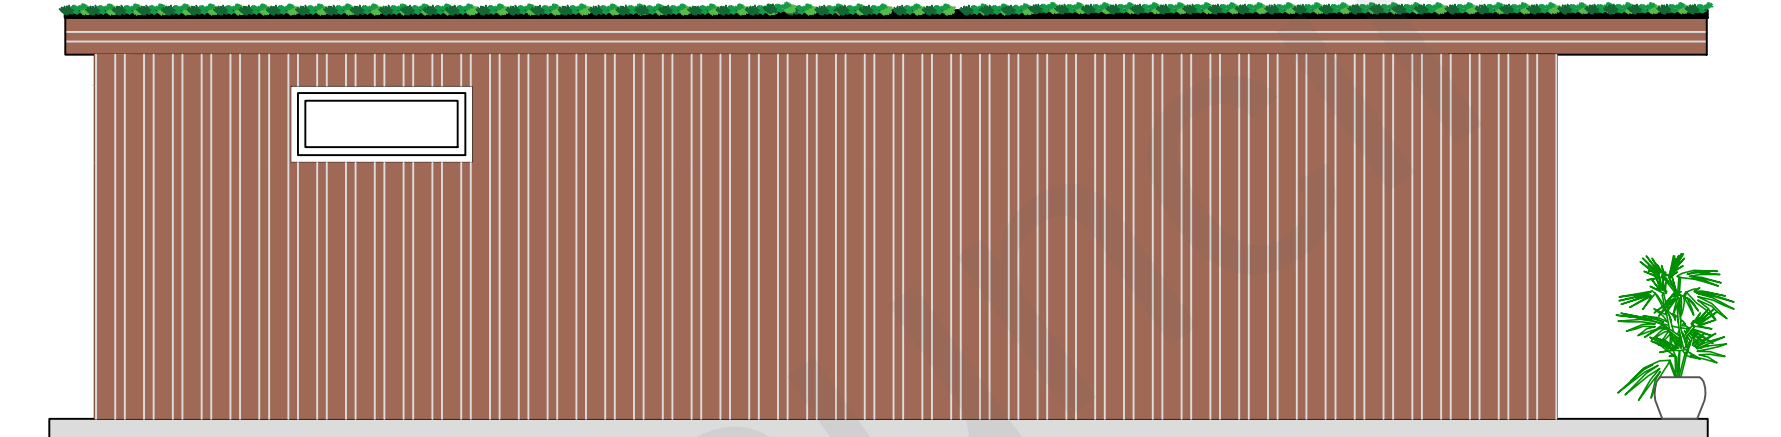

PROPOSED REAR ELEVATION
SCALE 1:50 @ A1 / 1:100 @ A3

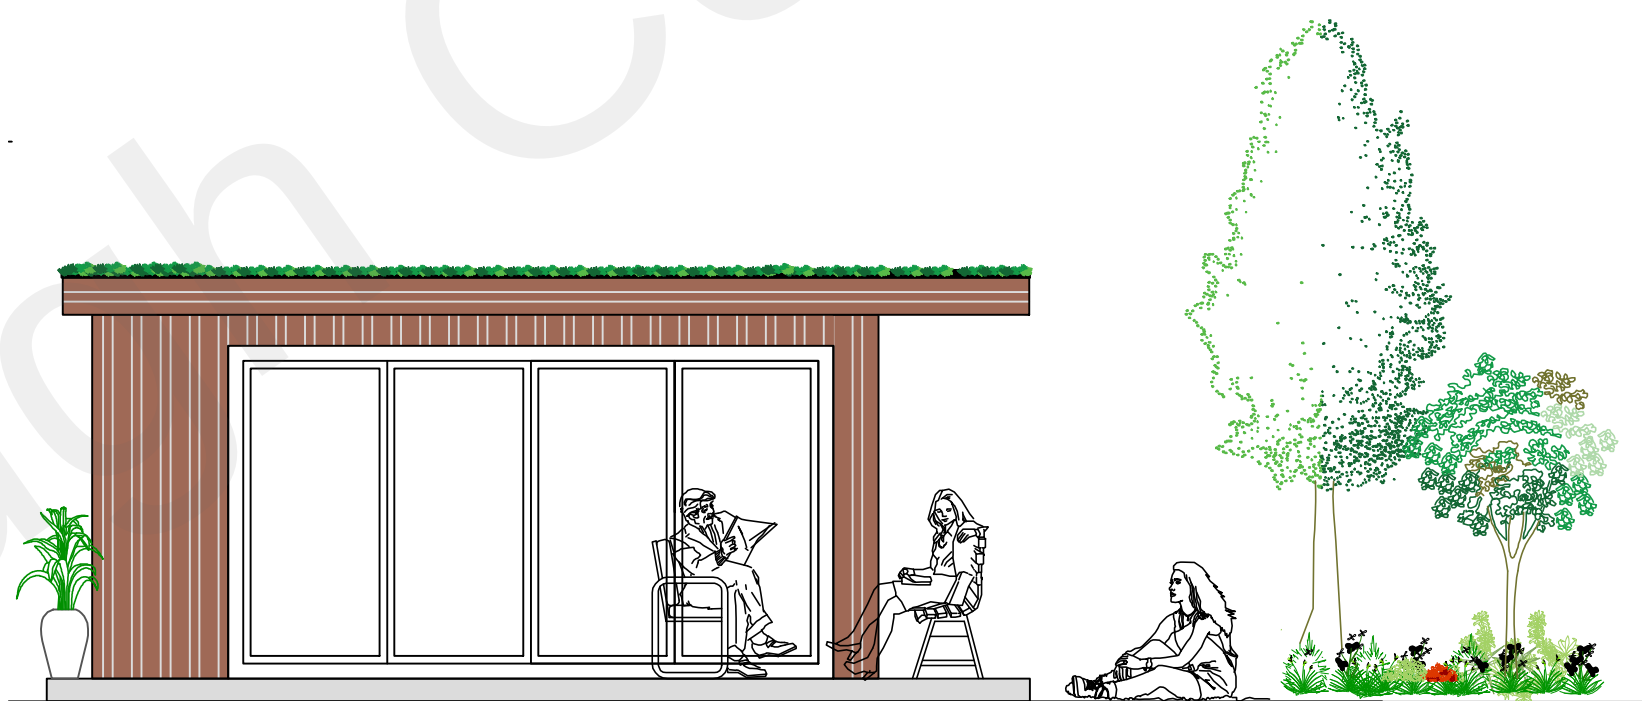

PROPOSED SIDE ELEVATION
SCALE 1:50 @ A1 / 1:100 @ A3



PROPOSED SIDE ELEVATION (OTHER)
SCALE 1:50 @ A1 / 1:100 @ A3

FOR PLANNING

DO NOT SCALE FROM THIS DRAWING.

ALL DIMENSIONS MAY VARY ON SITE AND TO BE CHECKED BEFORE COMMENCING WORK.

WORKS PROPOSED IN THESE DRAWINGS ASSUMES DEVELOPER / CLIENT COMPLIANCE WITH RELEVANT HEALTH AND SAFETY (CDM) REGULATIONS AND REQUIREMENTS OF THE PARTY WALL ETC ACT 1996. CDM SERVICES ARE NOT PROVIDED OR OFFERED BY CADARCH LIMITED.

Rev: Description: Date:

This drawing is the property of CADARCH LIMITED. Copyright is reserved. The drawing is issued on the condition that it is not copied, reproduced, retained or disclosed to any unauthorised person, either wholly or in part.

CADARCH LIMITED

Company No. 10908643
18 Summerhouse Drive, Bexley, Kent
DA5 2HP
Mob: 07719530451
http://www.cadarchlimited.com
Email: cadarch@gmx.co.uk

Client:

MR & MRS. ALLEN

Project:

TRIPLE OAK
NEWLANDS LANE
MEOPHAM
DA13 0RD

Drawing Title:

PROPOSED GROUND FLOOR
AND ELEVATIONS
INCLUDING EXISTING AND PROPOSED
BLOCK PLANS

Scale: 1:50 @ A1
1:100 @ A3

Date:
MAY 2022

Frame
Size: A1

Drawing Ref: 22NL-160522-P-001

Revision: /