


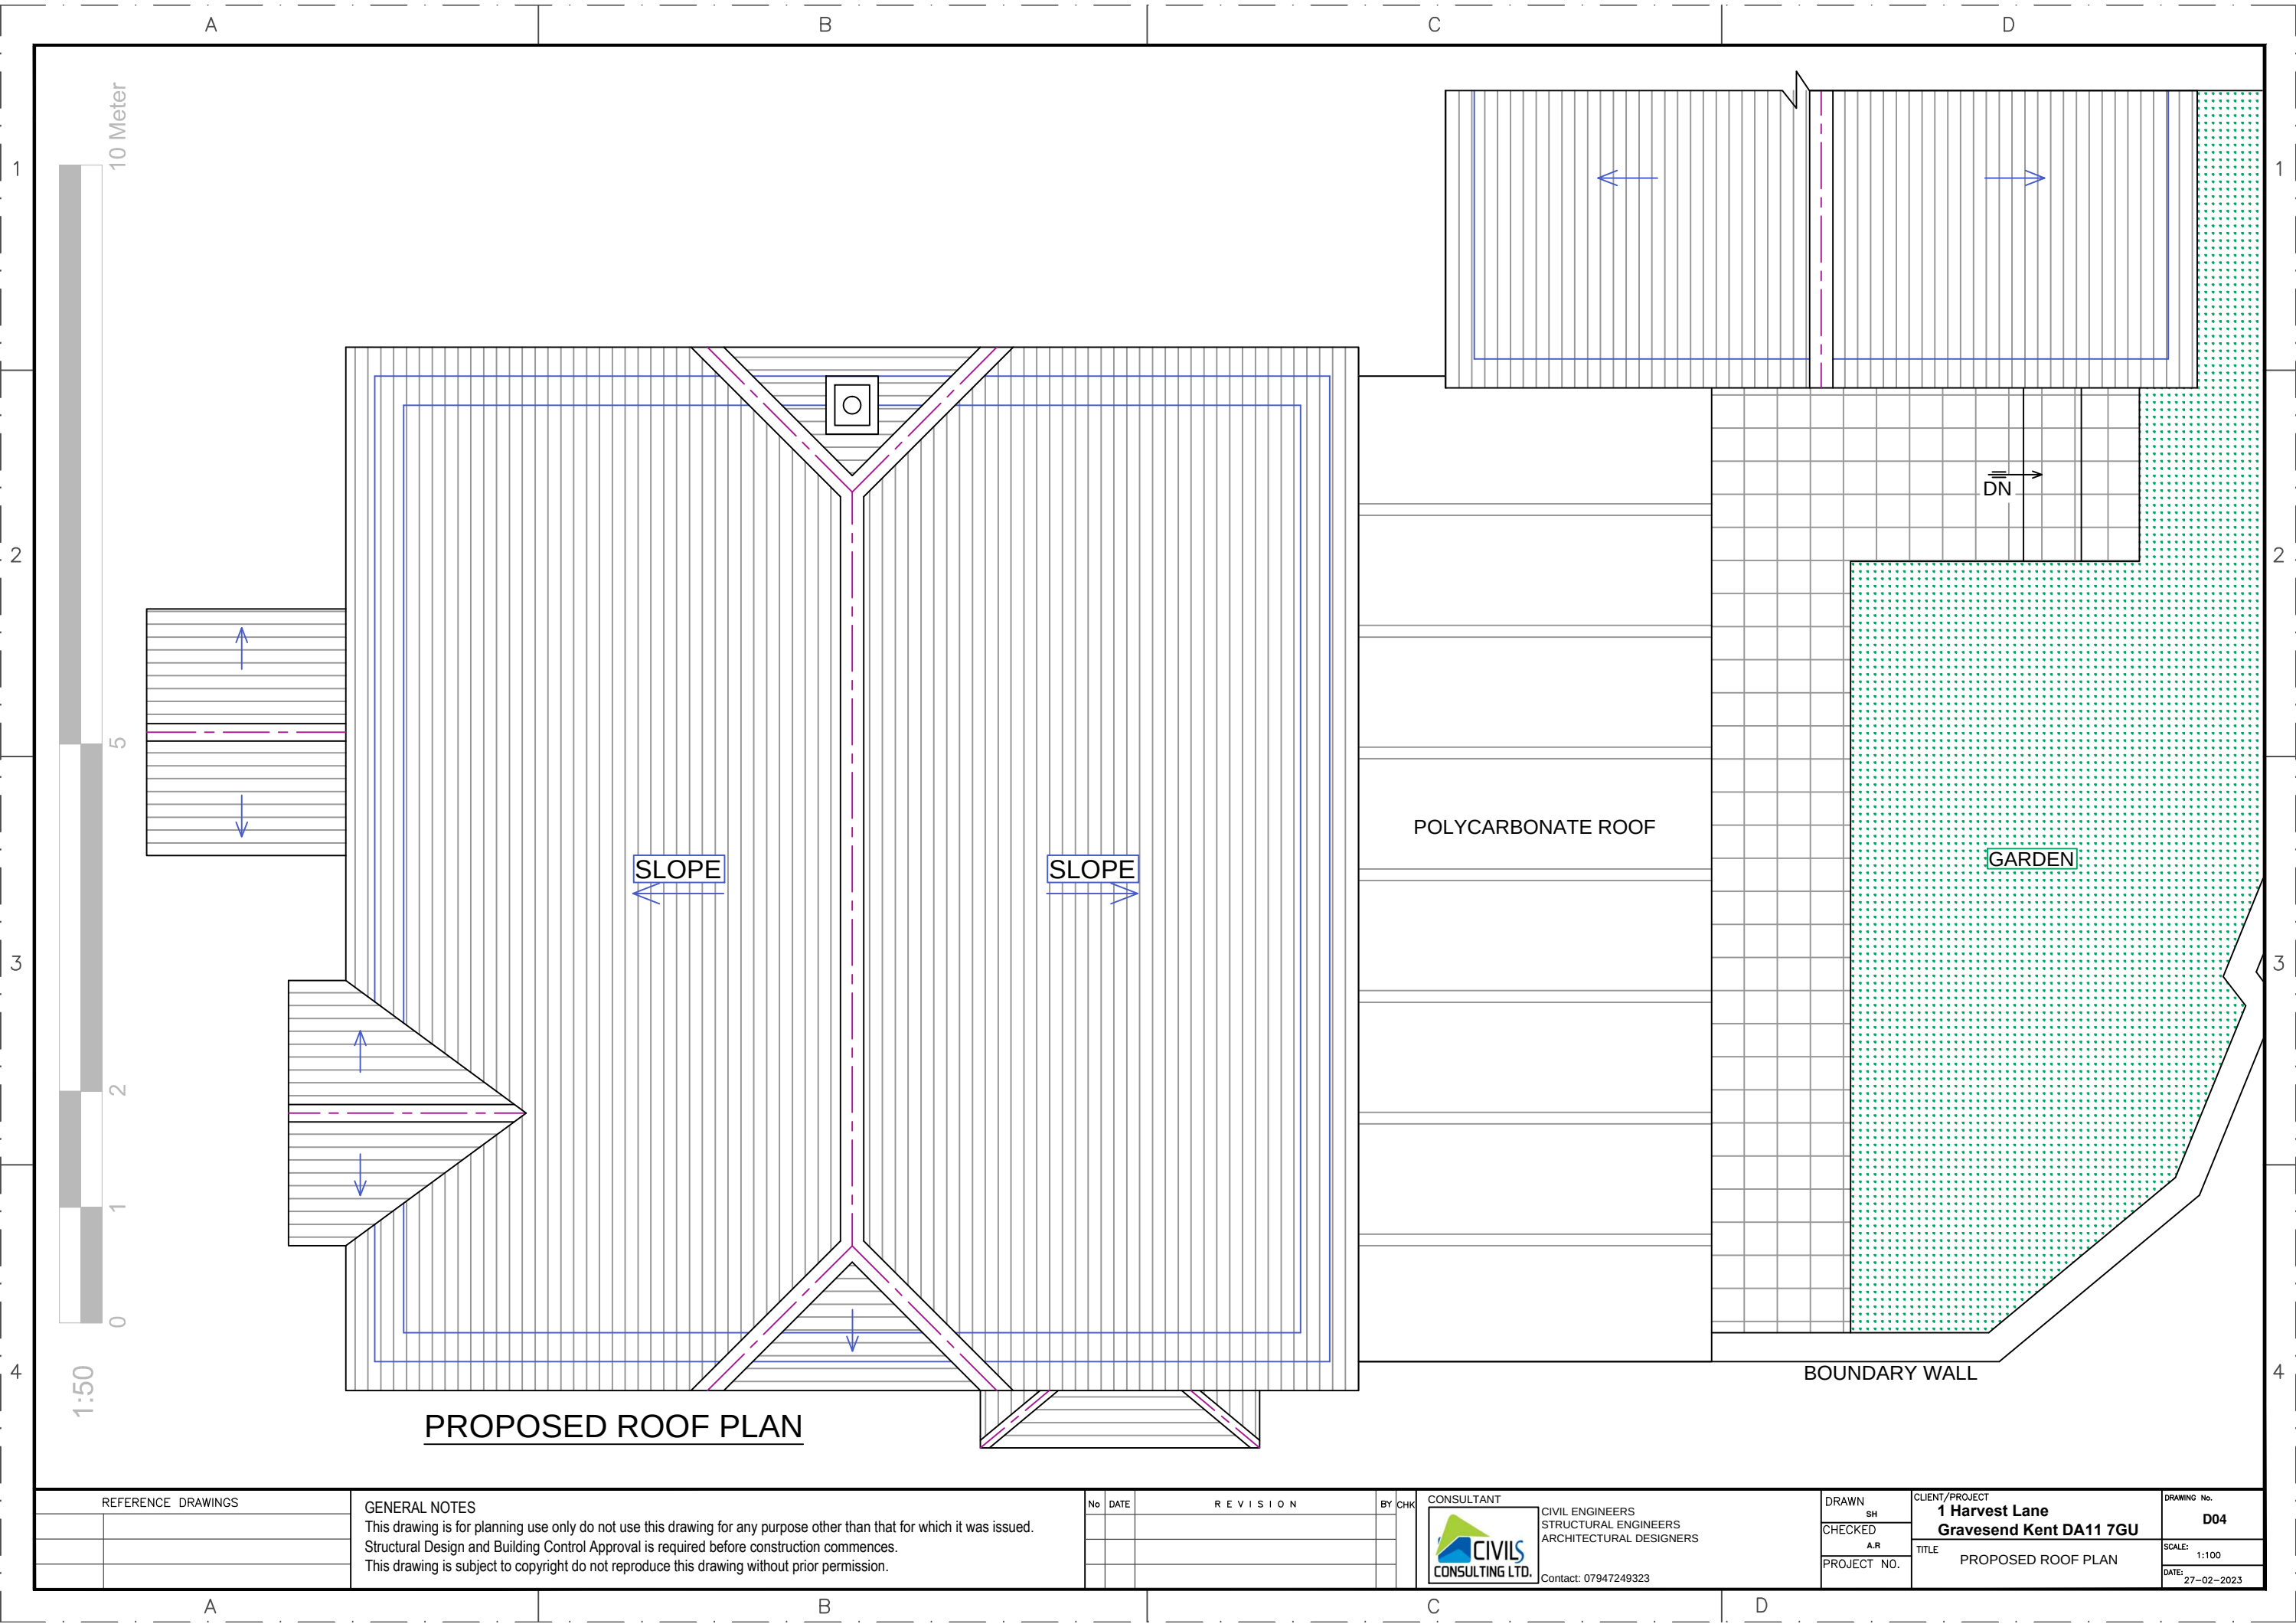

| REFERENCE DRAWINGS |  |
|--------------------|--|
|                    |  |
|                    |  |
|                    |  |

**GENERAL NOTES**  
This drawing is for planning use only do not use this drawing for any purpose other than that for which it was issued.  
Structural Design and Building Control Approval is required before construction commences.  
This drawing is subject to copyright do not reproduce this drawing without prior permission.

| No | DATE | REVISION | BY | CHK |
|----|------|----------|----|-----|
|    |      |          |    |     |
|    |      |          |    |     |
|    |      |          |    |     |

CONSULTANT



CIVIL ENGINEERS  
STRUCTURAL ENGINEERS  
ARCHITECTURAL DESIGNERS  
Contact: 07947249323

|                |
|----------------|
| DRAWN<br>SH    |
| CHECKED<br>A.R |
| PROJECT NO.    |

|                                                                     |                    |
|---------------------------------------------------------------------|--------------------|
| CLIENT/PROJECT<br><b>1 Harvest Lane<br/>Gravesend Kent DA11 7GU</b> |                    |
| TITLE                                                               | PROPOSED ROOF PLAN |

|                           |
|---------------------------|
| DRAWING No.<br><b>D04</b> |
| SCALE: 1:100              |
| DATE: 27-02-2023          |