




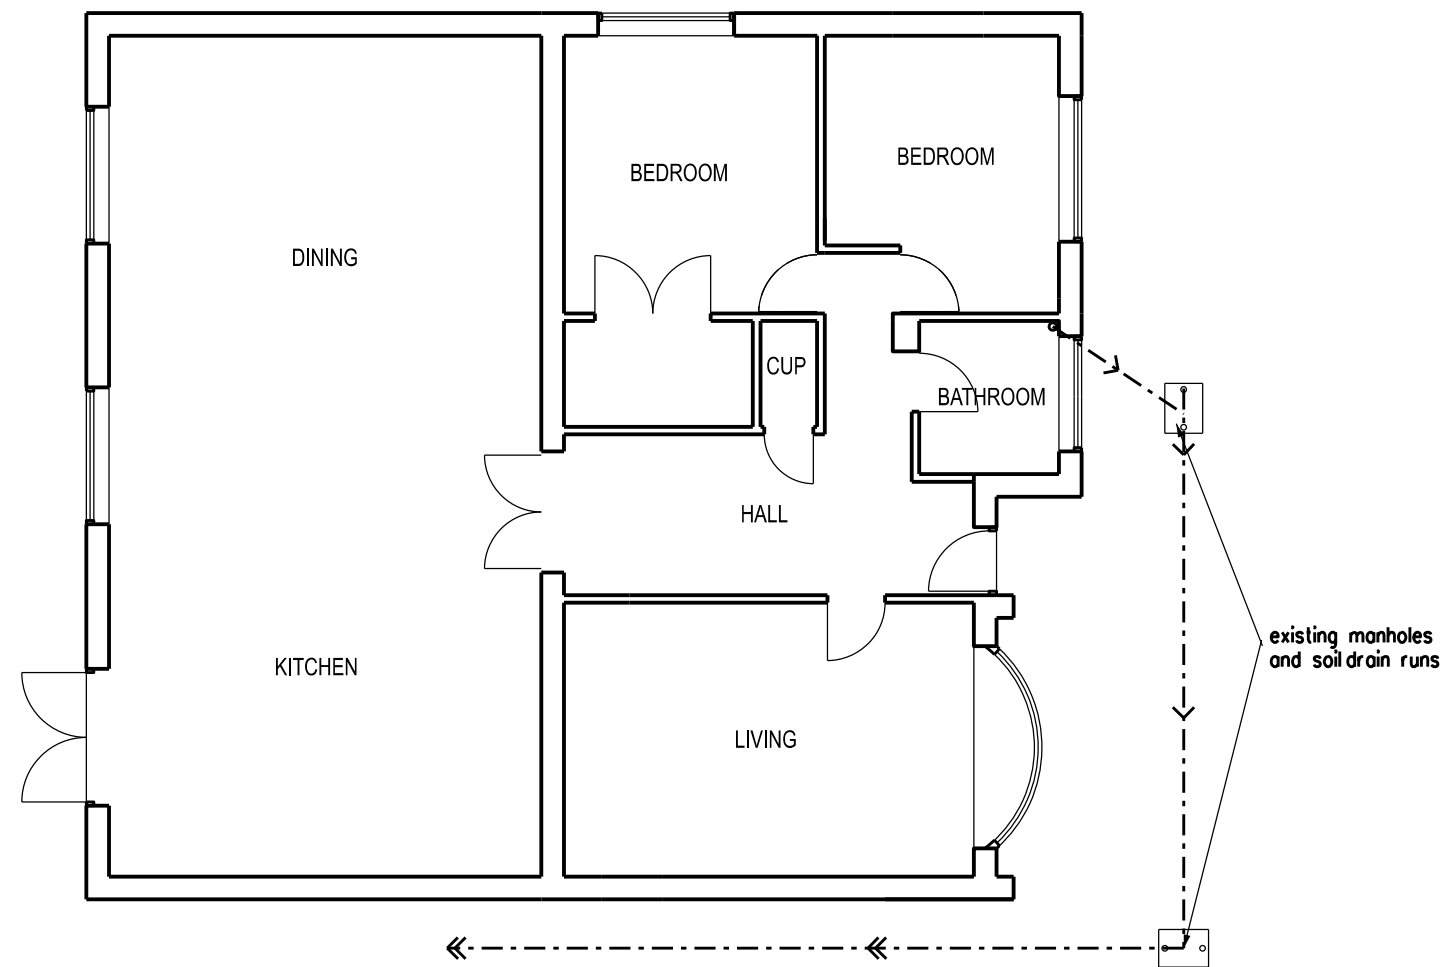

GROUND FLOOR PLAN

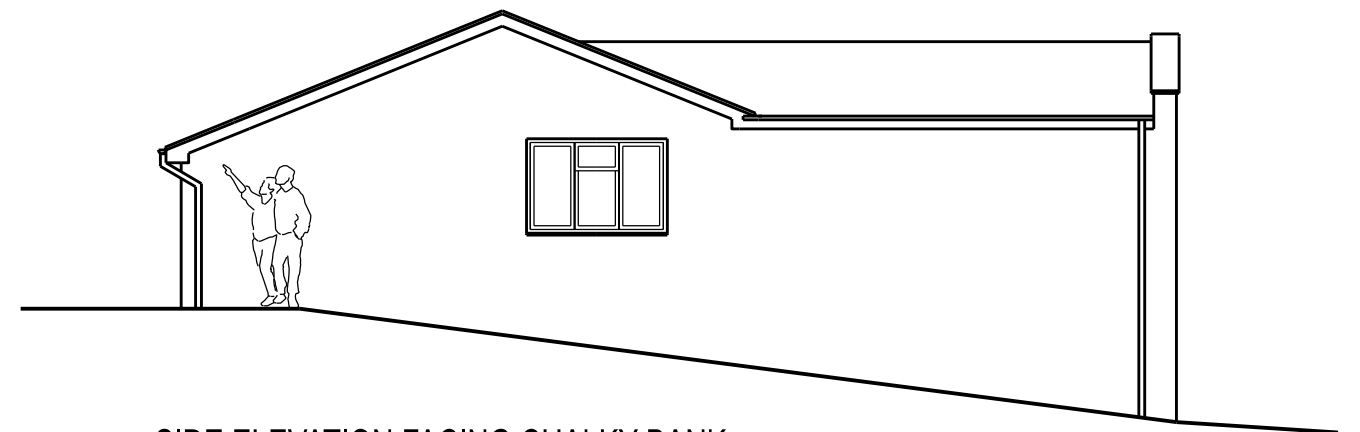

SIDE ELEVATION FACING CHALKY BANK

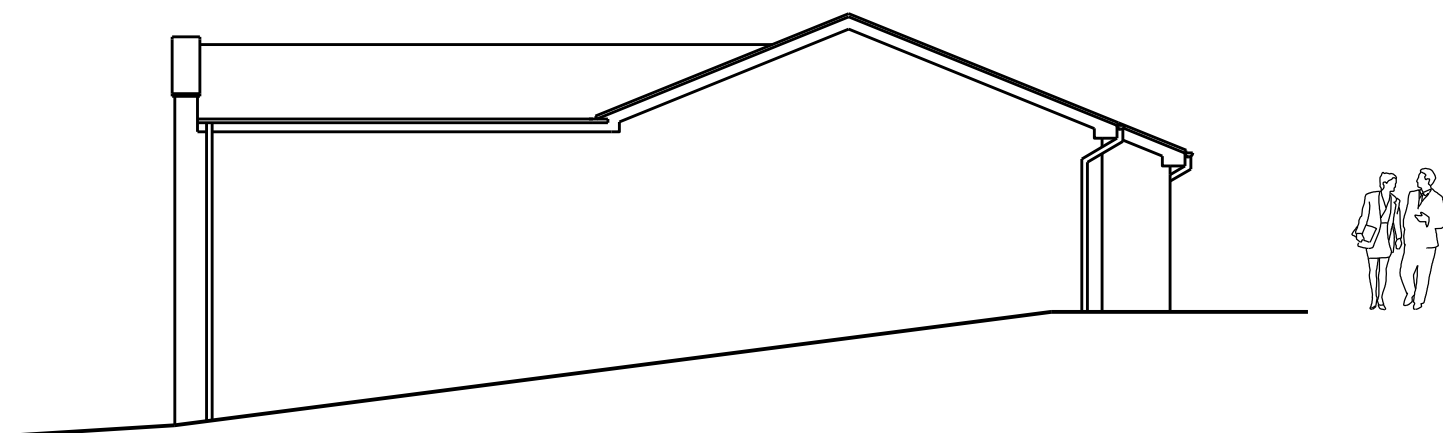

SIDE ELEVATION FACING PETROL STATION



FRONT ELEVATION



REVISION	DATE
ARCHITECT	
TA ARCHITECTS 11 JOYDENS WOOD ROAD BEXLEY KENT DA5 2HS Tel 07905 130591 ta140256@googlemail.com	
JOB	
PROPOSED FRONT EXTENSION AT 70 CHALKY BANK GRAVESEND KENT DA11 7NY	
DRAWING	
EXISTING GROUND FLOOR FRONT AND SIDE ELEVATIONS	
SCALE	DATE
1:100 AT A3	MAR 2023
DRAWING NO.	
DW/02	