


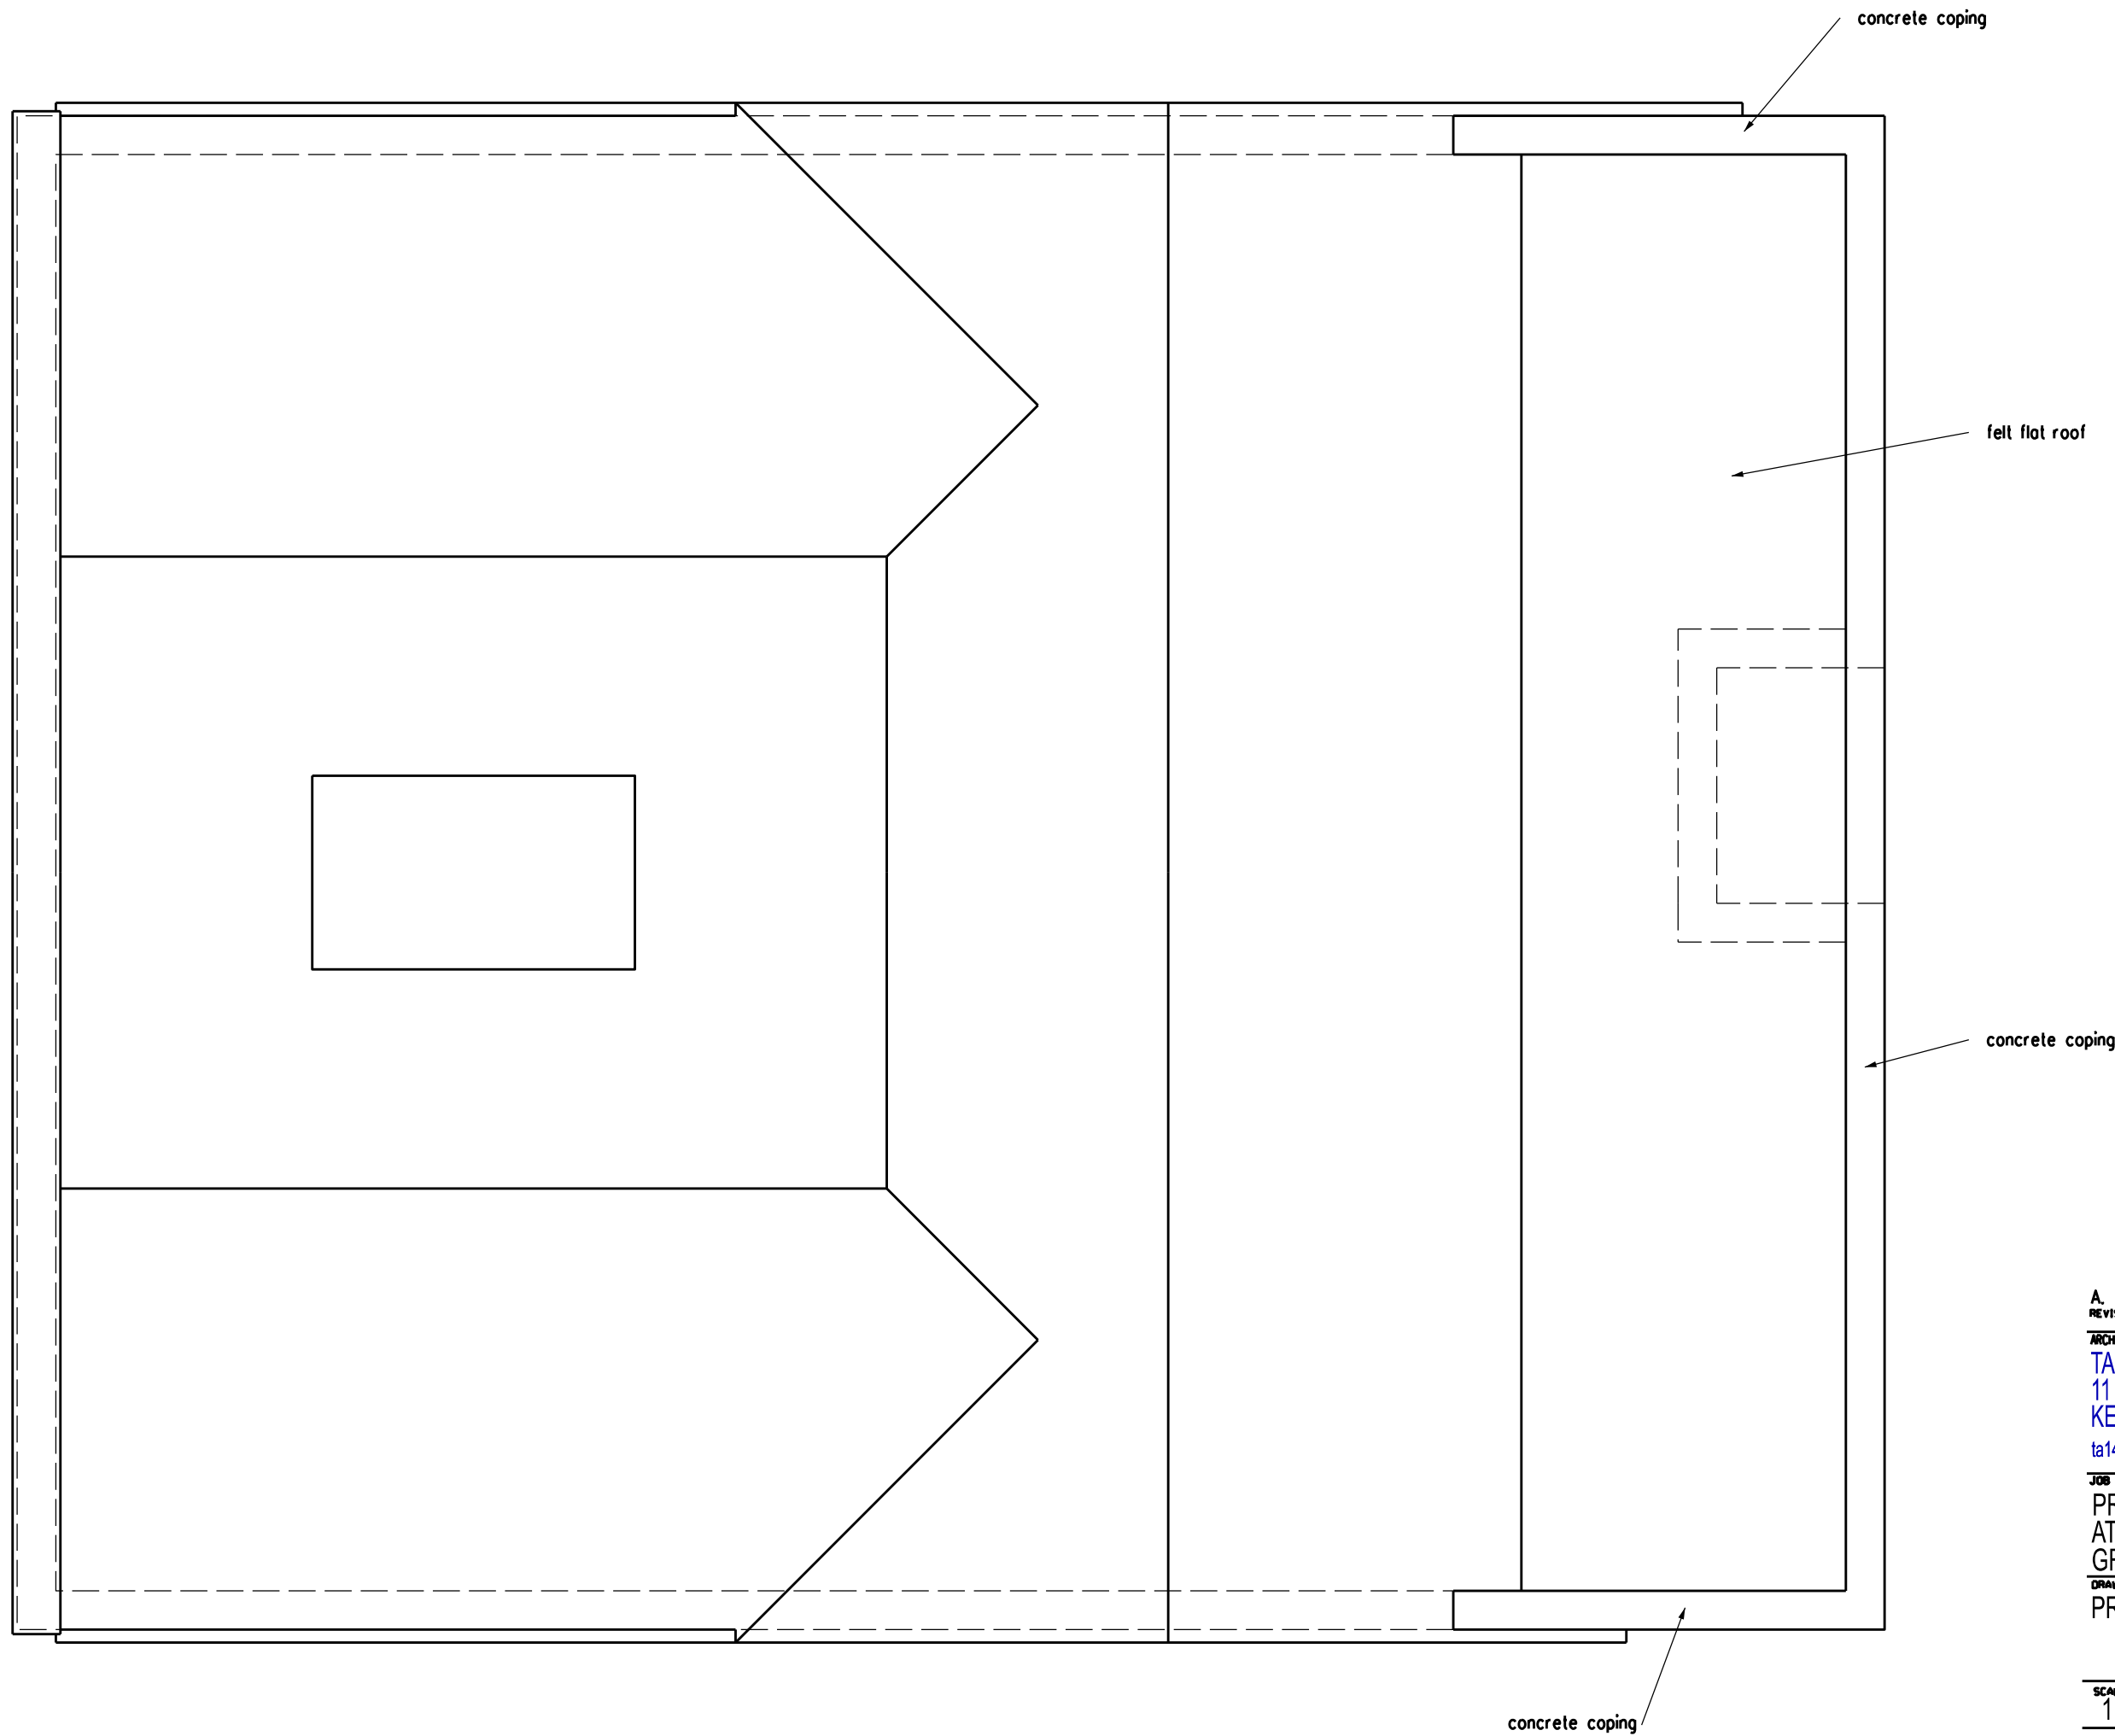

|                               |          |
|-------------------------------|----------|
| A. Redrawn                    | 16/03/22 |
| REVISION                      | DATE     |
| ARCHITECT                     |          |
| TA ARCHITECTS                 |          |
| 11 JOYDENS WOOD ROAD BEXLEY   |          |
| KENT DA5 2HS Tel 07905 130591 |          |
| ta140256@googlemail.com       |          |
| JOB                           |          |
| PROPOSED FRONT EXTENSION      |          |
| AT 70 CHALKY BANK             |          |
| GRAVESEND KENT DA11 7NY       |          |
| DRAWING                       |          |
| PROPOSED ROOF PLAN            |          |
| SCALE                         | DATE     |
| 1:50 AT A3                    | MAY 2021 |
| DRAWING NO.                   |          |
| DW/04 A                       |          |