


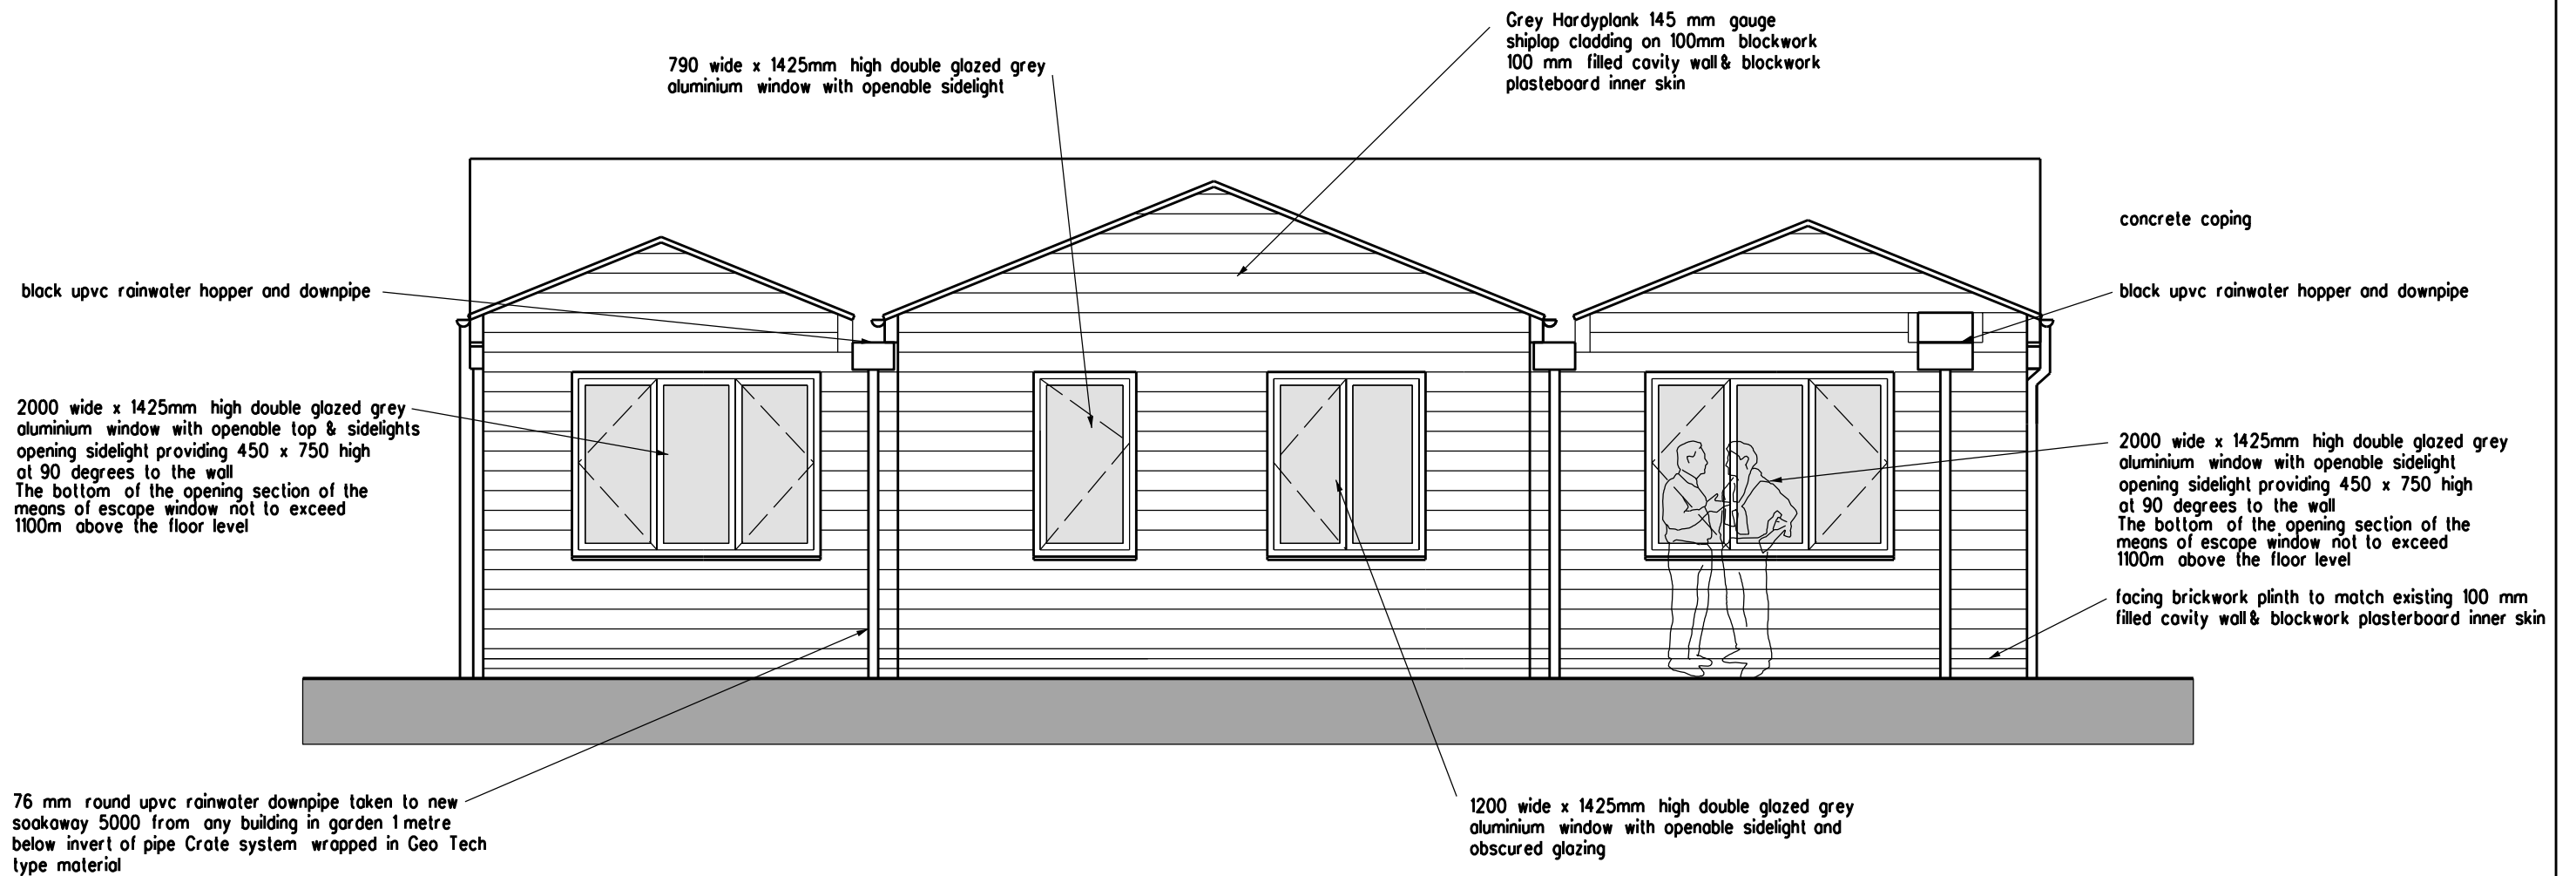

B. Redrawn 01/03/23
REVISION DATE

ARCHITECT
TAARCHITECTS
11 JOYDENS WOOD ROAD BEXLEY
KENT DA5 2HS Tel 07905 130591
ta140256@googlemail.com

JOB
PROPOSED FRONT EXTENSION
AT 70 CHALKY BANK
GRAVESEND KENT DA11 7NY

DRAWING
PROPOSED FRONT ELEVATION

SCALE 1:50 AT A3 DATE MAY 2021

DRAWING NO.
DW/05 B

0 1 2 3 4 5 metres