


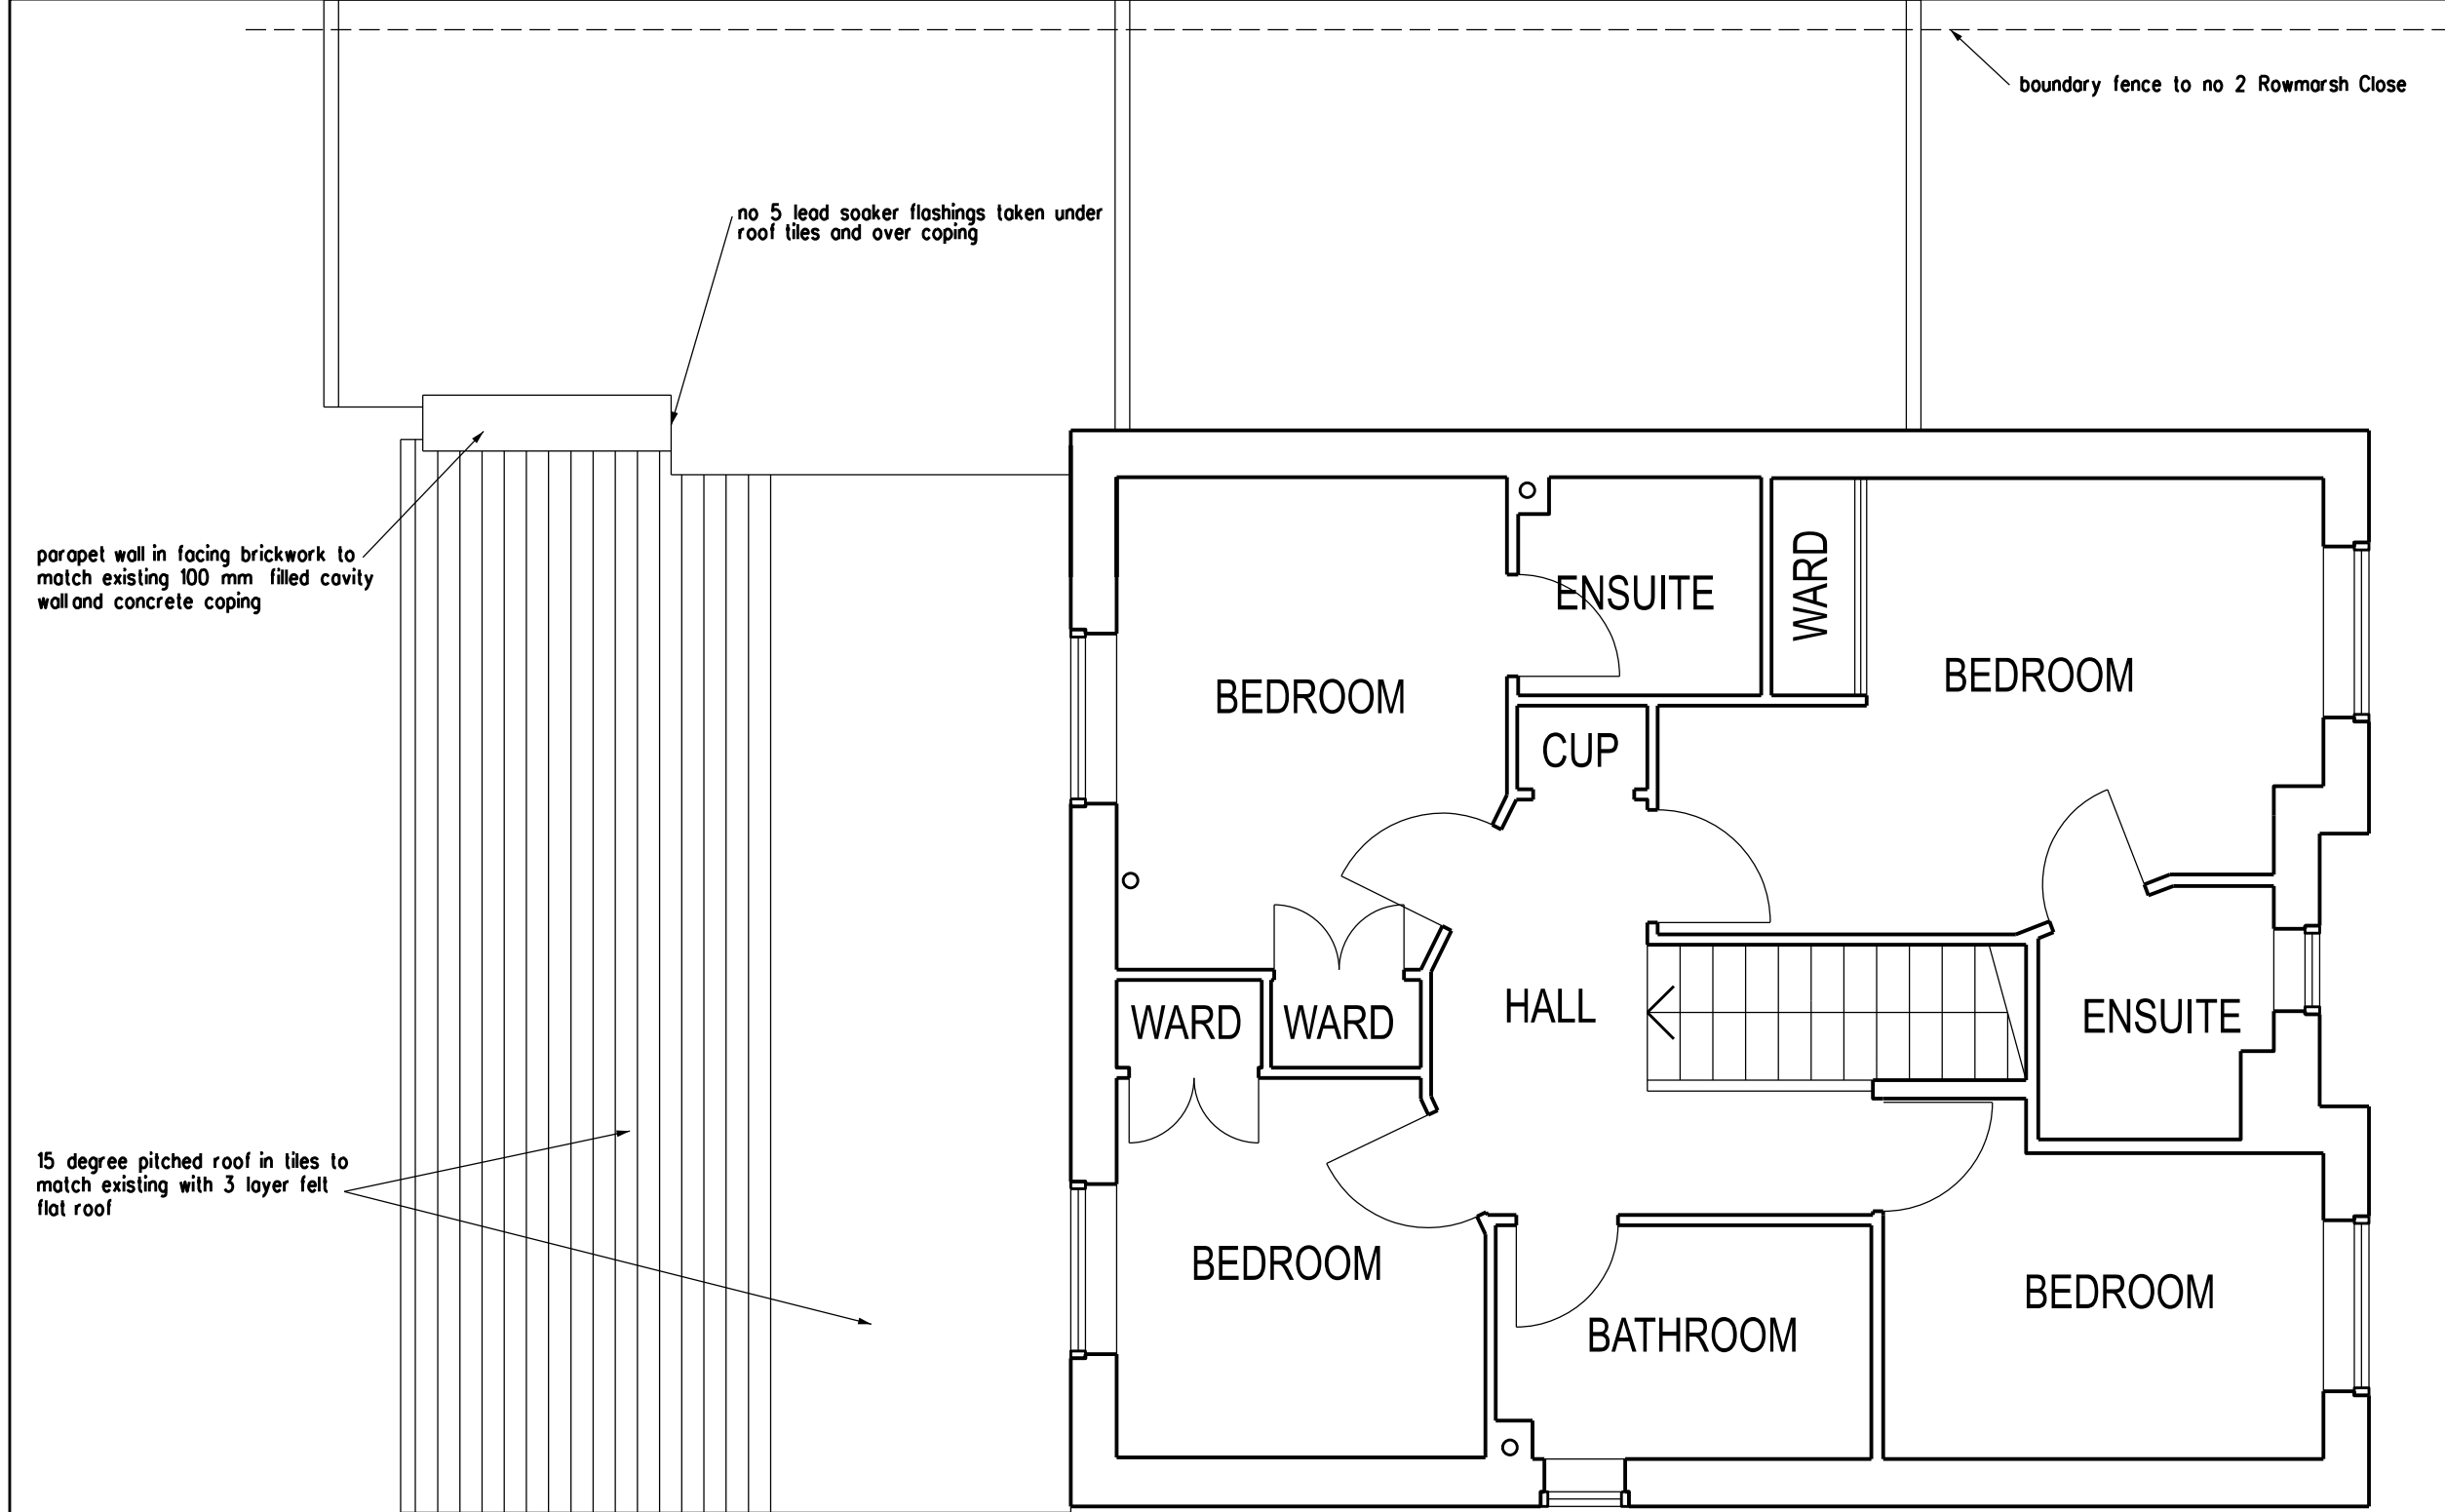

Construction Notes

READ WITH STRUCTURAL ENGINEERS DETAILS FOR BEAMS, JOISTS & PADSTONES

PLANNING APPLICATION

REVISION DATE

ARCHITECT

TA ARCHITECTS
11 JOYDENS WOOD ROAD BEXLEY
KENT DA5 2HS Tel 07905 130591
ta140256@googlemail.com

JOB
PROPOSED REAR EXTENSION
AT 2 ROWMARSH CLOSE
GRAVESEND DA11 8NF

DRAWING
PROPOSED FIRST FLOOR PLAN

SCALE 1:50 AT A3 DATE JUNE 2025

DRAWING NO.
KC/15

