


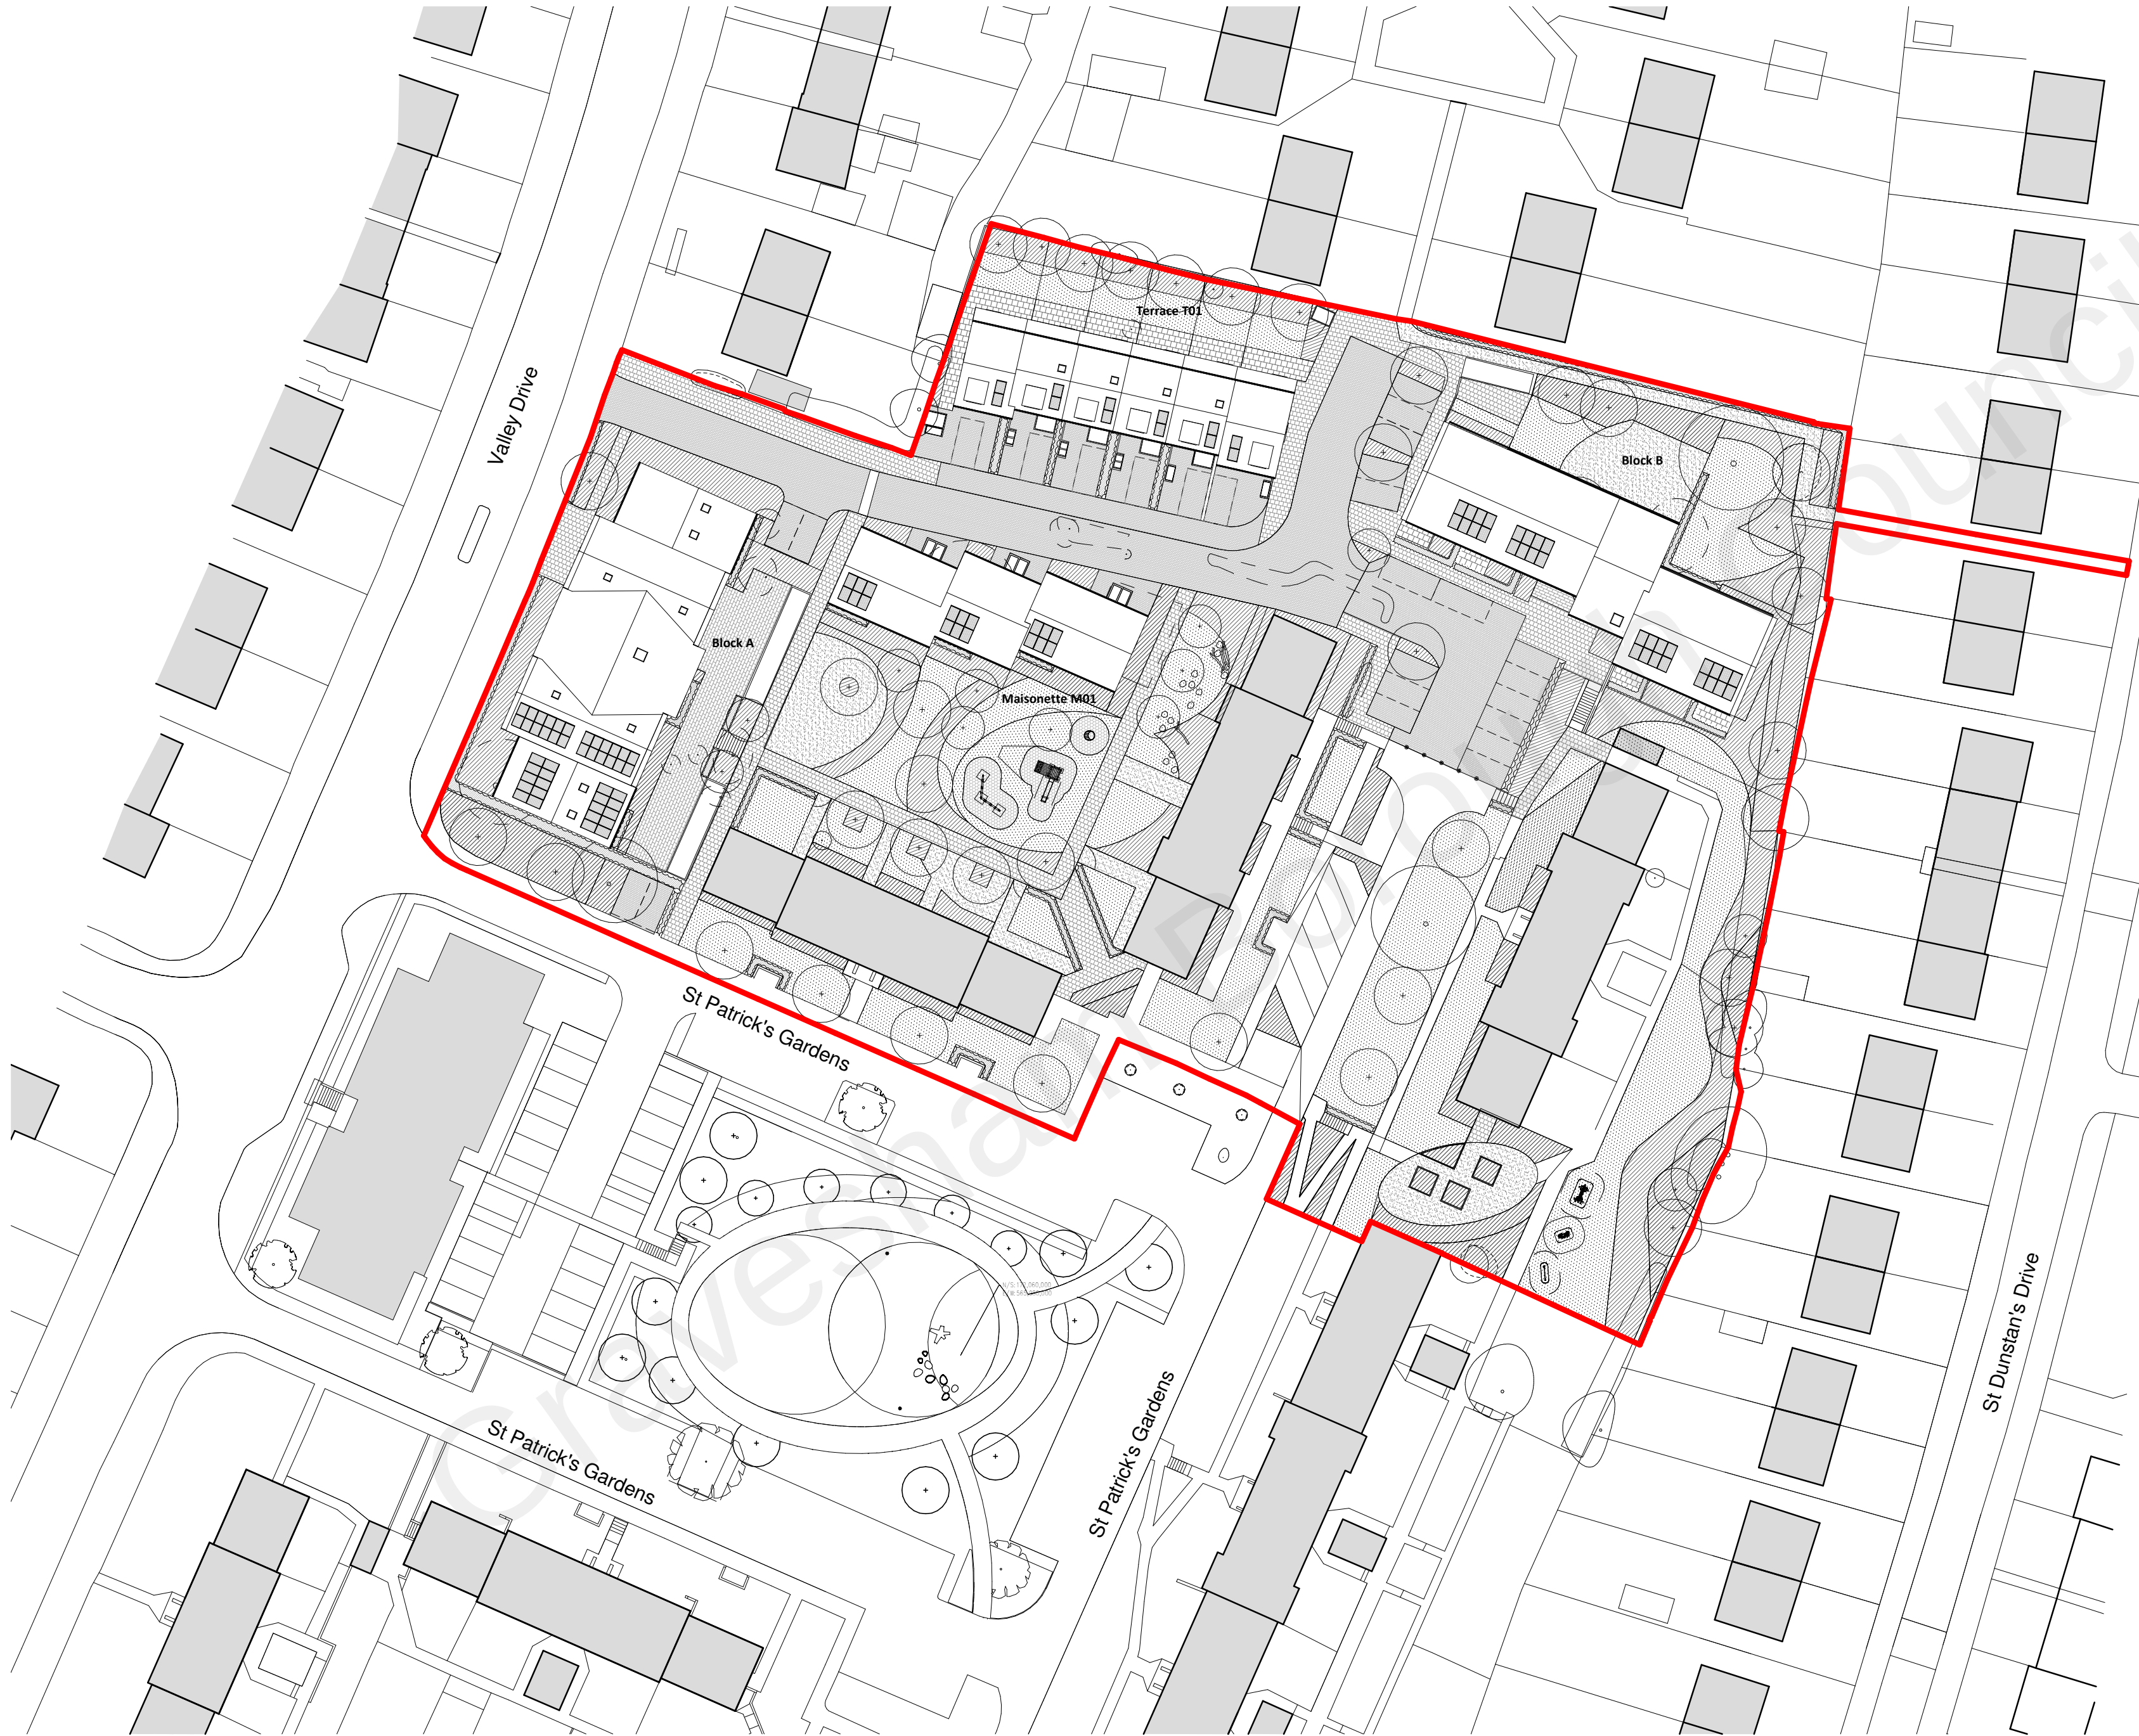

Key:

— Site Boundary

Notes:
Do not scale. All dimensions are in millimetres unless otherwise stated. This drawing should be read in conjunction with all relevant project information and contract documentation. All dimensions to be checked prior to fabrication and or commencement of works. All works to comply with all relevant legal standards, building regulations and warranty provider requirements. Report any discrepancies, if in doubt ask.

Revisions:		Rev	Status	Date	Description	Drm	Chkd
C01	A2	24.10.22	Planning Issue			ES	AA
C02	A2	06.01.23	Parking updated following Comments from Highways and Visibility Splay Analysis			CD	AA

Client Name: Gravesham Borough Council			
Project Name: St Columba's Close			
Drawing Name: Proposed Roof Site Plan			
Drawing Number: SCC-BPTW-04-05-DR-A-0215		Rev: C02	Status: A2
Project No: 20-169	RIBA Stage: -	Drawn By: HM	Scale: 1:500 @ A2

PLANNING ISSUE

40 Norman Road,
Greenwich, London
SE10 9QX
t 020 8293 5175
bptw.co.uk



Indicative landscape shown for context
Please refer to Landscape Architect's drawings for detailed landscape proposal

