


Notes

Dimensions are given in metres only.  
All dimensions are as indicated on the drawing. In the event of any discrepancy, the dimensions shown on the drawing shall prevail.  
This drawing is for the purpose of providing information only and is not to be used for any other purpose.  
The drawing is the property of TDC Architects Ltd.

| REV. | DATE | REVISION | INITIALS | CHECK |
|------|------|----------|----------|-------|
|      |      |          |          |       |
|      |      |          |          |       |
|      |      |          |          |       |
|      |      |          |          |       |

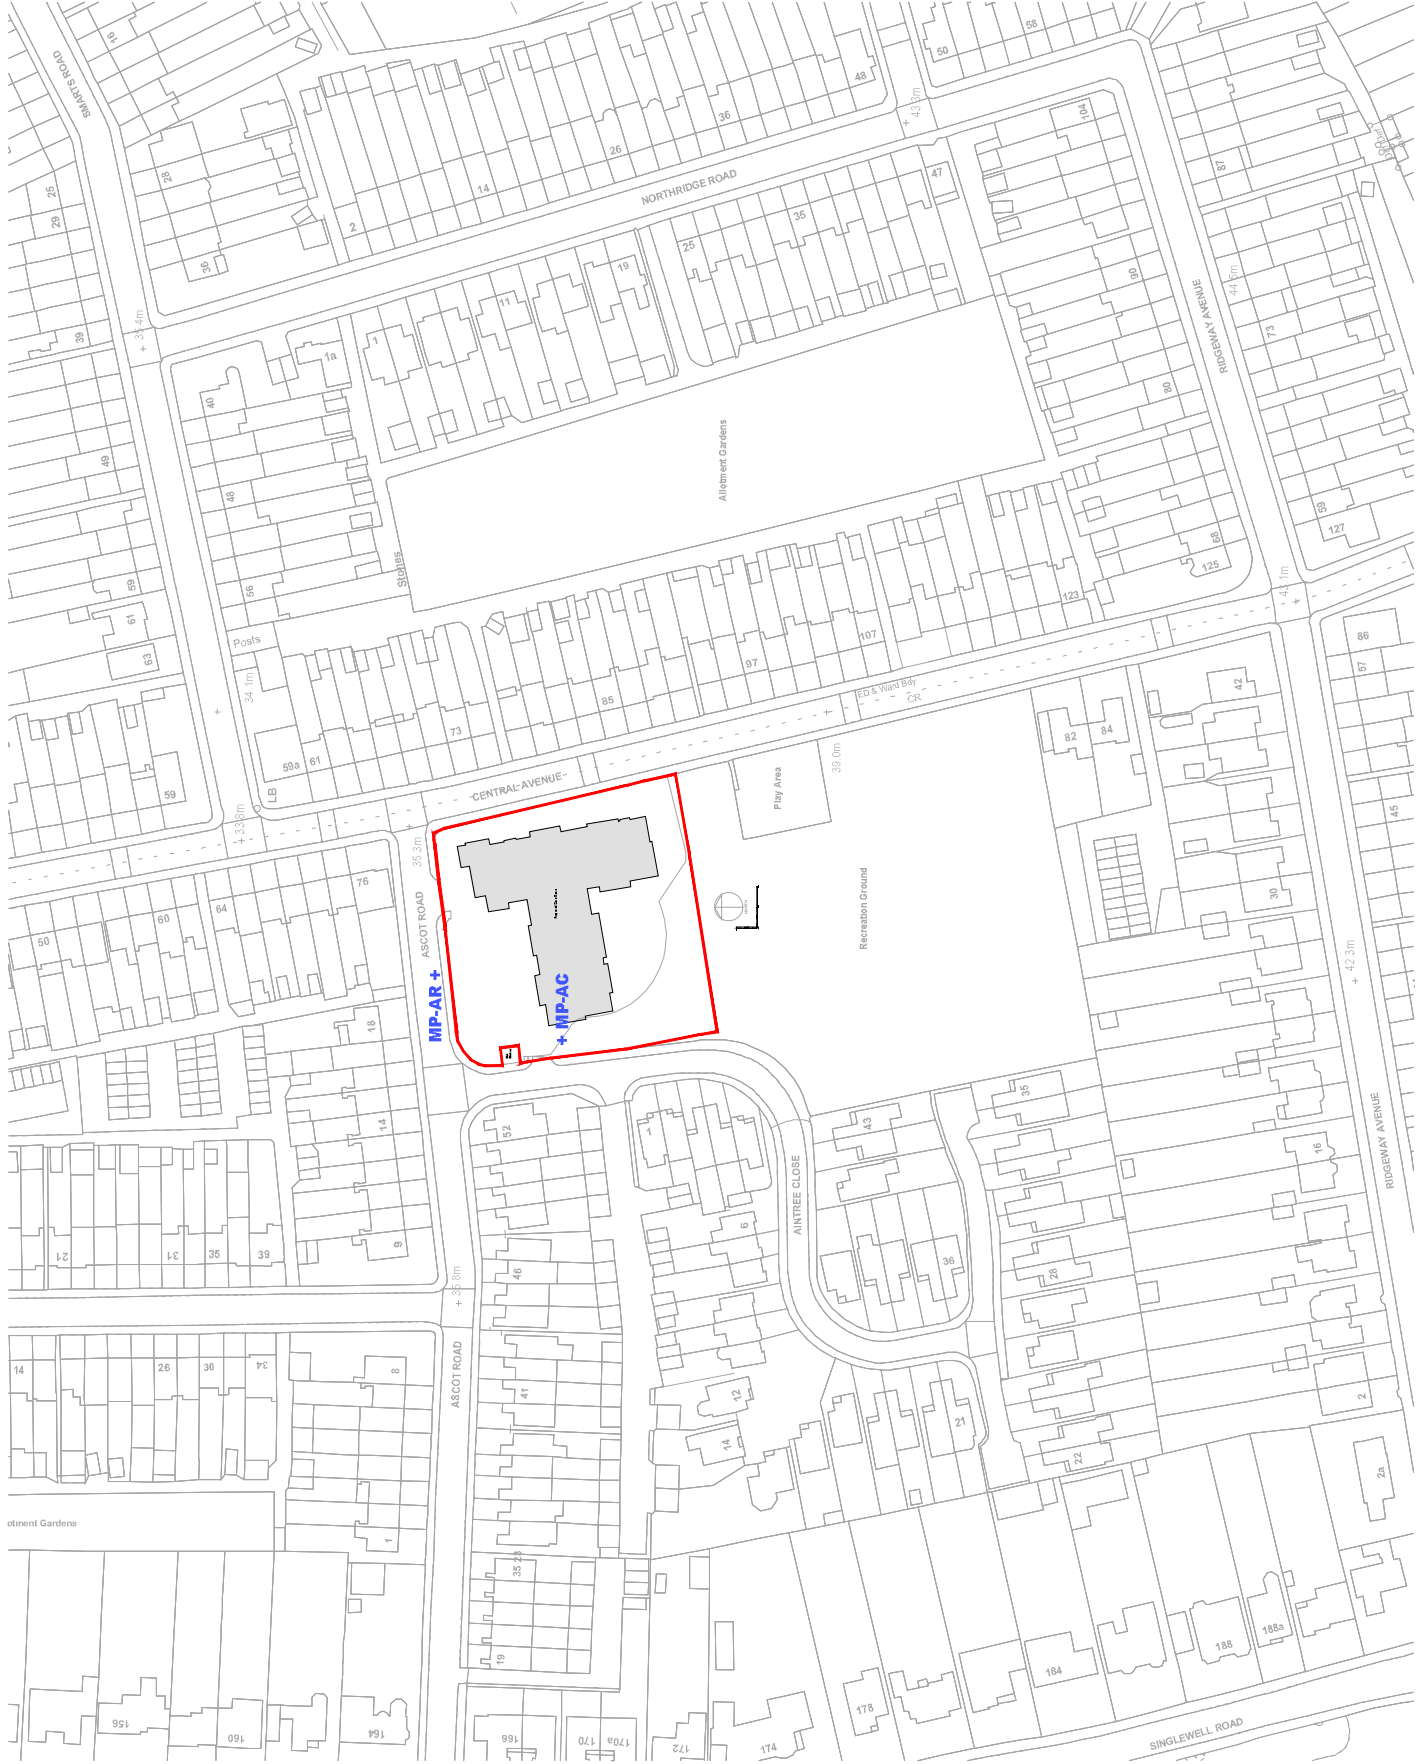

DRAWING STATUS  
AS-RECORDED  
AS-BUILT  
FOR CONSTRUCTION  
FOR PLANNING  
FOR PERMIT  
FOR OTHER



Client  
Project  
Proposed Care Home  
Central Avenue, Gravesend  
Drawing Title  
Location Plan - Proposed  
Scale 1:250 @ A3  
Drawn by  
Rev.  
Job No.  
A202043  
Drawing No.  
AL/91907

## Figures 2A to 2I

Drawings of the proposed development

NOTES

Do not scale, use key and dimensions only.  
All dimensions to be verified on site prior to the commencement of any work or the production of any shop drawing. All discrepancies between the drawing and the site conditions shall be referred to the Engineer and the Architect for resolution.  
The drawing is copyright © of TDC Architects Ltd.

| REV. | DATE       | REVISION                | INITIALS | CHECK |
|------|------------|-------------------------|----------|-------|
| A    | 10/01/2021 | Client comments applied | RMAB     | SL    |
| B    | 10/01/2021 | Revised design south    | RMAB     | SL    |
| C    | 10/01/2021 | Revised design south    | RMAB     | SL    |
DRAWING STATUS  
AS-RECORDED  
AS-RECORDED  
FOR COORDINATION  
FOR PLANNING  
FOR PERMIT  
FOR TENDER

**TDC ARCH DESIGN**  
The Design Collective Architects  
2nd FL, 118 Museum St,  
London, W1T 3JF  
www.tdc-arch.design

Client  
**Avery**

Project  
Proposed Care Home  
Central Avenue, Gravesend  
Drawing Title  
Proposed Site Plan

Scale 1:200 @ A1  
Drawing No. RMAB  
Date 20/01/2021  
Checked by SL

Job No. A202043  
Drawing No. AL(9)901  
Rev. Q

Notes

1. Not scale, use to aid dimensions only

2. All dimensions are to the center of the wall unless otherwise stated

| REV | DATE       | DESCRIPTION            | APPROVED | CHECKED |
|-----|------------|------------------------|----------|---------|
DRAWING STATUS

AS RECORDED

FOR CONSTRUCTION

FOR CONSTRUCTION

FOR CONSTRUCTION

FOR CONSTRUCTION

TDC ARCH DESIGN

The Design Collective Architects

100 Museum St

100 Museum St

100 Museum St

100 Museum St

100 Museum St

www.tdc-arch.design

Avery

Project

Proposed Care Home

Central Avenue, Gravesend

Drawing Title

Proposed Ground Floor Plan

Scale: 1:100 @ A1

Drawn by: RM

Checked by: EL

Job No. A202043

Drawing No. AL(1)101

Rev. 1



Notes:  
Do not scale, use figured dimensions only.  
All dimensions to be indicated in the plan to the commencement of any work or the inclusion of any shop drawing. All discrepancies between the drawing and the specification shall be referred to the architect.  
This drawing is to be used in conjunction with all other relevant information and drawings.  
This drawing is copyright © of TDC Architects Ltd.

| REV | DATE       | REVISION                             | BY | CHECK |
|-----|------------|--------------------------------------|----|-------|
| A   | 10.01.2024 | Client comments applied to the plan. | TL | TL    |
| B   | 10.01.2024 | Review with design team.             | TL | TL    |
| C   | 10.01.2024 | Report review following.             | TL | TL    |
| D   | 10.01.2024 | Client comments applied to the plan. | TL | TL    |
| E   | 10.01.2024 | Client comments applied to the plan. | TL | TL    |
DRAWING STATUS  
AS-BUILT  
FOR CONSTRUCTION  
FOR PLANNING  
FOR FENDER

**TDC ARCH DESIGN**  
The Design Collective Architects  
10th Floor, 100, Museum Street, London, EC4A 3DF  
www.tdc-arch.design



Client  
Project  
Proposed Care Home  
Central Avenue, Gravesend  
Drawing Title  
Proposed First Floor Plan  
Scale: 1:100 @ A1  
Drawing No: RM/6  
Job No: A202043  
Drawing No: AL(1) 102  
Rev: AG



Do not scale, use figured dimensions only.

All dimensions to be verified on site prior to the commencement of any work or the production of any shop drawing. All discrepancies to be reported to the Architect.

This drawing is to be read in conjunction with all related Architect's and Engineer's drawings and any other relevant information.

[illegible]

|                  |                                     |
|------------------|-------------------------------------|
| AS-RECORDED      |                                     |
| AS-BUILT         |                                     |
| FOR CONSTRUCTION | <input checked="" type="checkbox"/> |
| FOR COORDINATION |                                     |
| FOR PLANNING     |                                     |
| FOR DISCUSSION   |                                     |
| FOR TENDER       |                                     |



2nd Fl. | 13 Museum St.  
York | YO1 7DT  
info@tdc-arch.design

Client

**Avery**

| Drawing Title              |
|----------------------------|
| Proposed Second Floor Plan |

Scale 1:100 @ A1  
Date Dec 2020  
Drawn by  
Checked by

Job No. A202043      Drawing No. AL(1)103      Rev. AF

