


Notes:  
Do not scale, use figured dimensions only.  
All dimensions to be indicated in the order to the commencement of  
any work or the production of any shop drawing. All discrepancies  
between dimensions shall be referred to the architect.  
This drawing to be made in connection with all related contracts  
and drawings, drawings and any other relevant information.  
This drawing is copyright © of TDC Architects Ltd.

| REV. | DATE       | REVISION                                        | REVISED | CHECK |
|------|------------|-------------------------------------------------|---------|-------|
| A    | 12/01/2021 | Open comments resolved<br>Revised drawing south | RM/B    | TL    |
| B    | 22/01/2021 | Revised drawing south                           | RM/B    | TL    |
| C    | 12/02/2021 | Revised drawing following<br>client comments    | GP      | TL    |
| D    | 14/02/2021 | Revised drawing following<br>client comments    | GP      | TL    |
| E    | 14/02/2021 | Client comments resolved<br>Revised drawing     | GP      | TL    |
| F    | 14/02/2021 | Client comments resolved<br>Revised drawing     | GP      | TL    |
| G    | 14/02/2021 | Client comments resolved<br>Revised drawing     | GP      | TL    |
| H    | 14/02/2021 | Client comments resolved<br>Revised drawing     | GP      | TL    |
| I    | 14/02/2021 | Client comments resolved<br>Revised drawing     | GP      | TL    |
| J    | 14/02/2021 | Client comments resolved<br>Revised drawing     | GP      | TL    |
| K    | 14/02/2021 | Client comments resolved<br>Revised drawing     | GP      | TL    |

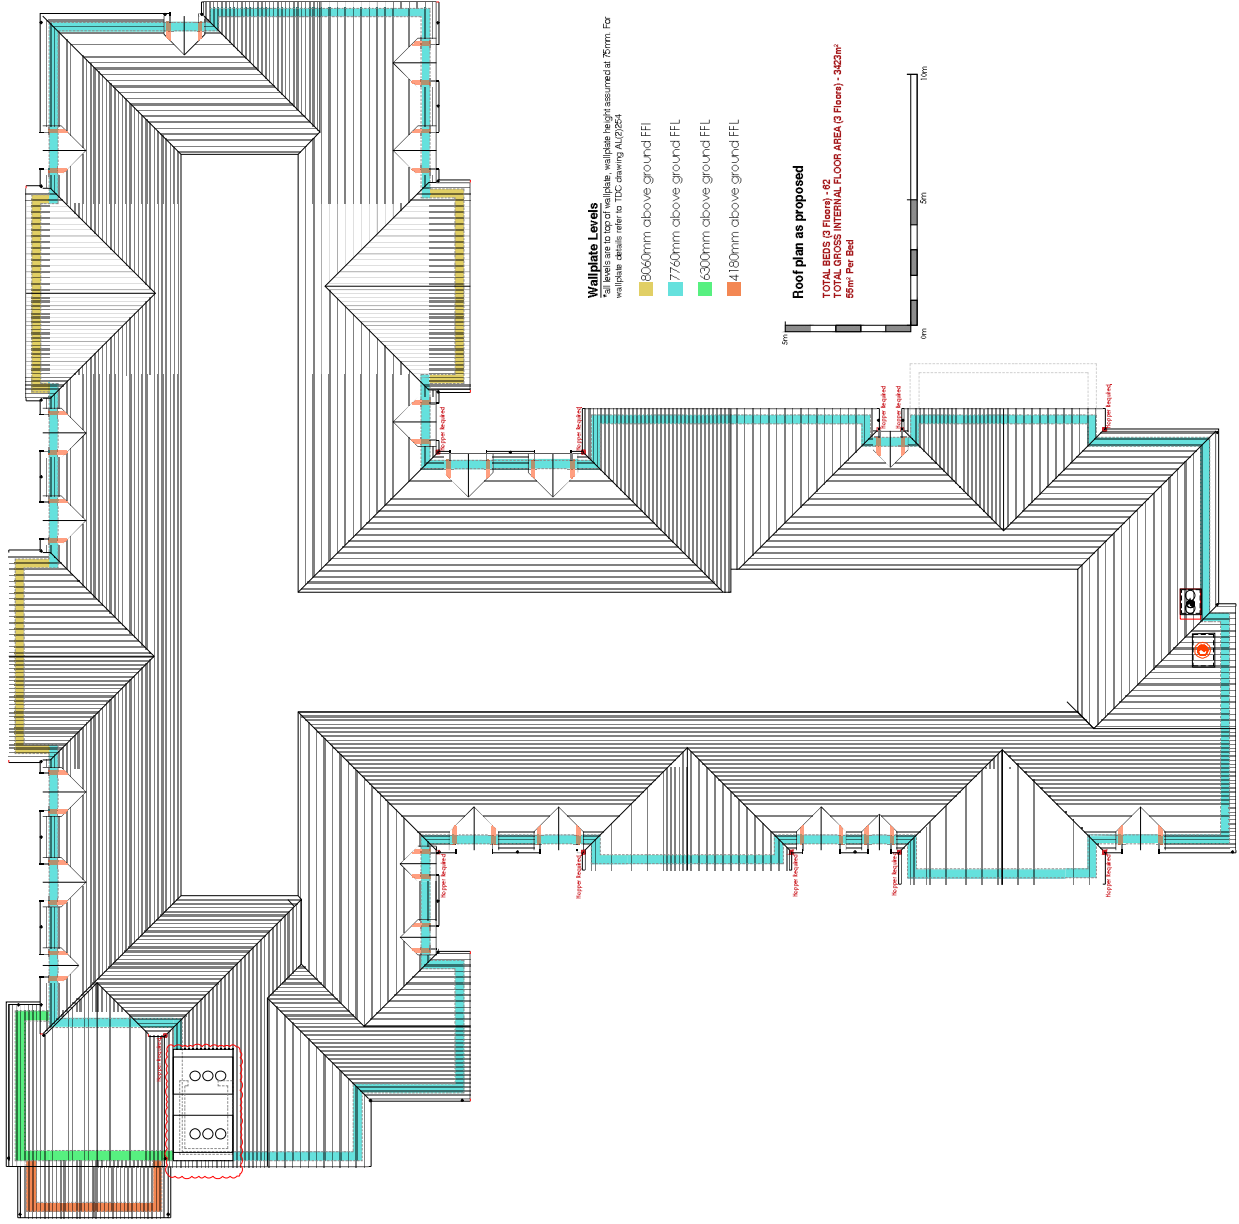


| DRAWING STATUS   |
|------------------|
| AS-BUILT         |
| FOR CONSTRUCTION |
| FOR PLANNING     |
| FOR TENDER       |

**TDC ARCH DESIGN**  
The Design Collective Architects  
2nd Fl. | 18 Museum St.  
Inverloch, Vic 3963  
www.tdc-arch.design



|               |                                                  |
|---------------|--------------------------------------------------|
| Project       | Proposed Care Home,<br>Central Avenue, Gravesend |
| Drawing Title | Proposed Roof Plan                               |
| Scale         | 1:100 @ A1                                       |
| Drawn by      | RM/B                                             |
| Checked by    | GP                                               |
| Job No.       | A/202043                                         |
| Drawing No.   | AL(1) 104                                        |
| Rev.          | K                                                |

Notes:  
Do not scale, use figured dimensions only.  
All dimensions to be satisfaction day prior to the commencement of  
any work or the provision of any shop drawing. All discrepancies  
between drawings shall be resolved by the architect.  
This drawing is to be used in conjunction with all other relevant  
drawings and specifications and any other relevant information.  
This drawing is copyright © of TDC Architects Ltd.

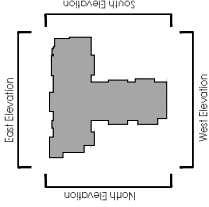

Elevation Key  
1:1000



East Elevation



North Elevation

| REV. | DATE       | REVISION               | REVISION | CHECK |
|------|------------|------------------------|----------|-------|
| A    | 24.01.2024 | Open comments resolved | RM/B     | TL    |
| B    | 24.01.2024 | Revised drawings       | RM/B     | TL    |
| C    | 22.02.2024 | Revised drawings       | RM/B     | TL    |
| D    | 22.02.2024 | Revised drawings       | RM/B     | TL    |
| E    | 24.03.2024 | Revised drawings       | RM/B     | TL    |
| F    | 24.03.2024 | Revised drawings       | RM/B     | TL    |
| G    | 24.03.2024 | Revised drawings       | RM/B     | TL    |
| H    | 24.03.2024 | Revised drawings       | RM/B     | TL    |
| I    | 24.03.2024 | Revised drawings       | RM/B     | TL    |
| J    | 24.03.2024 | Revised drawings       | RM/B     | TL    |
| K    | 24.03.2024 | Revised drawings       | RM/B     | TL    |
| L    | 24.03.2024 | Revised drawings       | RM/B     | TL    |
| M    | 24.03.2024 | Revised drawings       | RM/B     | TL    |
| N    | 24.03.2024 | Revised drawings       | RM/B     | TL    |
| O    | 24.03.2024 | Revised drawings       | RM/B     | TL    |
| P    | 24.03.2024 | Revised drawings       | RM/B     | TL    |

- Key
- Facing Brickwork - Inshore Westminster Multi-Block
  - Red Facing Brickwork - Hemingway pattern
  - Red Facing Brickwork - Heads, Cills & Facade
  - Bonding Course
  - Blue brick spall course around base of building
  - Render - Scabbled finish, champagne - Farrow
  - Barfido
  - Garment Mixed Rustle Roof Tile
  - Fascia / Soffit - Anthracite Grey
  - Tudor Boarding - Silver Rosewood RAL 8016
  - Grey UPVC & aluminium doors & windows - RAL 7016

DRAWING STATUS  
AS-BUILT  
FOR RECORD  
FOR CONSTRUCTION  
FOR PLANNING  
FOR TENDER



TDC ARCH DESIGN  
The Design Collective Architects  
2nd Fl, 18 Museum St  
Hemel Hempstead  
www.tdc-arch.design

Client  
Avery

Project  
Proposed Care Home  
Central Avenue, Gravesend  
Drawing Title  
Proposed Elevations 01 of 02

Scale: 1:100 @ A1  
Drawn by: RM/B  
Checked by: TL

Job No.: A202043  
Drawing No.: AL(1)140  
Rev.: P

  [illegible]

- [illegible]

DRAWING STATUS

|             |                  |                  |              |                |            |
|-------------|------------------|------------------|--------------|----------------|------------|
| AS-RECORDED | FOR CONSTRUCTION | FOR COORDINATION | FOR PLANNING | FOR DISCUSSION | FOR TENDER |
| AS-BUILT    |                  |                  |              |                |            |

**TDC ARCH DESIGN**  
The Design Collective Architects  
200 West 1st Avenue, Suite 100  
Portland, OR 97201  
tel: 503.228.2222  
info@tdc-arch-design.com  
[www.tdc-arch-design.com](http://www.tdc-arch-design.com)

 Avery

Client

|                                                             |                                               |
|-------------------------------------------------------------|-----------------------------------------------|
| Project<br>Proposed Care Home,<br>Central Avenue, Gravesend | Drawing Title<br>Proposed Elevations 02 of 02 |
|-------------------------------------------------------------|-----------------------------------------------|

Scale 1:100 @ A1  
Date Dec 2020  
Drawn by RMJB  
Checked by SEL

Job No. **A202043** Drawing No. **AL(1)141** Rev. **Q**



1:50


Do not scale, use figured dimensions only.

All dimensions to be verified after completion of the work, or the production of any shop drawing. All discrepancies to be corrected before construction.


This drawing is to be used in conjunction with all issued contracts and specifications, drawings and any other relevant information.

This drawing is copyright © of TDC Architects Ltd.

| REV. | DATE       | REVISION         | INITIALS | CHECK |
|------|------------|------------------|----------|-------|
| 1    | 10/02/2023 | For construction | PLM      | EL    |

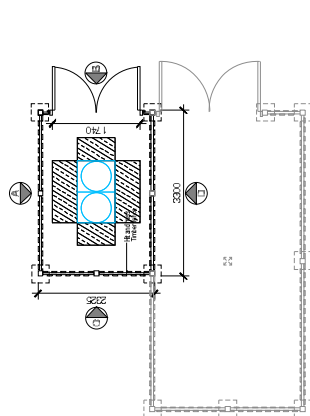

Proposed AC Compound  
1:50

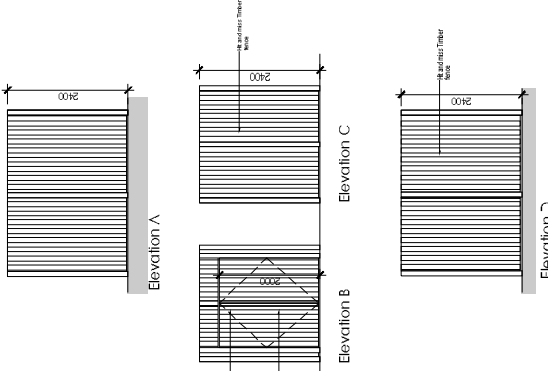

DRAWING STATUS

AS SUBMITTED  
AS REVISED  
FOR CONSTRUCTION  
FOR PLANNING  
FOR TENDER

TDC ARCH DESIGN

The Design Collective Architects

2nd Fl, 115 Museum St  
Highgate, London N6 6AR  
www.tdc-arch.design

Client

Avery

Project

Proposed Care Home  
Central Avenue, Gravesend

Drawing Title

Proposed AC Compound

Scale

As indicated @ A1

Date

May 2023

Drawn by

Checked by

Rev.

Job No.

202043

Drawing No.

AL(9)908

Rev.

B

Do not scale, use figured dimensions only.


All dimensions to be verified on site prior to the commencement of any work on the installation of any shop drawing. All discrepancies to be reported to the Architect.

This drawing to be read in conjunction with all related Architect and Engineer drawings and any other relevant information.


This drawing is copyright © of IDC Architects Ltd.

| REV | DATE       | REVISION                                                                           | INITIALS | CHECK |
|-----|------------|------------------------------------------------------------------------------------|----------|-------|
| A   | 14/03/2006 | TENDER ISSUE                                                                       | GF       | REL   |
| B   | 20/03/2006 | CONSTRUCTION ISSUE                                                                 | GF       | REL   |
| C   | 20/03/2006 | CONSTRUCTION ISSUE<br>To be sent to country<br>highways board/procure              | PM/AB    | REL   |
| D   | 25/11/2006 | Refuse those related to IIR and<br>those related to IIR and<br>IIR: final envelope | PM/AB    | REL   |
| E   | 23/01/2006 | AC's construction added to plan.                                                   | PM/AB    | REL   |


This drawing is copyright © of TDC Architects Ltd.

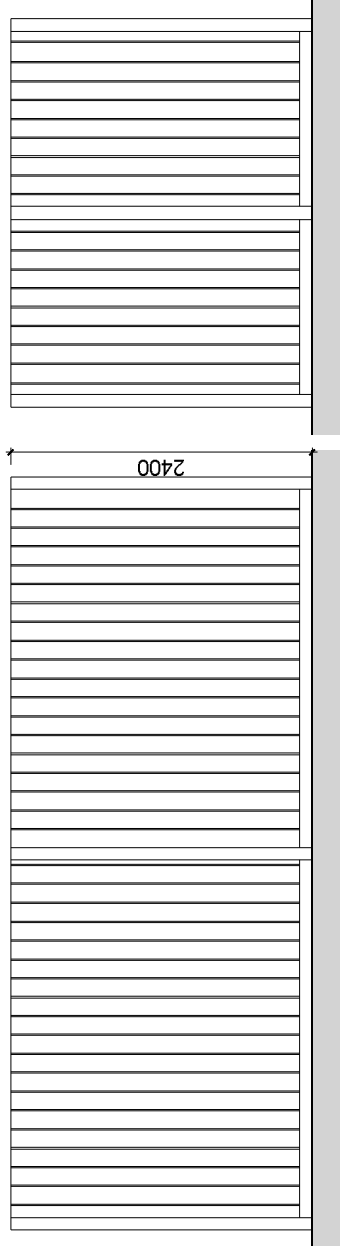



Elevation A - Refuse Store 1:20

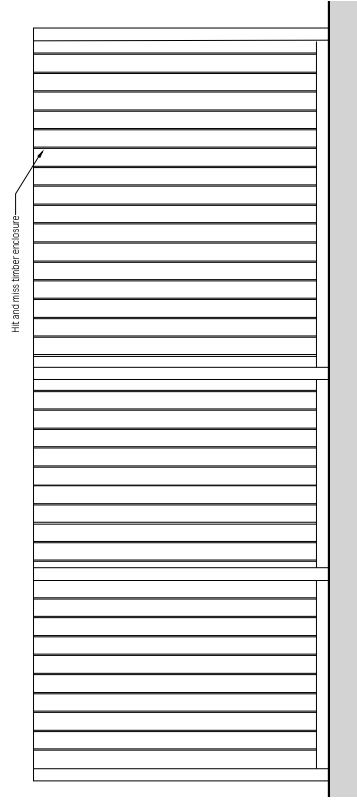

Elevation C

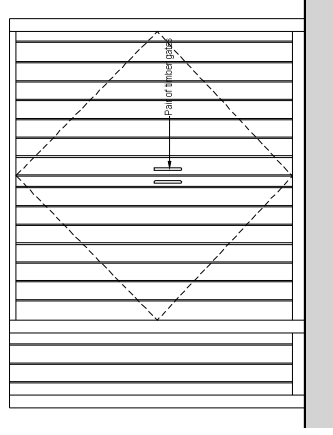

Elevation D

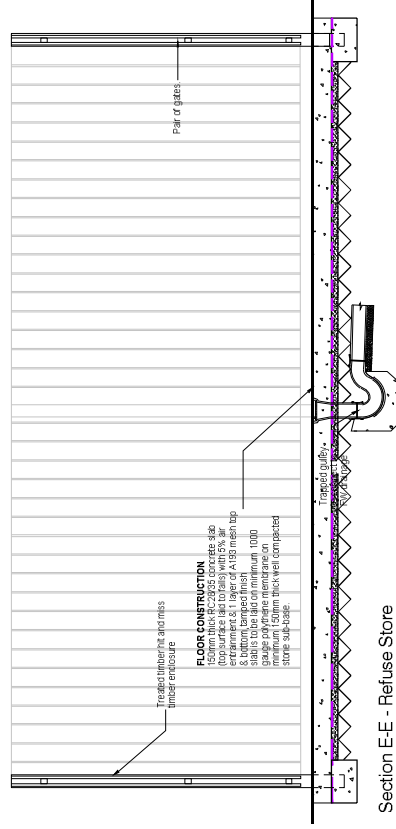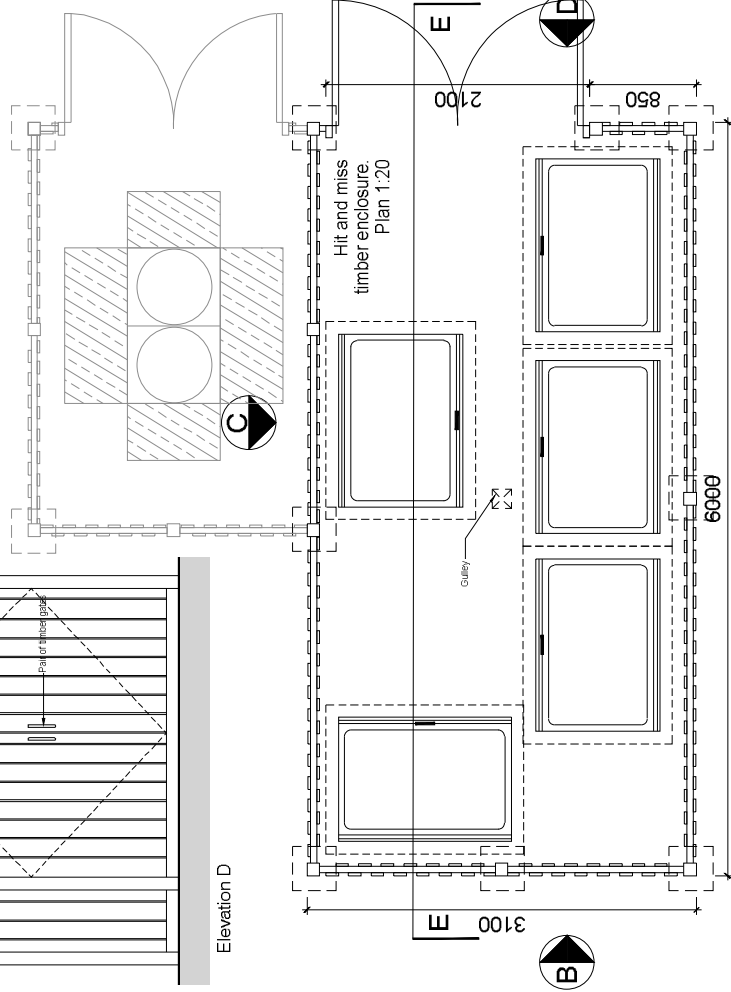

Section E-E - Refuse Store  
1:20

DRAWING STATUS

|                  |                                     |
|------------------|-------------------------------------|
| AS-BUILT         | <input type="checkbox"/>            |
| FOR CONSTRUCTION | <input checked="" type="checkbox"/> |
| FOR COORDINATION | <input type="checkbox"/>            |
| FOR PLANNING     | <input type="checkbox"/>            |
| FOR DISCUSSION   | <input type="checkbox"/>            |
| FOR TENDER       | <input type="checkbox"/>            |

**TDC**  
**ARCH**  
**DESIGN**  
The Design Collective Architects

2nd fl. | 13 Museum St.  
York | YO1 7ST  
info@dc.arch.design

www.tdc-arch.design

Client:

Client

Project

Proposed Care Home.

Proposed Care Home,  
Central Avenue, Gravesend

---

Drawing Title

Scale

120 @ A1

Drawn by  
GF

Job No. \_\_\_\_\_

202043

04-0707)



### Figure 3A to 3C

Absolute worst-case predicted noise levels – All proposed plant – Day