



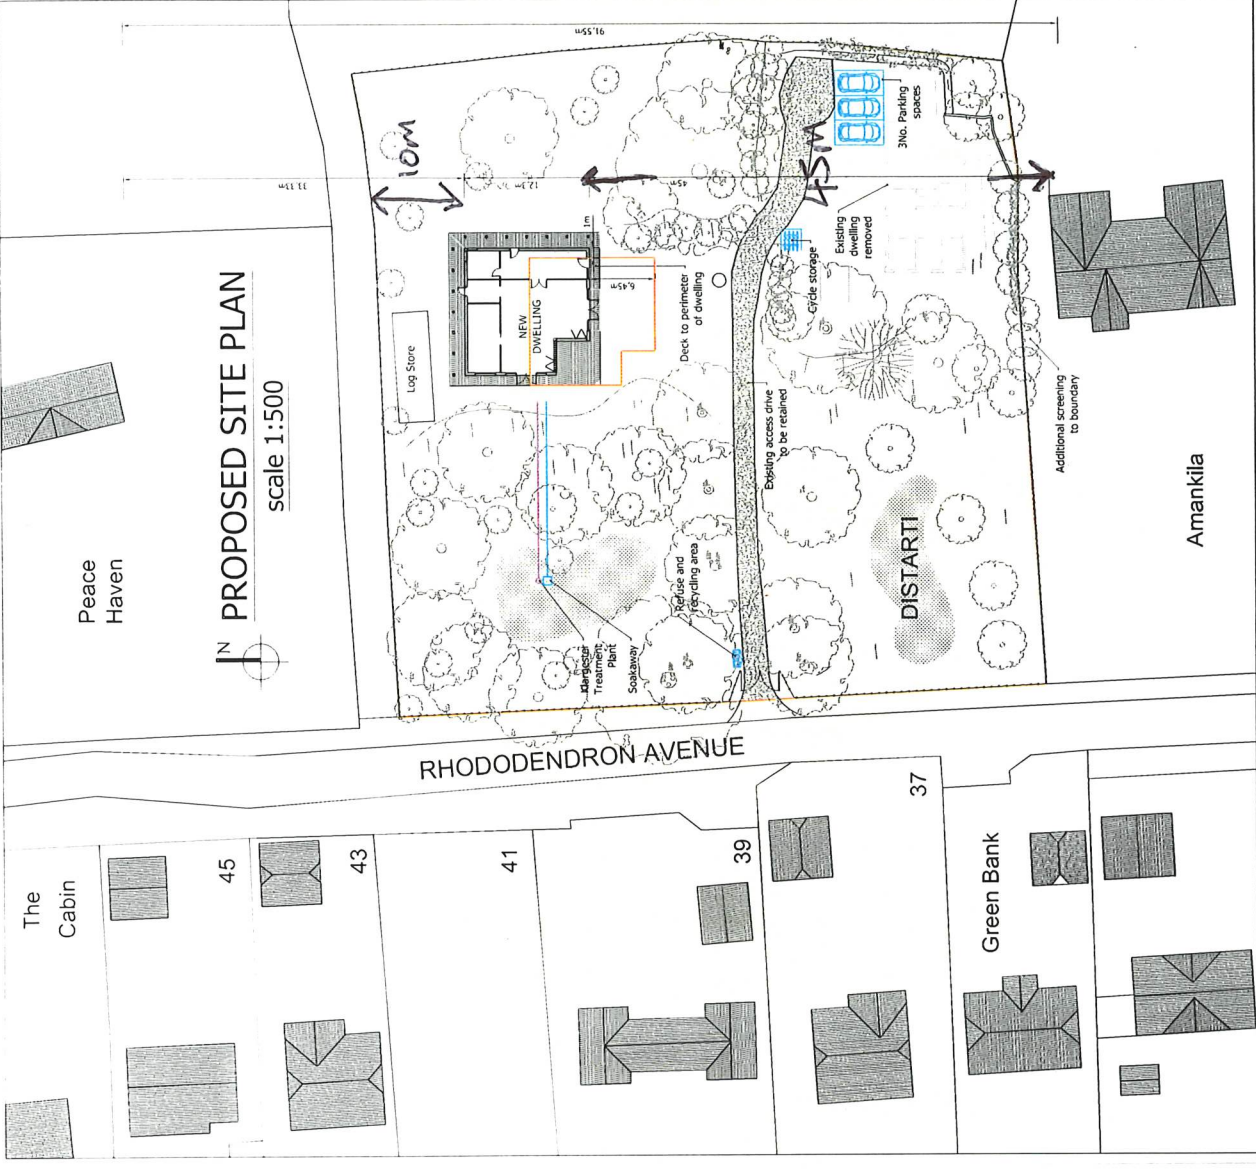

Ordnance Survey (c) Crown Copyright 2023. All rights reserved. Licence number 100022432

LOCATION PLAN
scale 1:1250

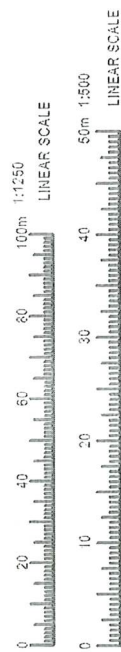

Project
DISTARTI, 48 RHODODENDRON AVENUE, MEOPHAM, GRAVESEND, DA13 OTT

CAD GUYS ARCHITECTURAL SERVICES

15-17 Middle Street,
Brighton, BN1 1AL
T: 0751 20 90 919
E: sonny@cadguys.co.uk
W: www.cadguys.co.uk

CAD GUYS

Project
Proposed Location and Site Plan

Date
JAN-2025

Scale
1:1250/200/A3

Project No.
CG-284

Drawing No.
PL/04

Drawn by/Checked by
SM

Rev	Date	Details
A	07/11/23	Formal scheme proposal (draft)
B	25/11/23	Formal scheme developed
C	21/12/23	Formal scheme finalised
D	21/01/25	Siting amended

Overseas to be verified on site by architect prior to commencement of work.

This is the copyright of the architect and may not be reproduced in part or in whole without the prior written consent of the architect.