


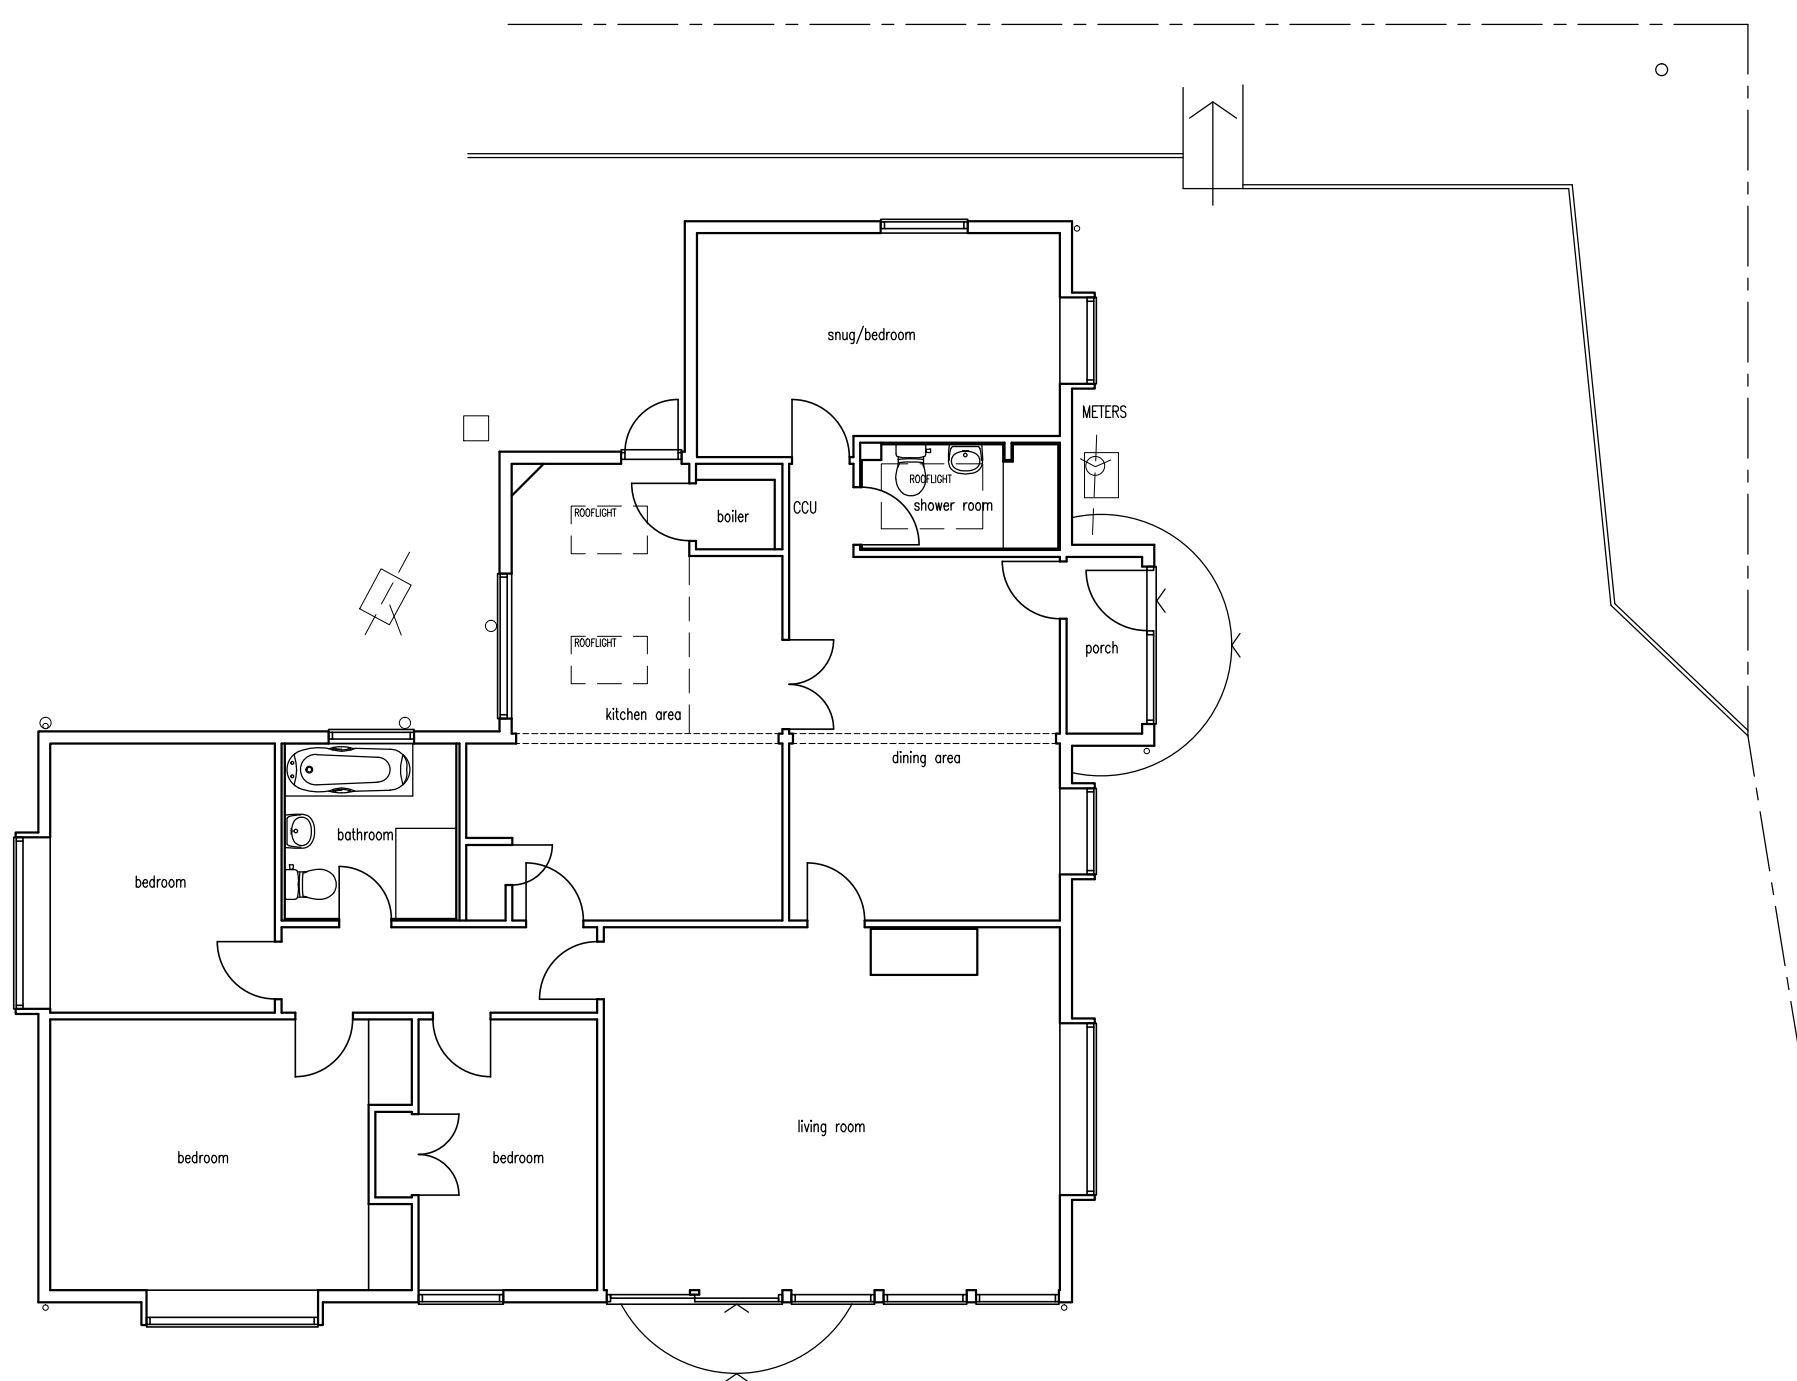


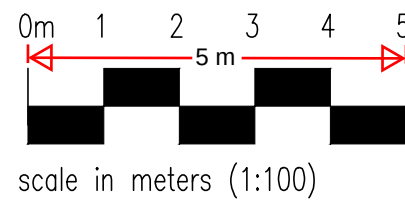


ground floor
EXISTING

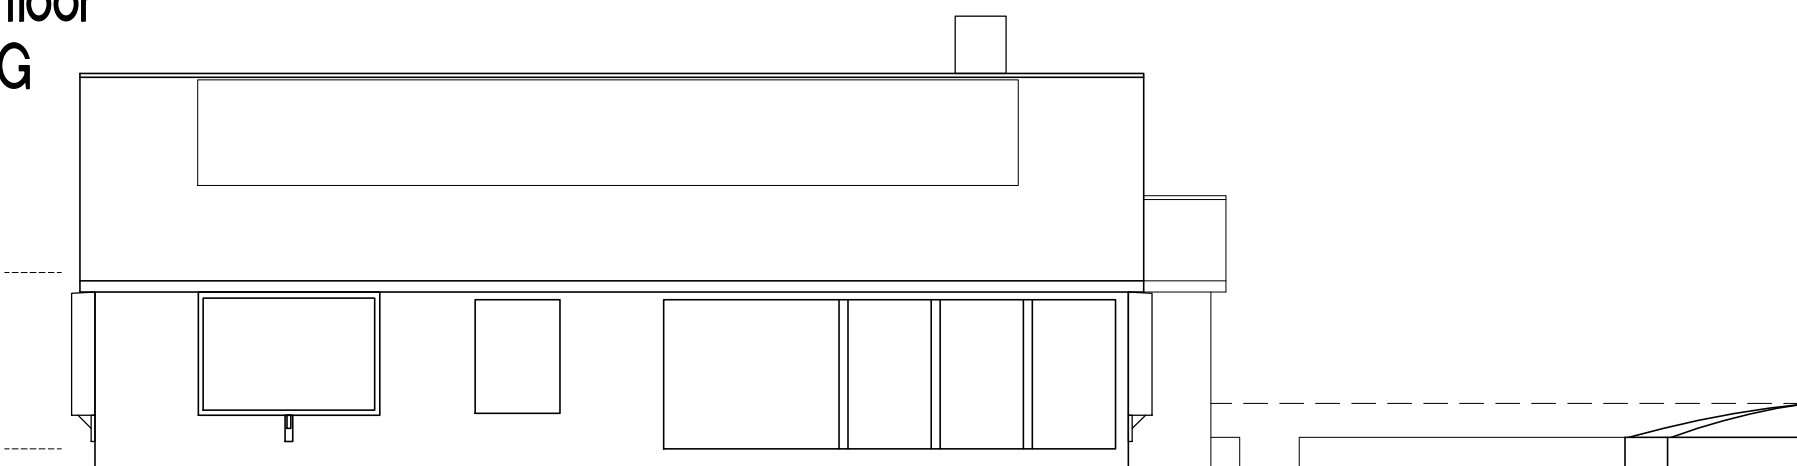


front elevation

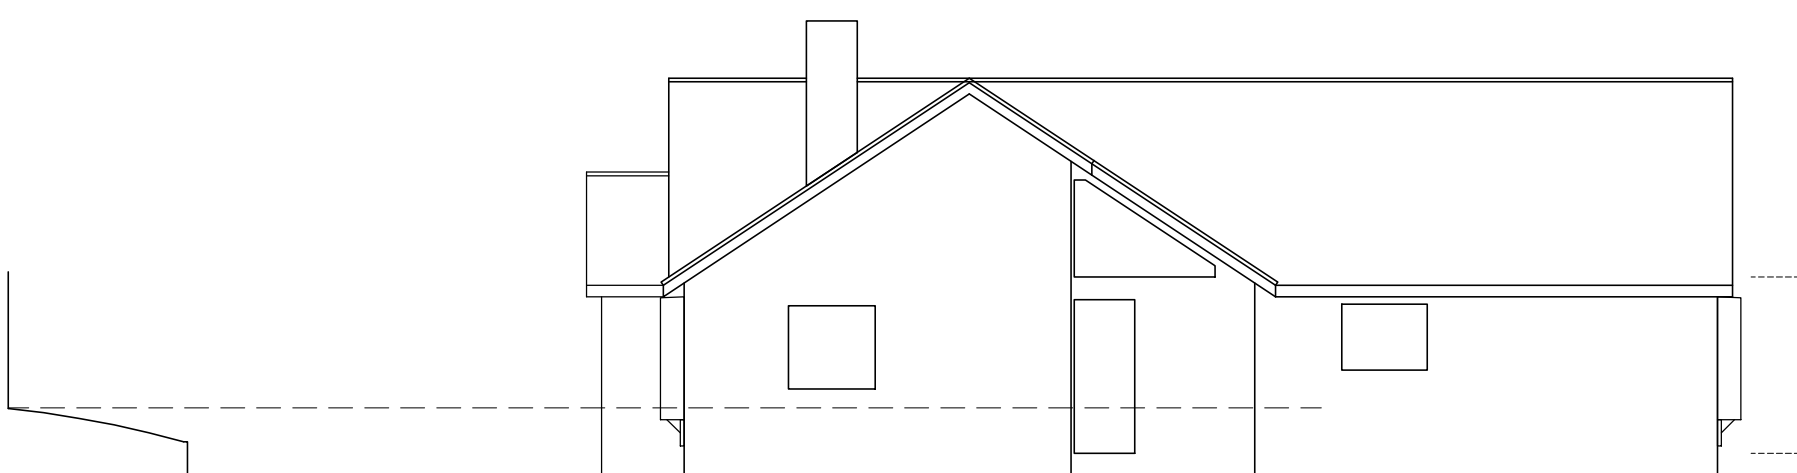


rear elevation
EXISTING

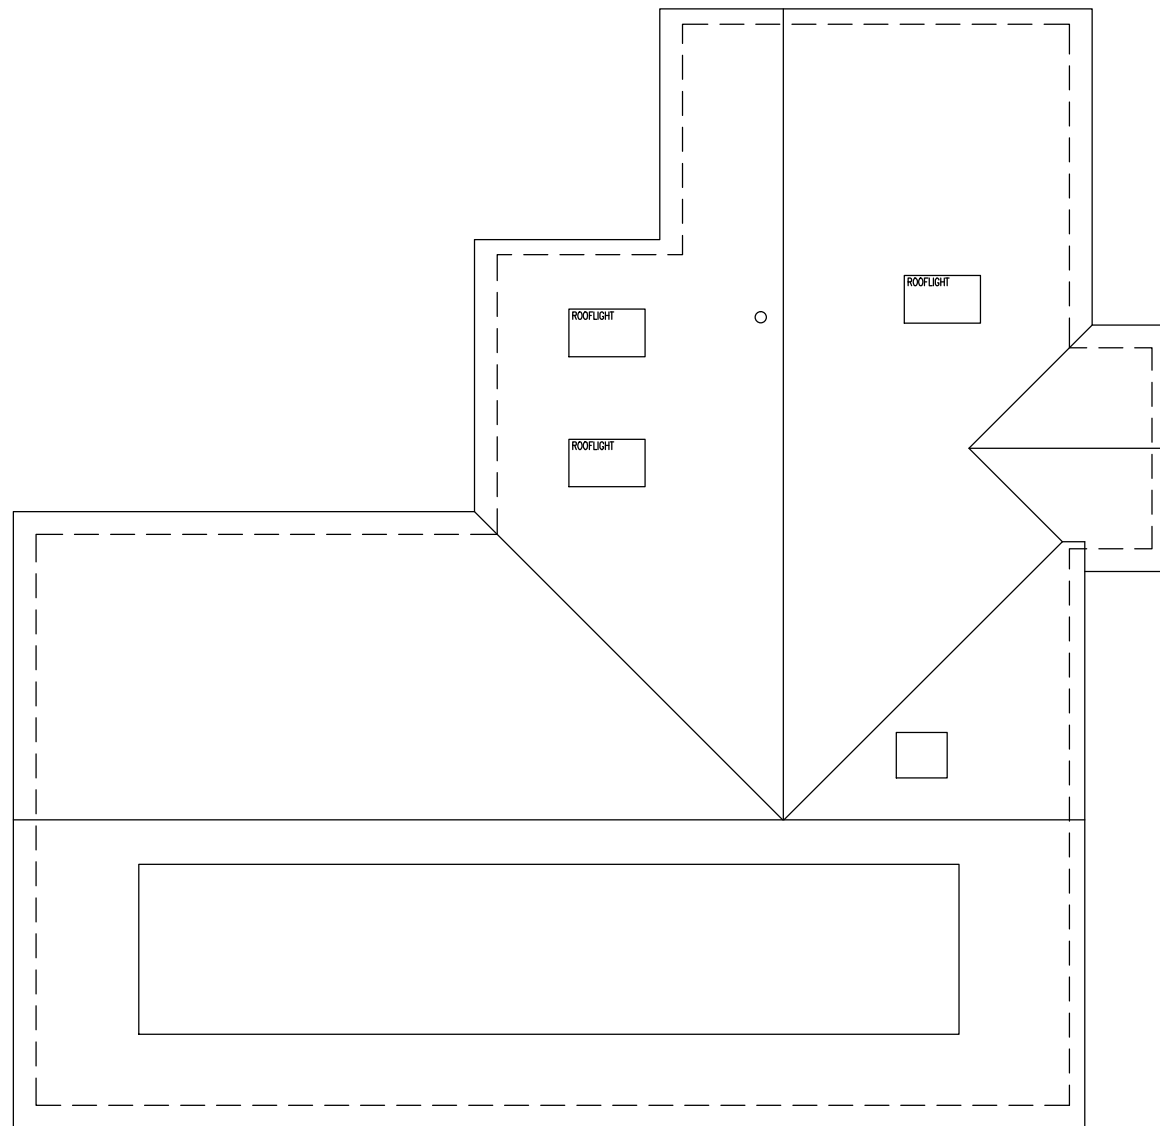


roof plan

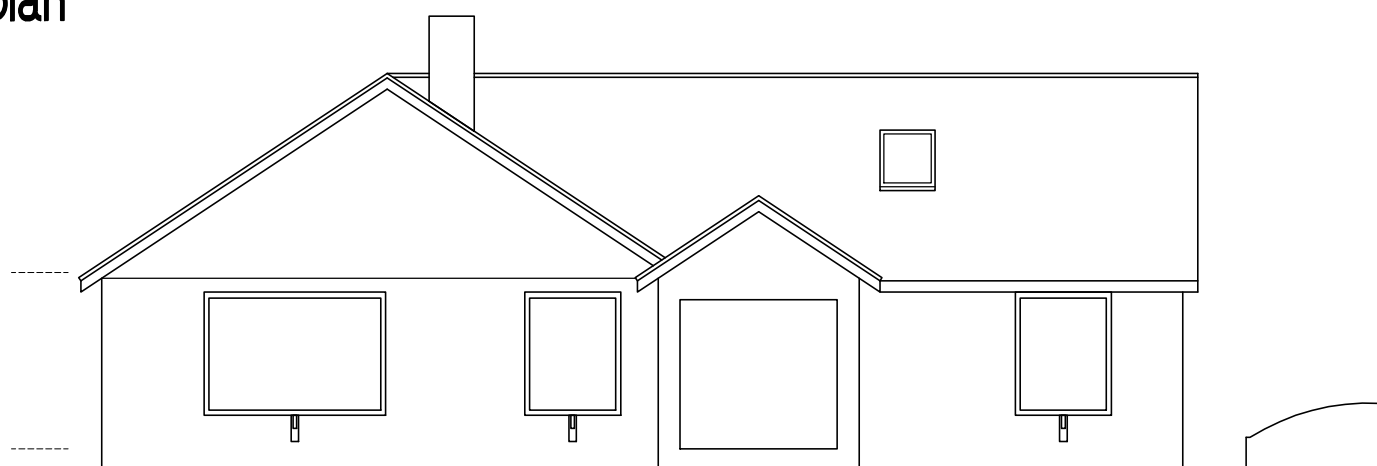


rh side elevation

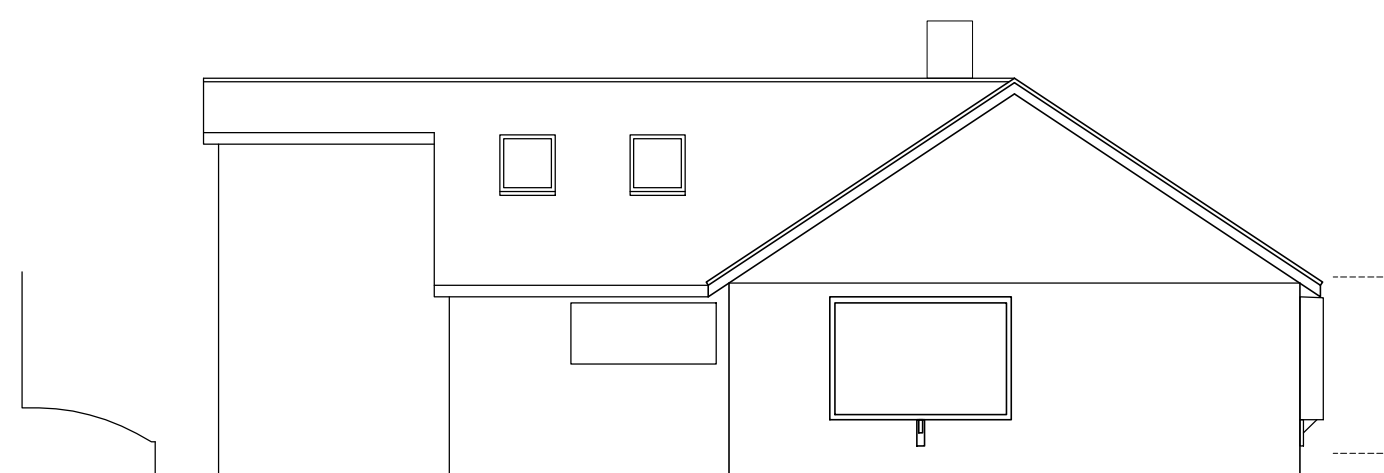


lh side elevation

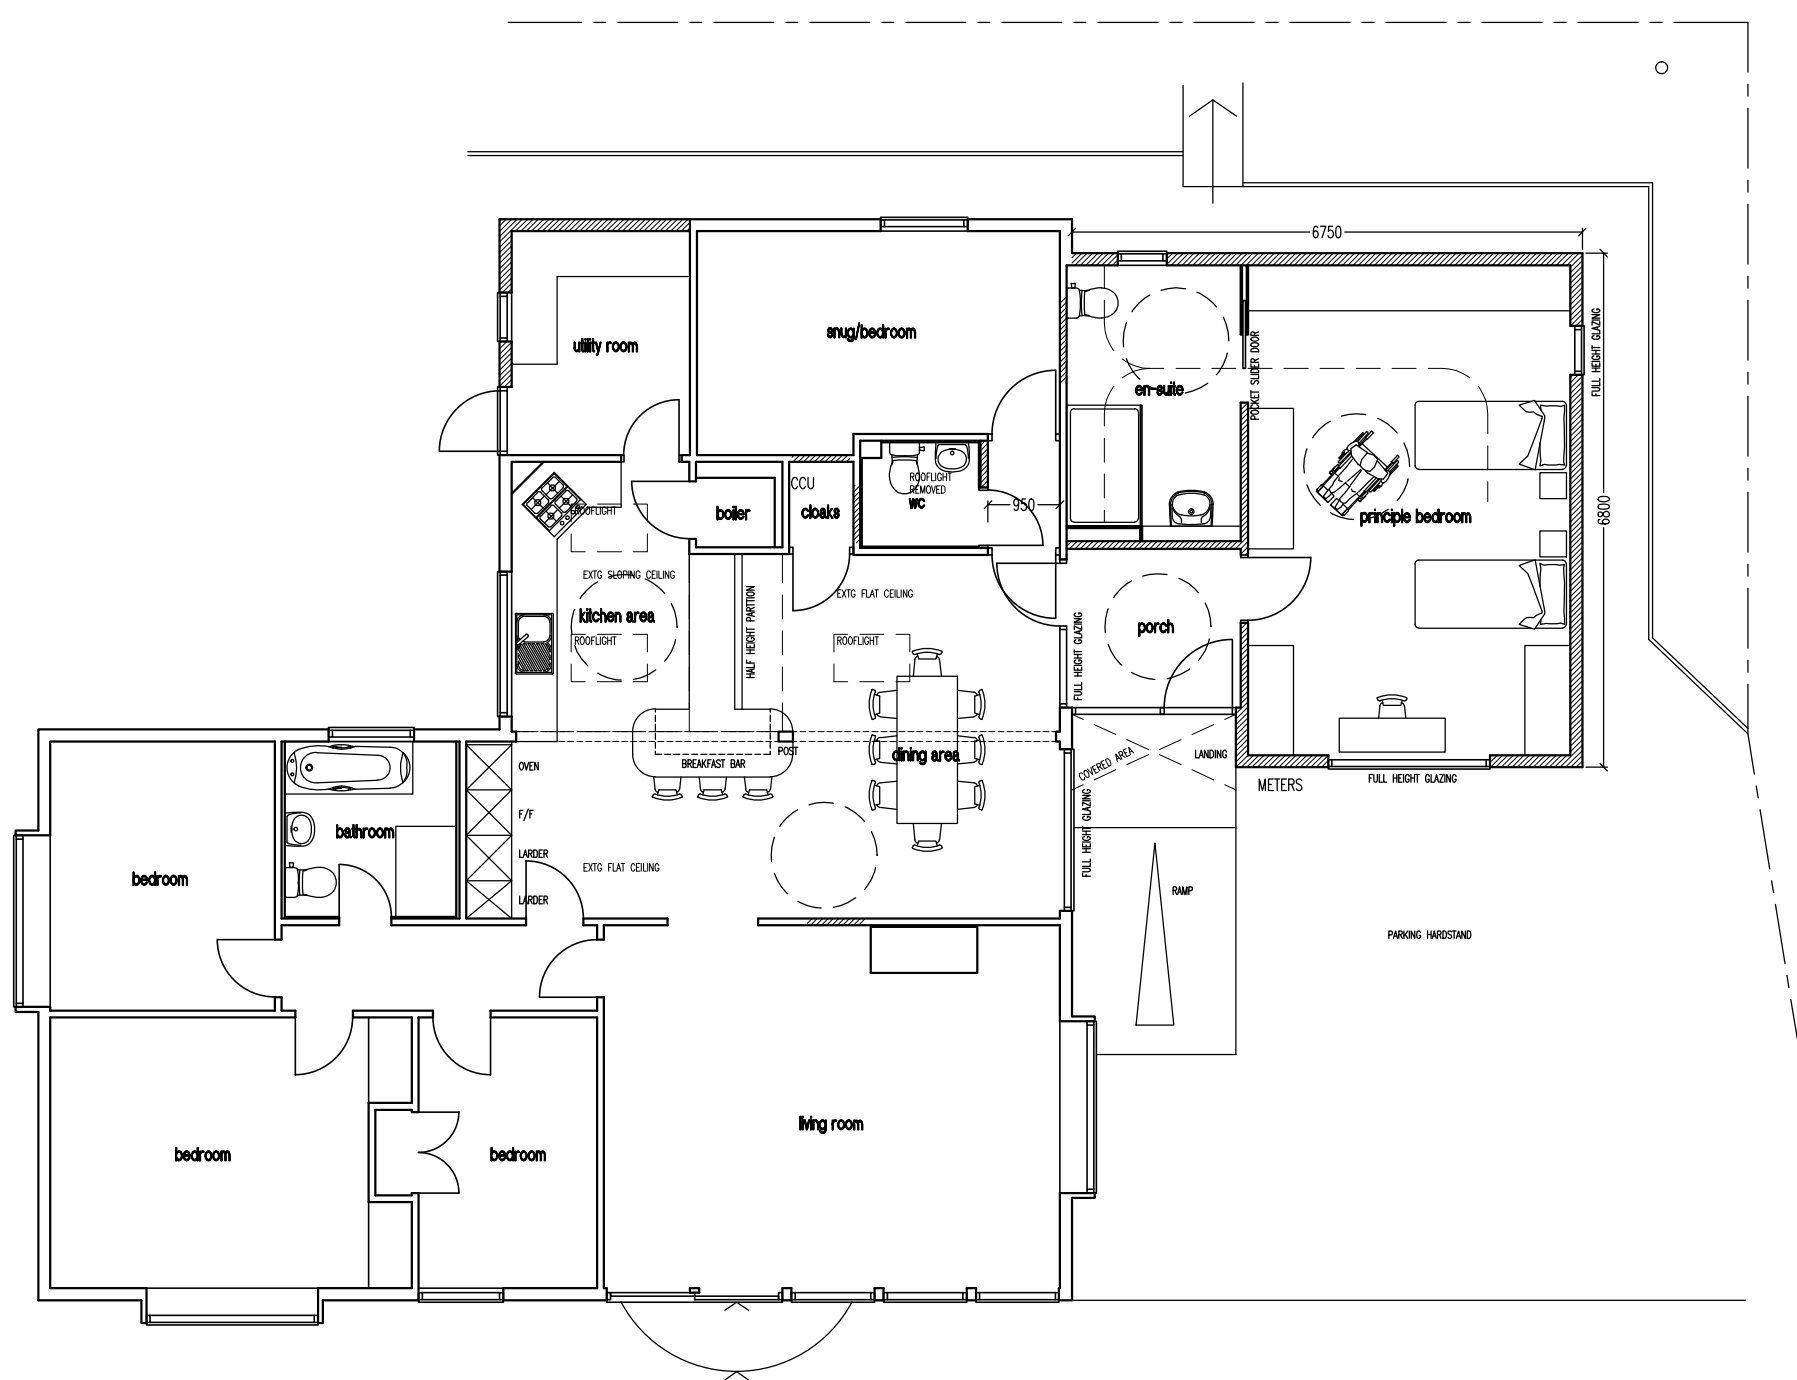


ground floor
PROPOSED

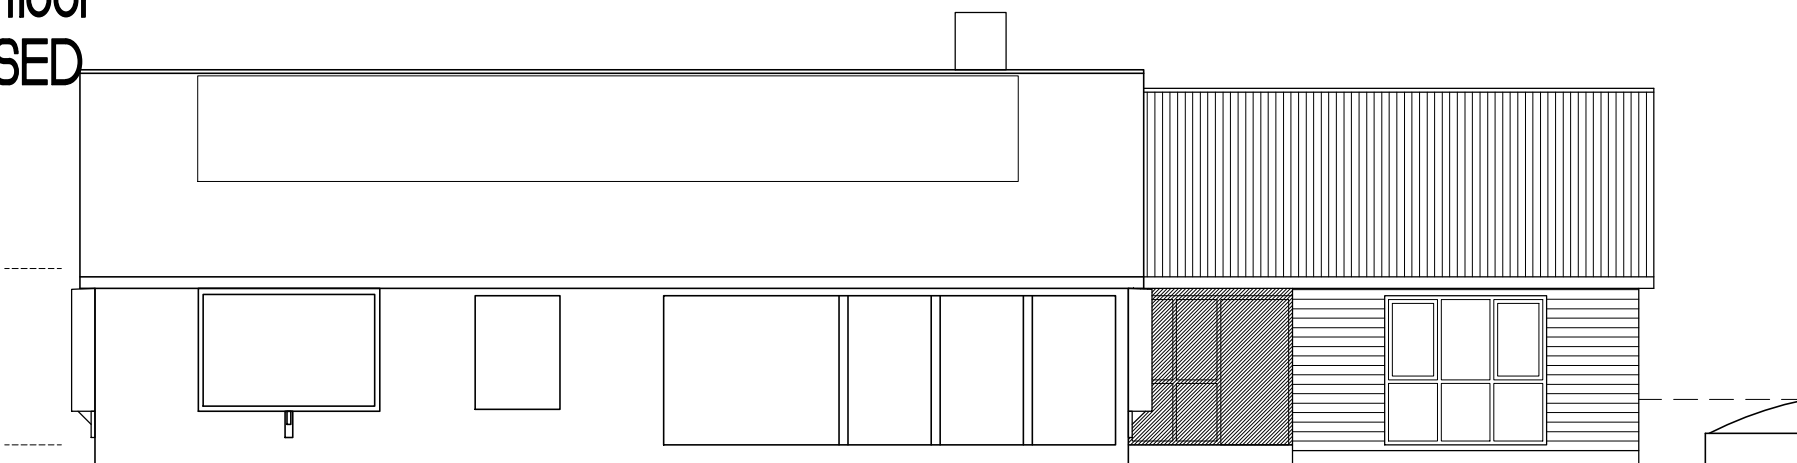

front elevation

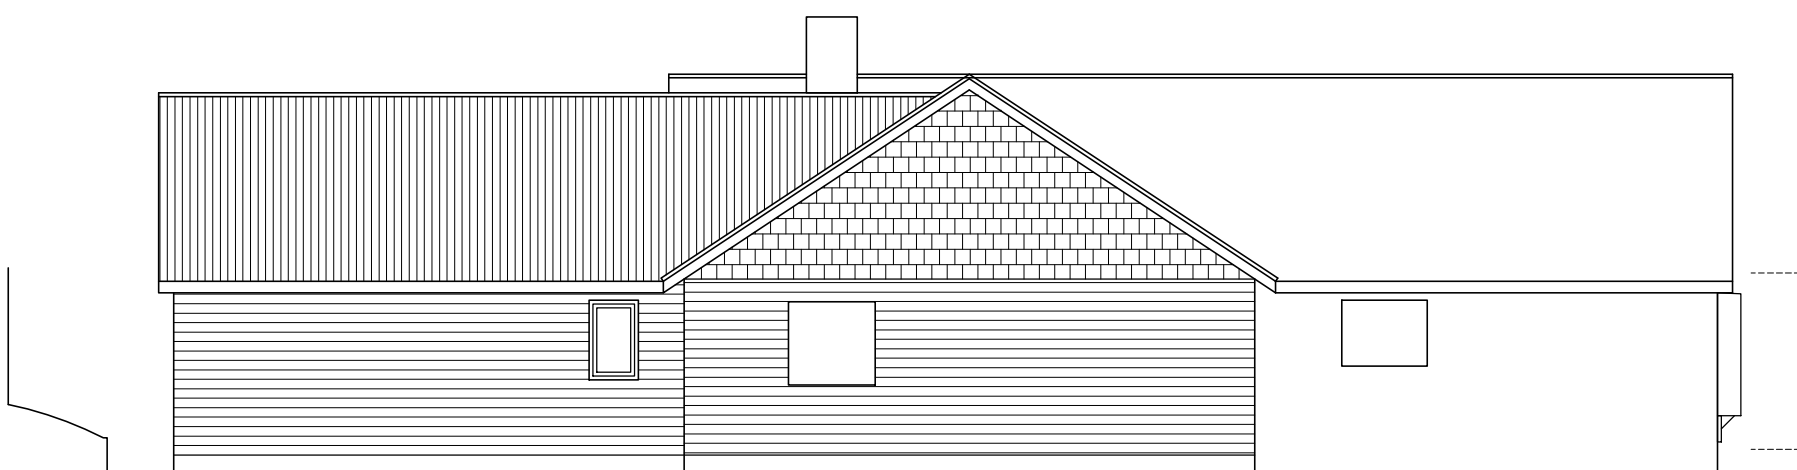


rear elevation
PROPOSED

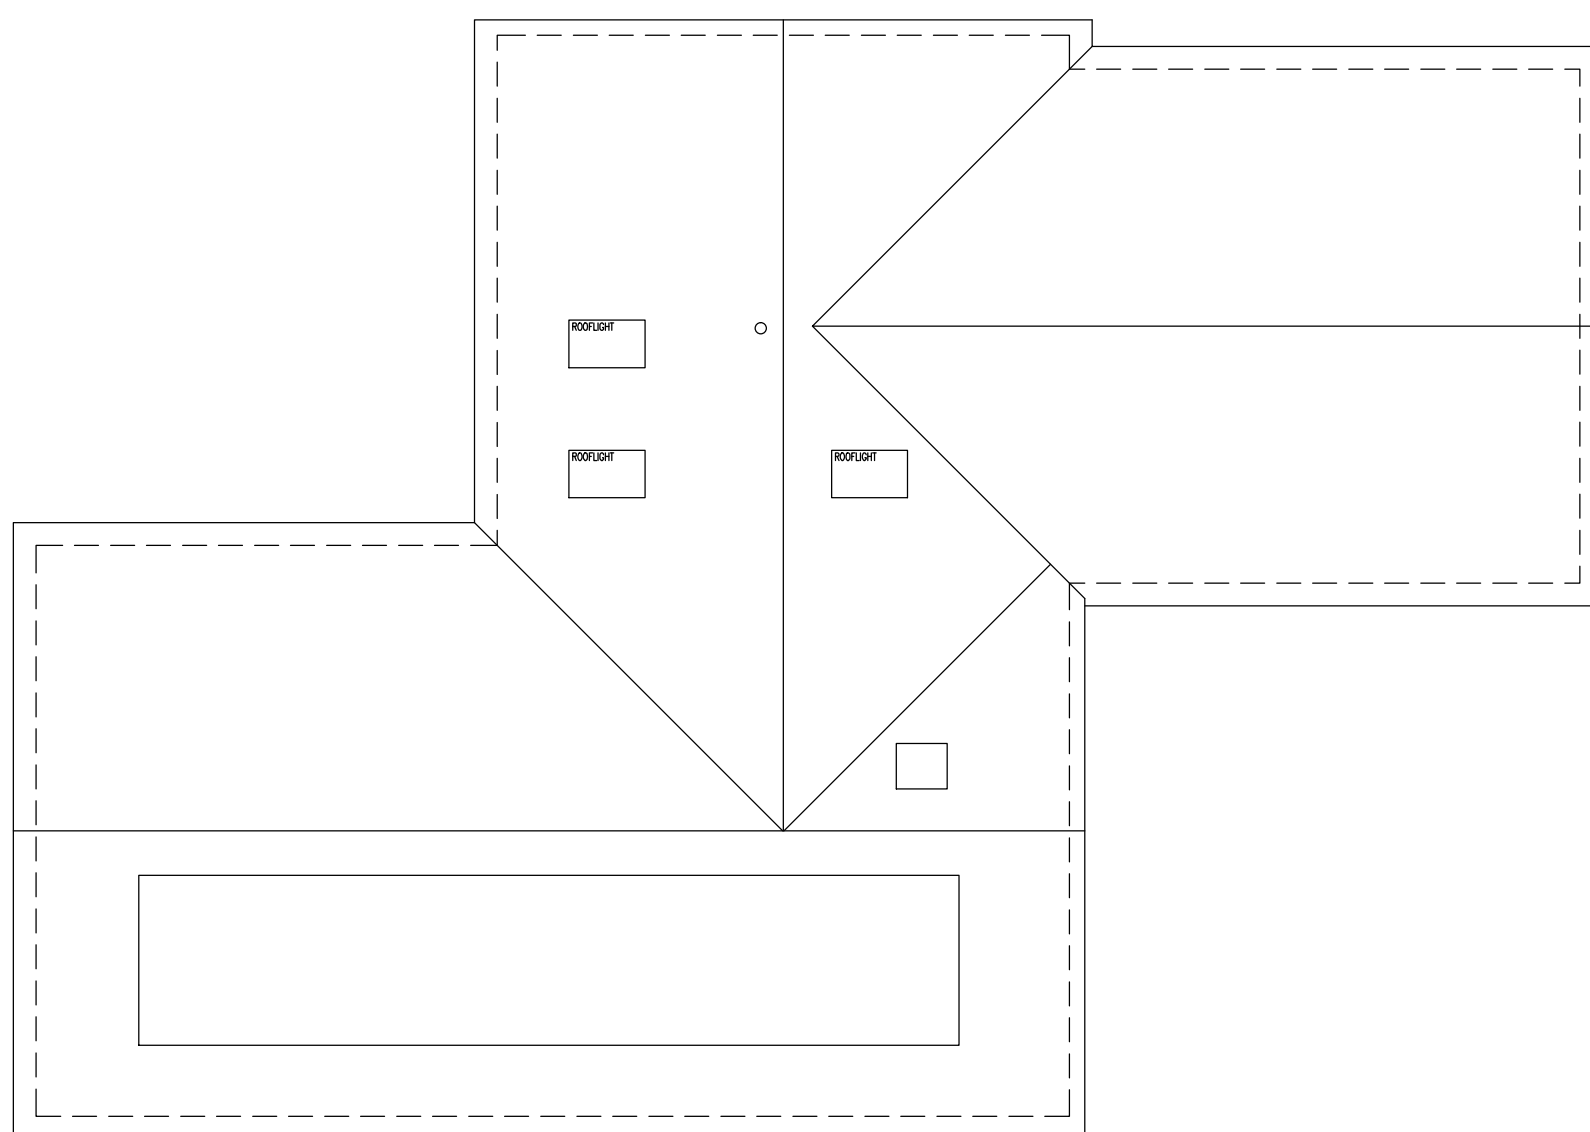

roof plan



rh side elevation

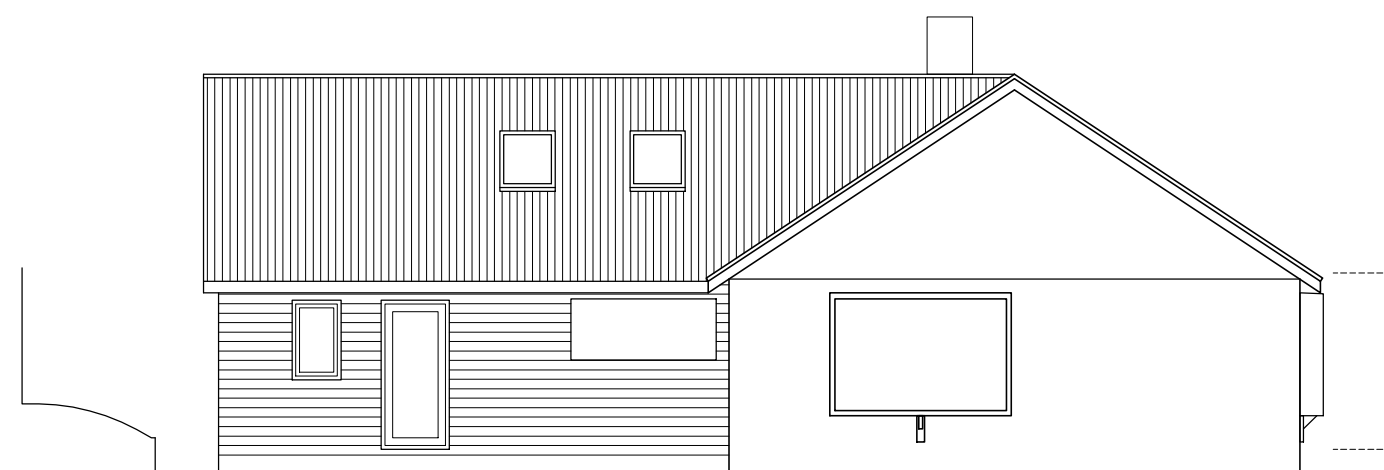

lh side elevation

COPYRIGHT RESERVED
ALL DIMENSIONS TO BE CHECKED BY CONTRACTOR ON SITE
SUPERVISOR TO BE NOTIFIED OF ALL DISCREPANCIES PRIOR
TO WORKS COMMENCING.
JANZS DESIGN LTD. MAKING HOUSES BETTER
SINCE 2010. WE SPECIALISE IN THE DESIGN AND CONSTRUCTION OF
RETAIL, COMMERCIAL AND RESIDENTIAL PROPERTIES. OUR COMMITMENT TO
ADVISE WHEN SPECIFIC PRODUCTS ARE SELECTED, AS SOME
VARIATIONS IN CONSTRUCTION CAN AFFECT THE FINISHING
VARIATIONS PROPOSED. PRIOR TO INSTALLING THESE WORKS.

0 JANZS FROM LABELS ADDED
5 JANZS MINOR REVISIONS
6 JANZS ELEVATIONS SHOWN
A JANZS GENERAL REVISIONS

- J S DESIGNS -
Suite 3, Westfield, 100, The Hill
Barnsley, S70 2JH
Tel: 01322 288506 Fax: 01322 288504
Email: info@janszdesigns.co.uk
Website: janszdesigns.co.uk

Client :
Mr & Mrs Brooks

Property Address :
S7husell
Sole Street, DA12

Drawing Title :
Proposals

Scale :
1:100
Date :
30/05
By :
JPS

Drawing Number :
25001-01
Amendment :
D