




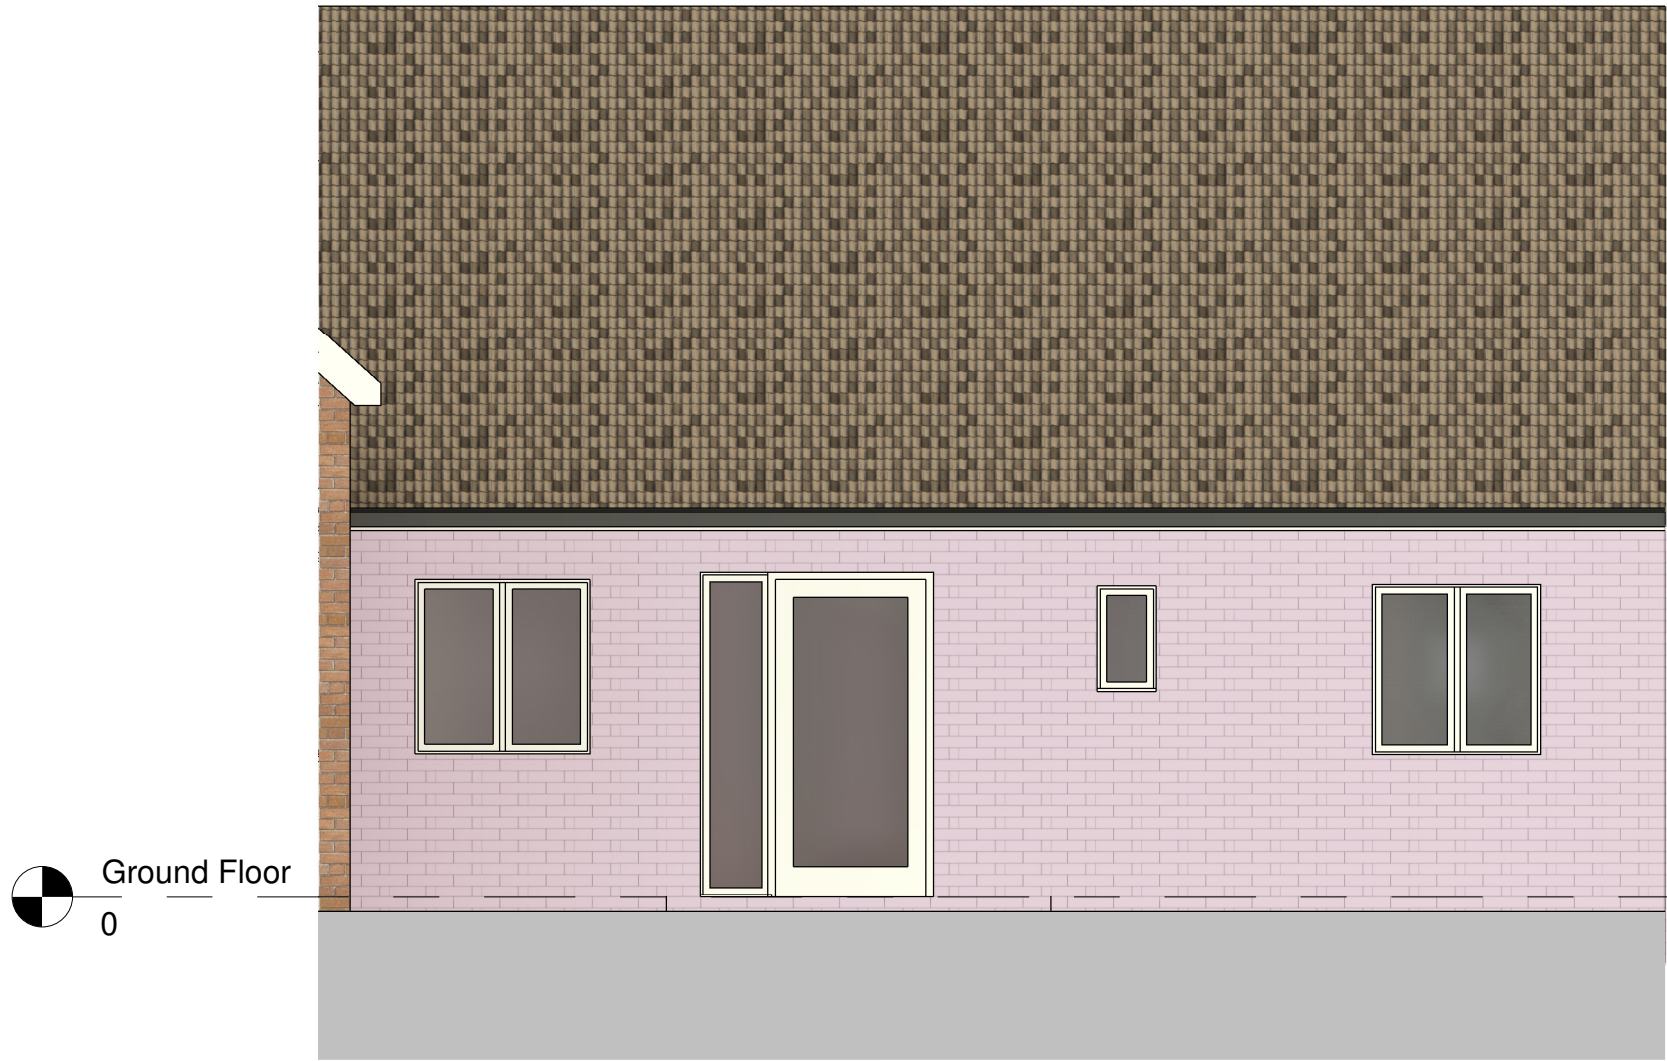


Front Elevation
1 : 50

 

Right Elevation
1 : 50

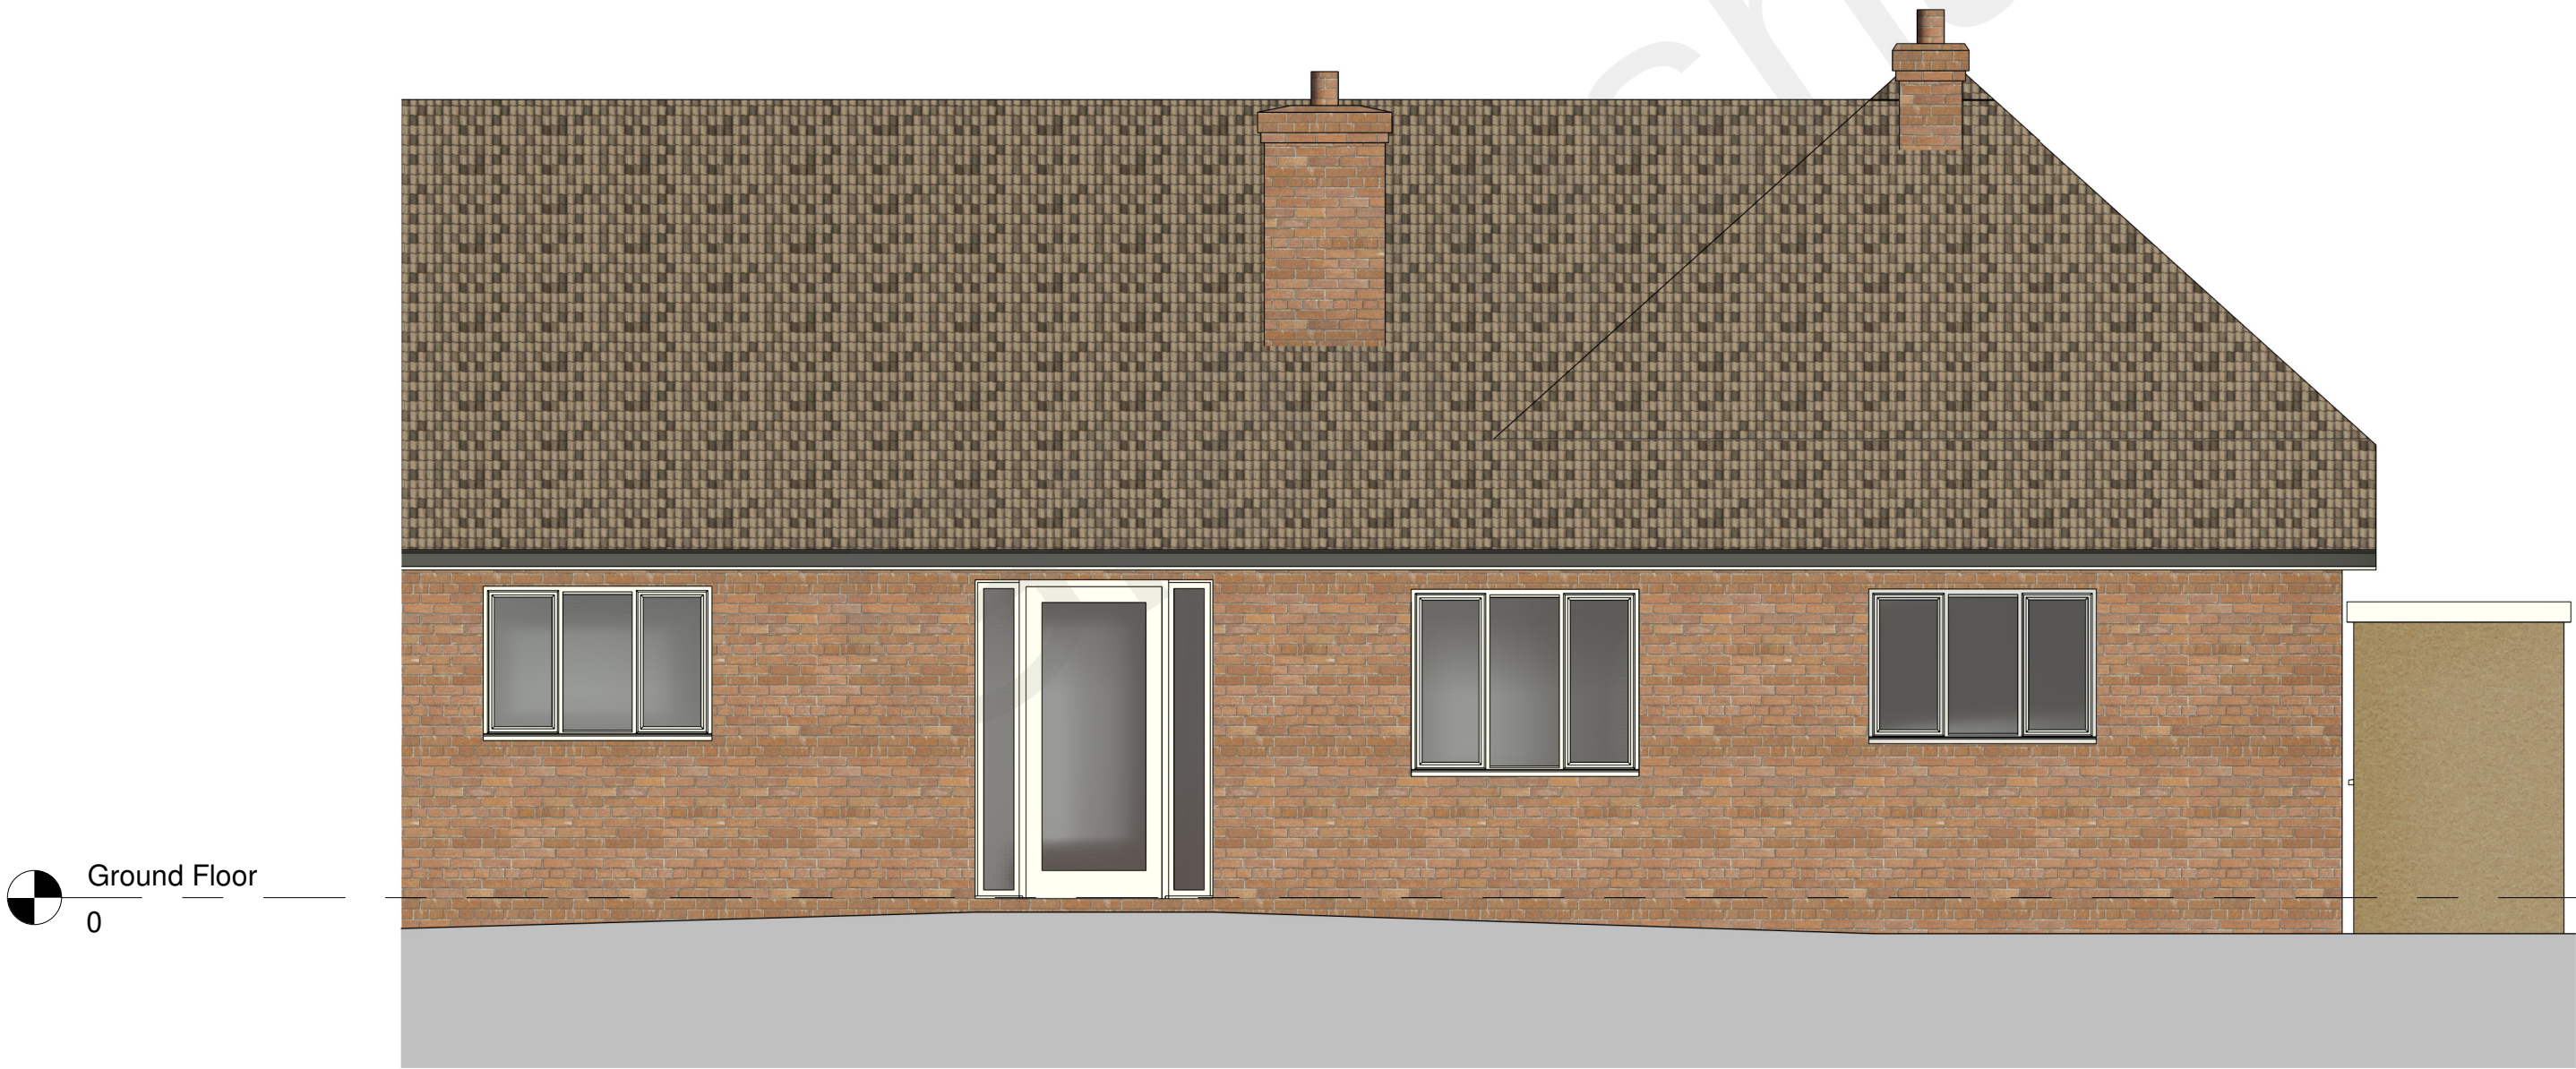

Rear Elevation
1 : 50

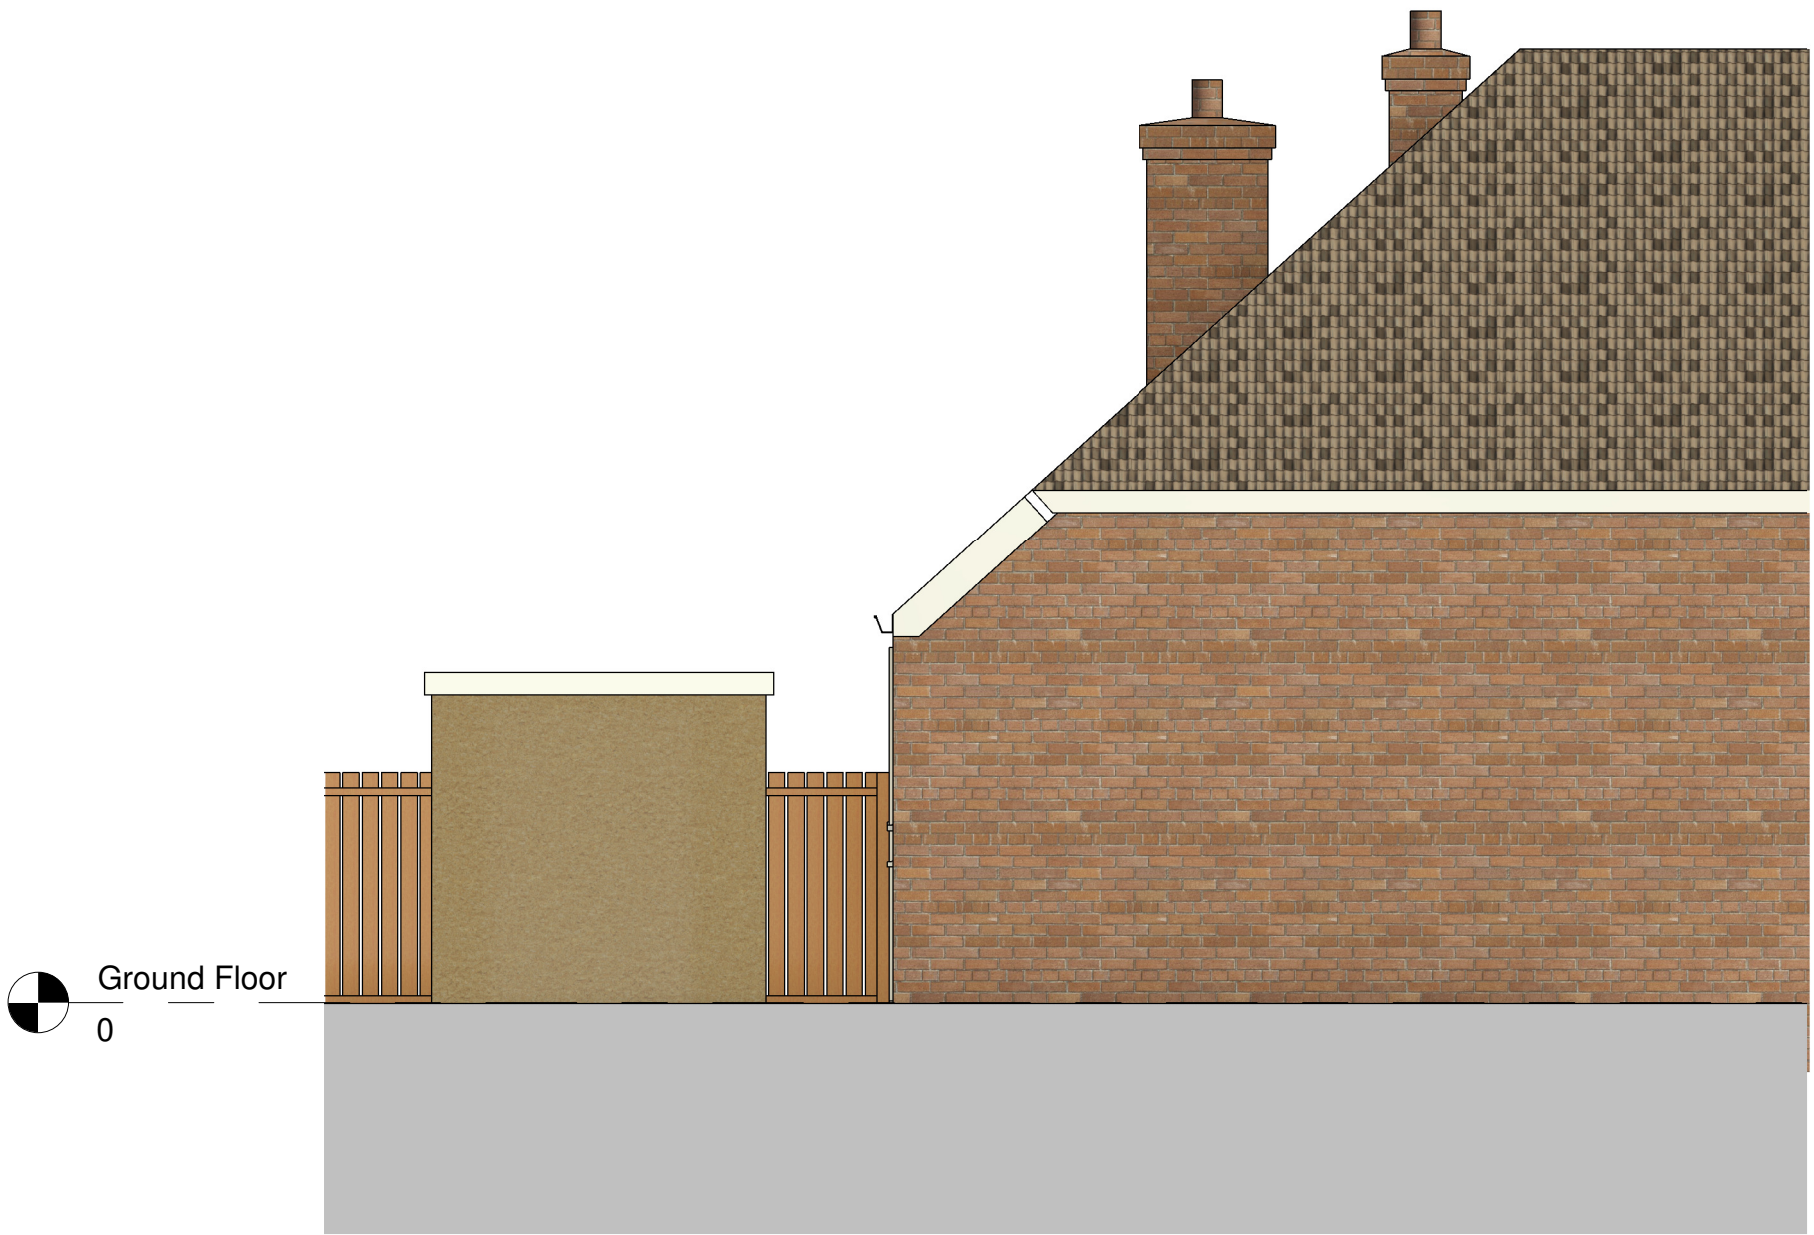

Left Elevation
1 : 50

Rev	Description	Date

PROJECT

Stable Cottage DA13
0AA

TITLE

Existing Drawing

CLIENT

DRAWN BY Author	CHECKED BY Checker	DATE 09/20/22
SCALE (@ A1) 1 : 50		PROJECT NUMBER 455
DRAWING NUMBER PL004		REV A