



Architecture Way Ahead
Limited
Architectural Design And Planning Consultation
0044 7760143360

Client: Mrs Suzan Ataseven

Site Address:

2 Martins Close
Higham, Rochester, Kent
ME3 7HE

Project:

Demolition Of The Existing Rear
Outbuilding And Construction Of A New
Rear Outbuilding To Be Use As Annex
For The Main House.

Title: Existing Main House Elevations

Architect: Gaetano Paternostro

Drawing No.: AWA/1074/07

Scale: 1:100 & A3


Date: 15 July 2021

General Notes:

1. Dimensions should not be scaled from the drawings where accuracy is essential.
2. Details dimensions and levels to be checked on site by builder prior to commencement of works. Any works commenced prior to all necessary local authority approvals are entirely at the risk of the owner & builder.
3. Structural details are subject to exposure of existing construction and verification by L.A Surveyor and any necessary revised details are to be agreed with the L.A Surveyor prior to carrying out the affected works.
4. All materials are to be used in accordance with the manufacturers' guidelines and all relevant British Standards Codes of Practice & Regulation 7 of Building Regs.
5. All works are to be carried out in accordance with Local Authority requirements.
6. The intended works fall within the Party Wall Act 1996 and any adjoining owners affected must be notified prior to commencement of any works.
7. Thames Water Authority permission to be obtained if building over or adjacent to sewers within 3 metres.(Tel: 08459 200 800)
8. No part of the extension to project into adjoining boundary lines.




Existing Front Elevation
Scale 1:100

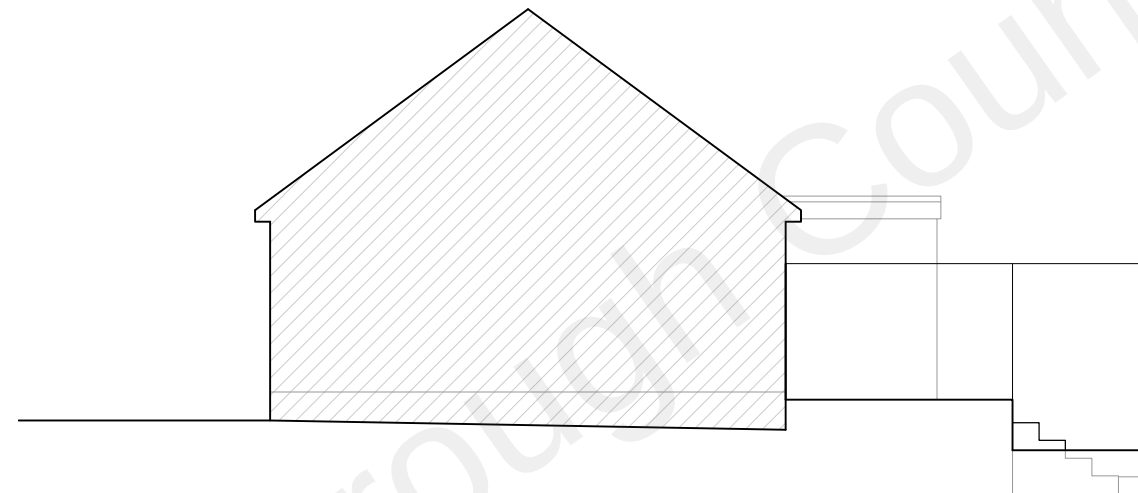

Existing Right Side Elevation
Scale 1:100



Existing Rear Elevation
Scale 1:100

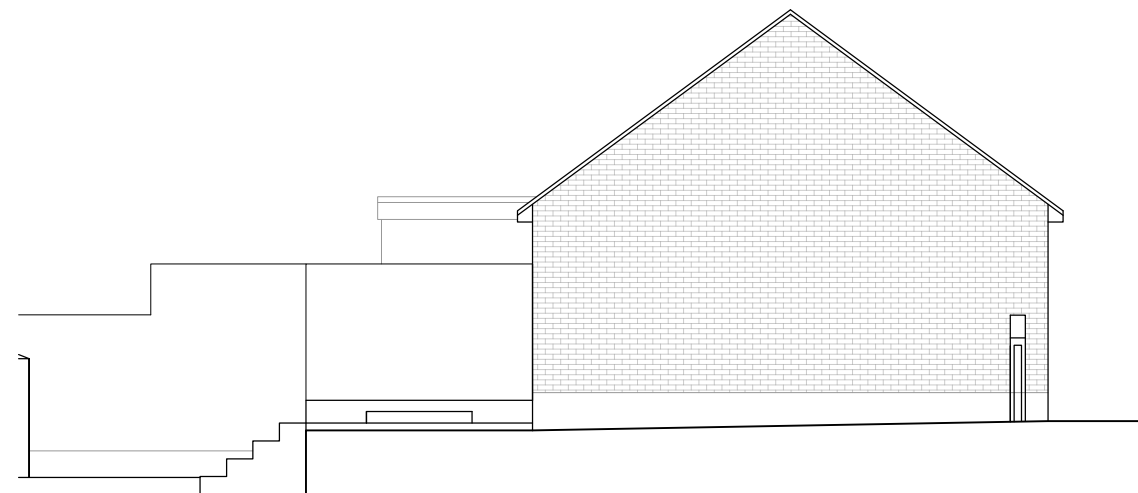

Existing Left Side Elevation
Scale 1:100