

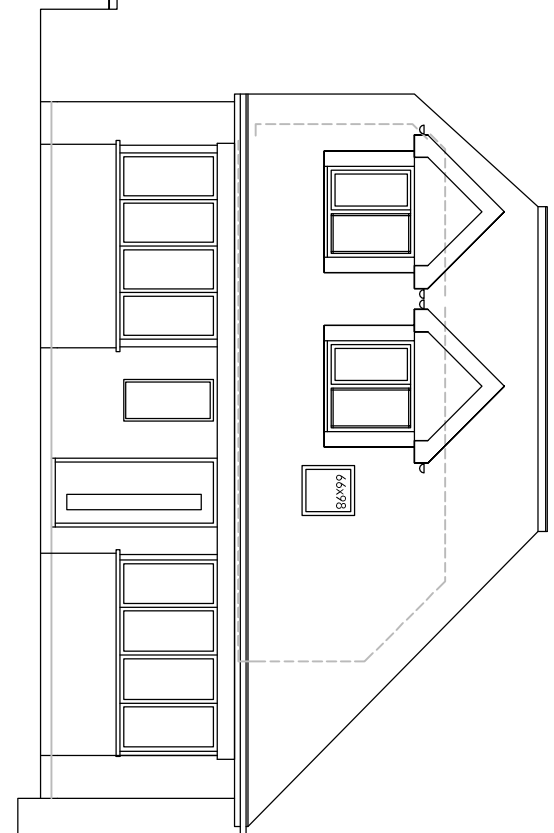
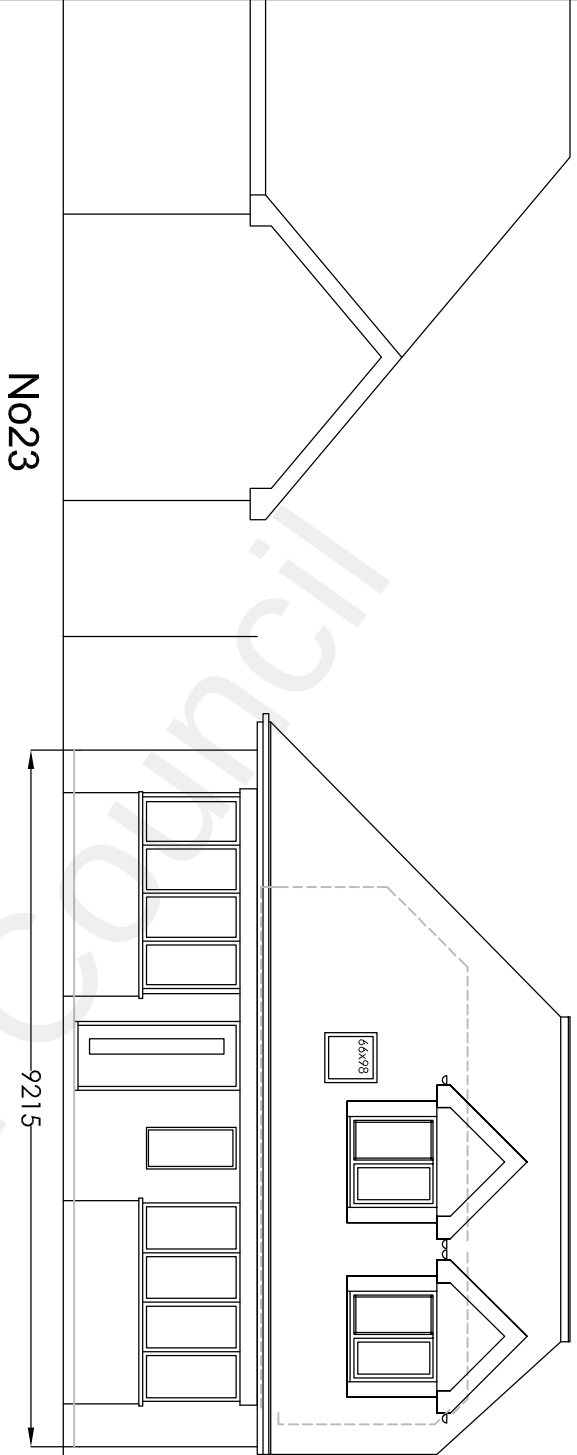


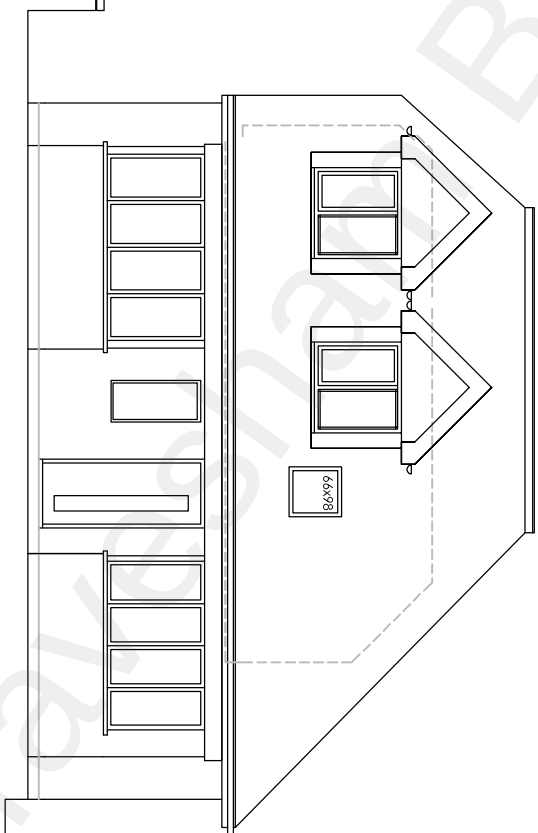

No29

Proposed Front Elevations

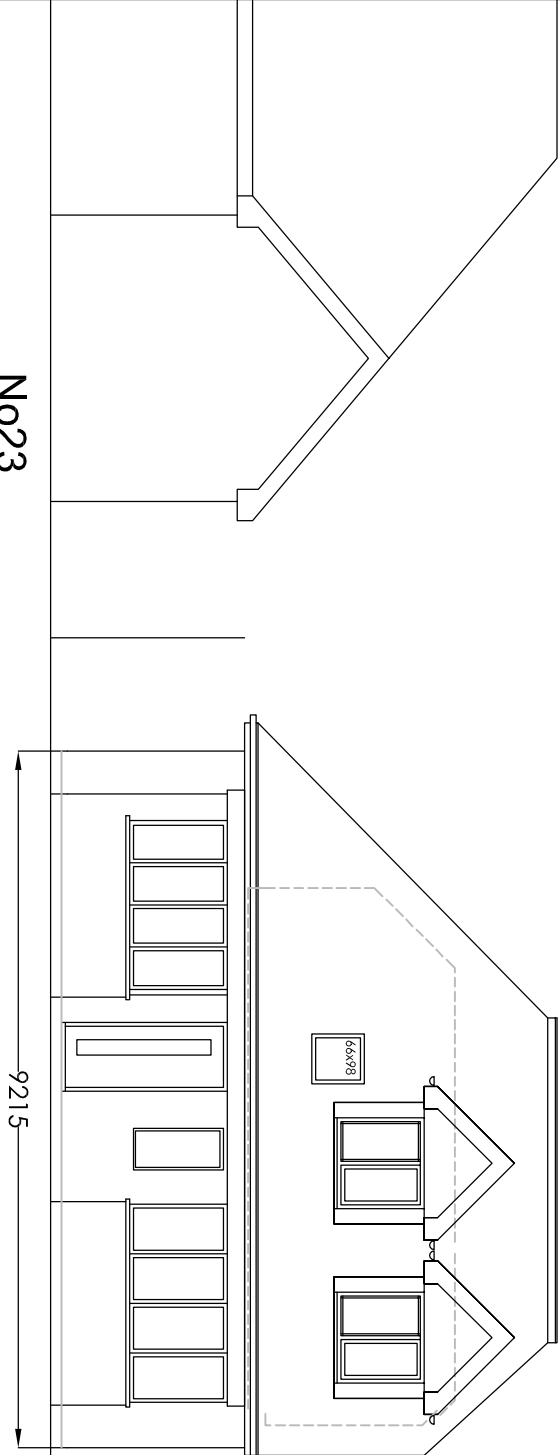

No29

Existing Front Elevations

Plot 1

Plot 2

Project		25 Coultts Avenue Shorne Gravesend Kent DA12 3HJ	
		Add Window to Bedroom bay and High Level Window in Lounge for Plot 1	
		# 2	
Drawing Title		Existing & Proposed Front Elevations	
		Rev	Description
		Date	
		Drawn	Date
		HC	Nov 2022
		Scale	1:100
		Drawing No.	25CA/A3/02
		H Channa	
		Picaroons Maidstone Road Platt Kent TN15 8LB	
		Tel: 07828277909 E-mail: hbechanna@tiscali.co.uk	