



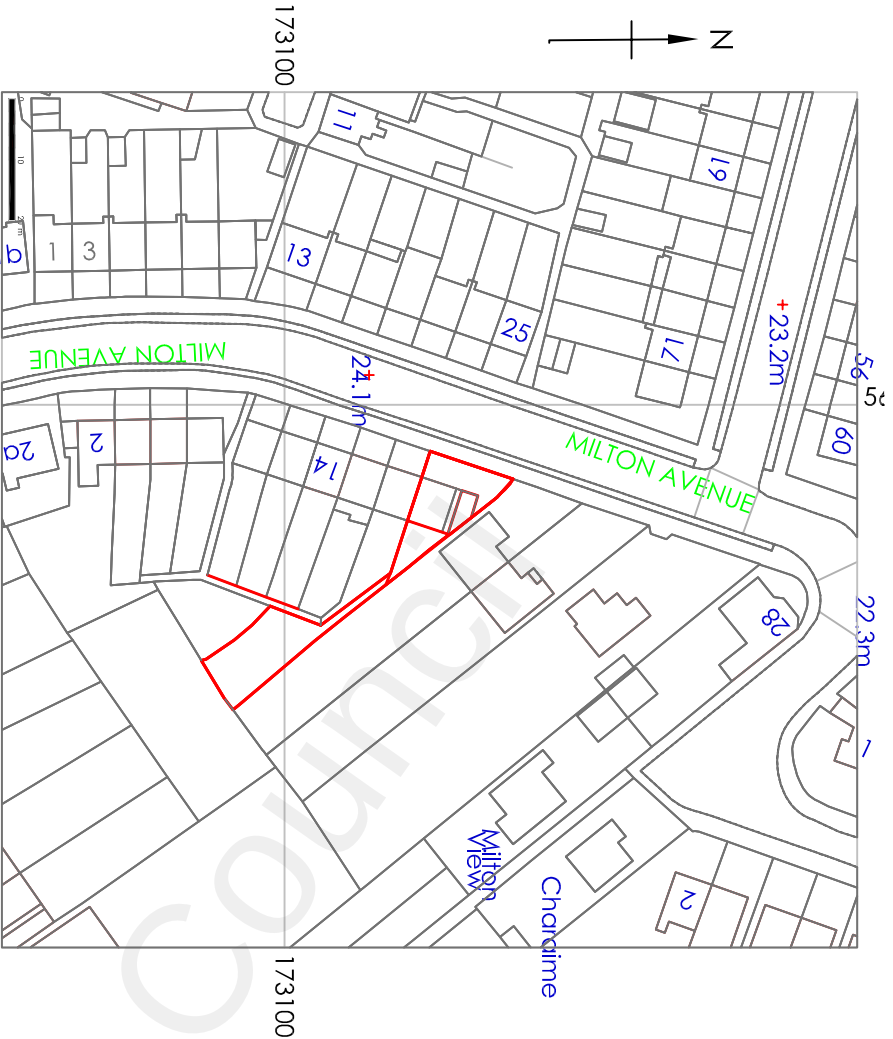


Site Map Scale 1:1250


- Notes
- *Electric boiler for hot water
 - *LED lighting
 - *Timber frame structure built on raft foundations
 - * Connect into existing Sewer
 - *Electric storage heaters

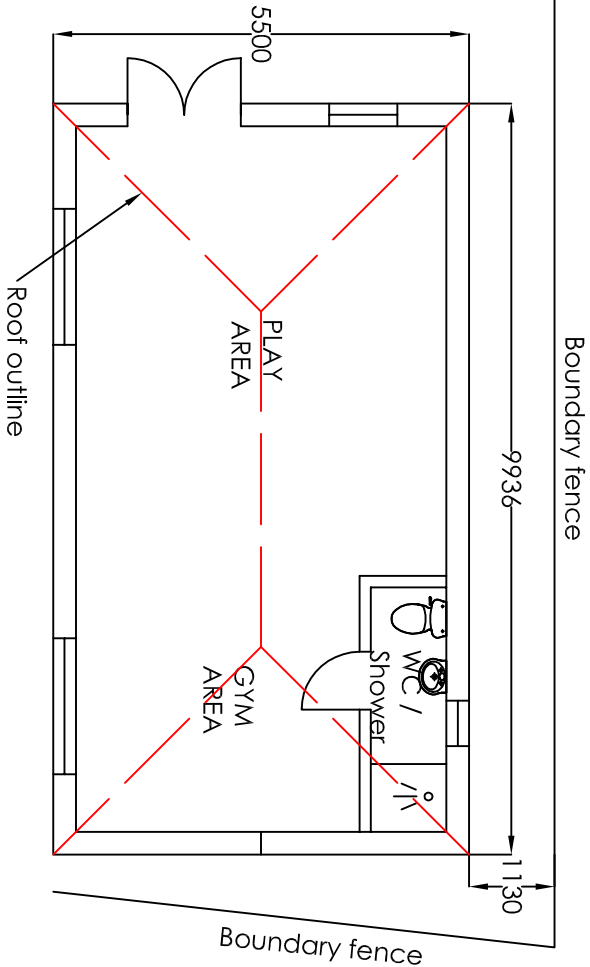


Proposed Floor Plan
Scale 1:100

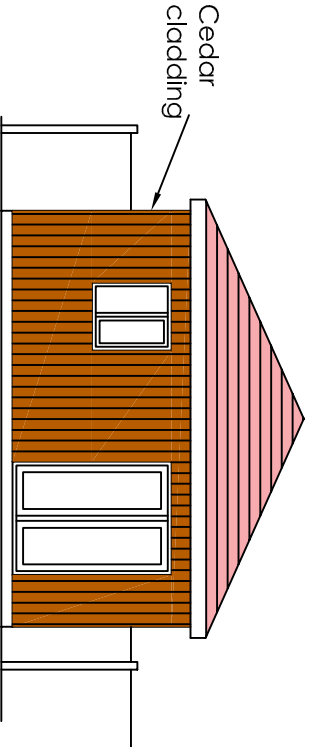


Proposed Side Elevation
Scale 1:100

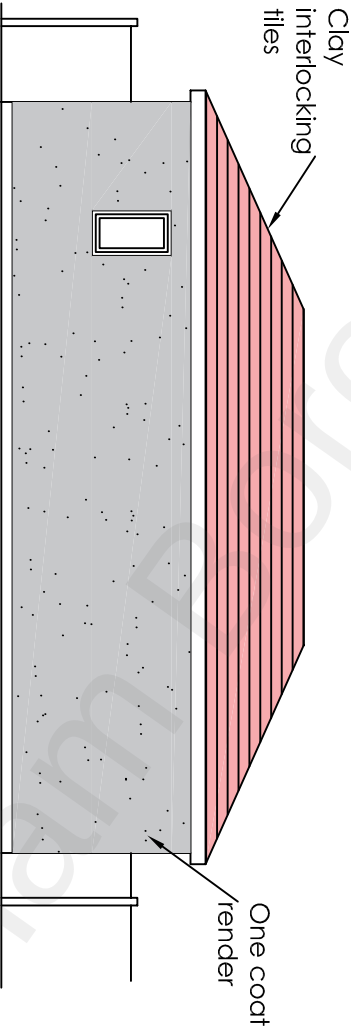

Proposed Rear Elevation
Scale 1:100

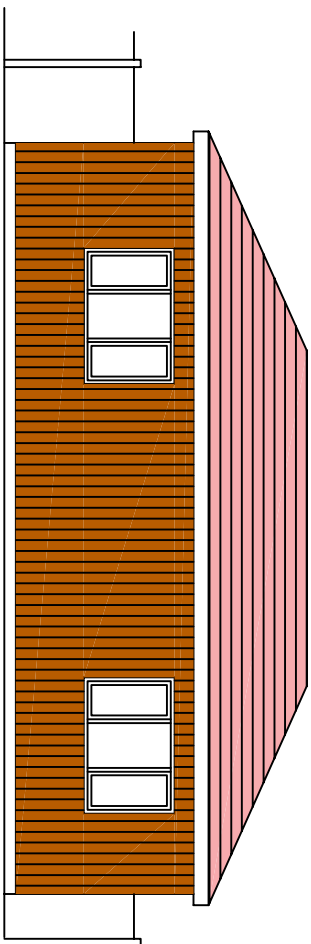

Proposed Front Elevation
Scale 1:100

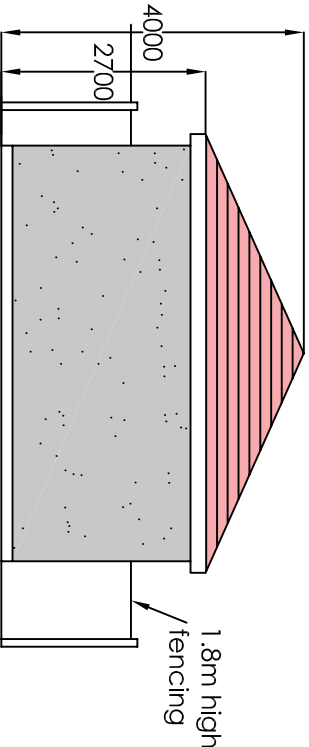

Proposed Side Elevation
Scale 1:100



Project

MR & MRS BANSAL 20 MILTON AV GRAVESEND KENT DA12 1 QL
OUTBUILDING

Drawing Title

Site Map, Floor and Elevations

H Channa

PICAROONS MAIDSTONE ROAD PLATT KENT TN15 8LB
Tel / Fax: 01732 605759 E-mail: hbchanna@tiscali.co.uk

Drawn
HC

Date
Nov 22

Scale
1:1250 1:100

Drawing No.
20MA/A3/O1