

NOTE: ALL MATERIALS TO BE USED SHOULD BE SIMILAR IN APPEARANCE TO THE EXISTING PROPERTY

THE AGENT WILL NOT BE RESPONSIBLE FOR THE CONTRACT AFTER HAVING OBTAINED PLANNING PERMISSION AND/OR BUILDING REGULATION APPROVALS, AND THAT THERE CAN BE NO GUARANTEE THAT PLANNING PERMISSION OR BUILDING REGULATION WILL BE OBTAINED, ANY WORKS WHICH ARE STARTED BEFORE APPROVALS WILL BE AT OWNERS RISK, NO RESPONSIBILITY WILL BE TAKEN FOR WORKS WHICH ARE OVERSEEN AND FOR ANY SUBSEQUENT ALTERATIONS MADE WHICH ARE BEYOND THE CONTROL OF THE AGENT.

GENERAL NOTES

The dimension are approximate. All dimensions, heights must be checked on site prior to commencement and report any discrepancies.

Contractor to check site thoroughly & report any discrepancies.

This is shall not be used for Building Regulations and/or Construction purposes.

PARTYWALL ACT 1996 etc.

It is owners / client's responsibility to fulfill their duty under this act. Under the terms and conditions of the above act **It will be necessary for a Partywall notice to be served on the adjoining neighbouring property.**


No part of new works i.e. Foundations, Walls or Roofs to overalls the boundary.

EXISTING CONSTRUCTION/WALLS ARE ISSUED TO BE SOLID BRICK/BLOCK MASONRY.


STRUCTURAL ENGINEER MUST BE CONSULTED BEFORE REMOVAL/ALTERATION OF ANY STRUCTURAL MEMBERS.

THIS DRAWING IS THE PROPERTY OF
ICON DESIGN STUDIO LTD. AND IS NOT
TO BE REPRODUCED, DISCLOSED, OR
COPIED WITHOUT WRITTEN
PERMISSION.

PROPOSED REAR ELEVATION
(SCALE 1:100)

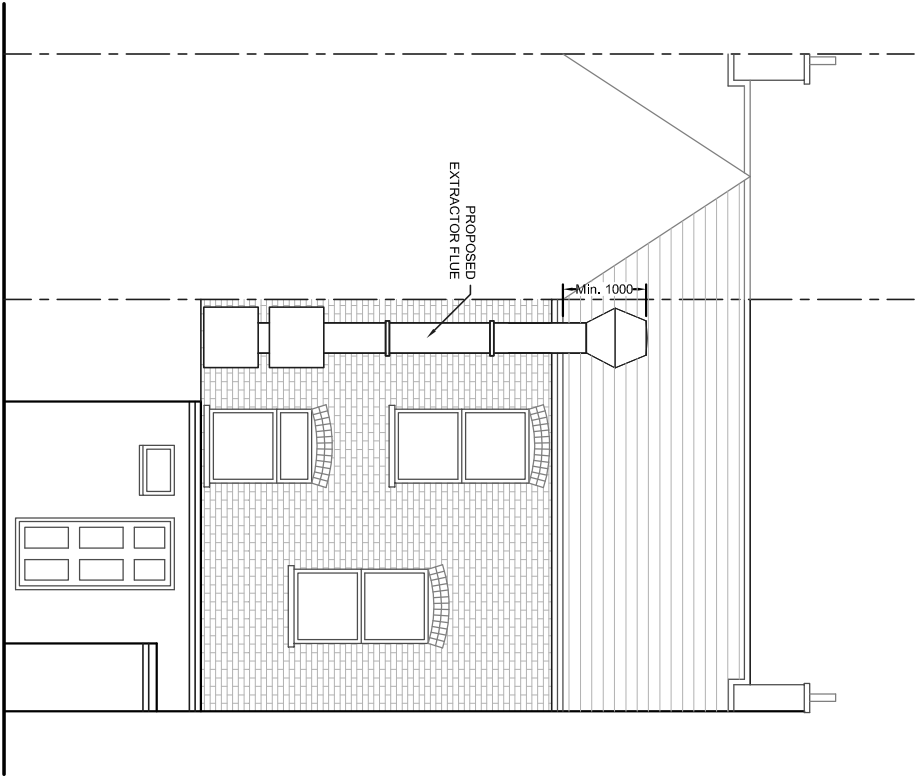

PROPOSED SIDE ELEVATION
(SCALE 1:100)

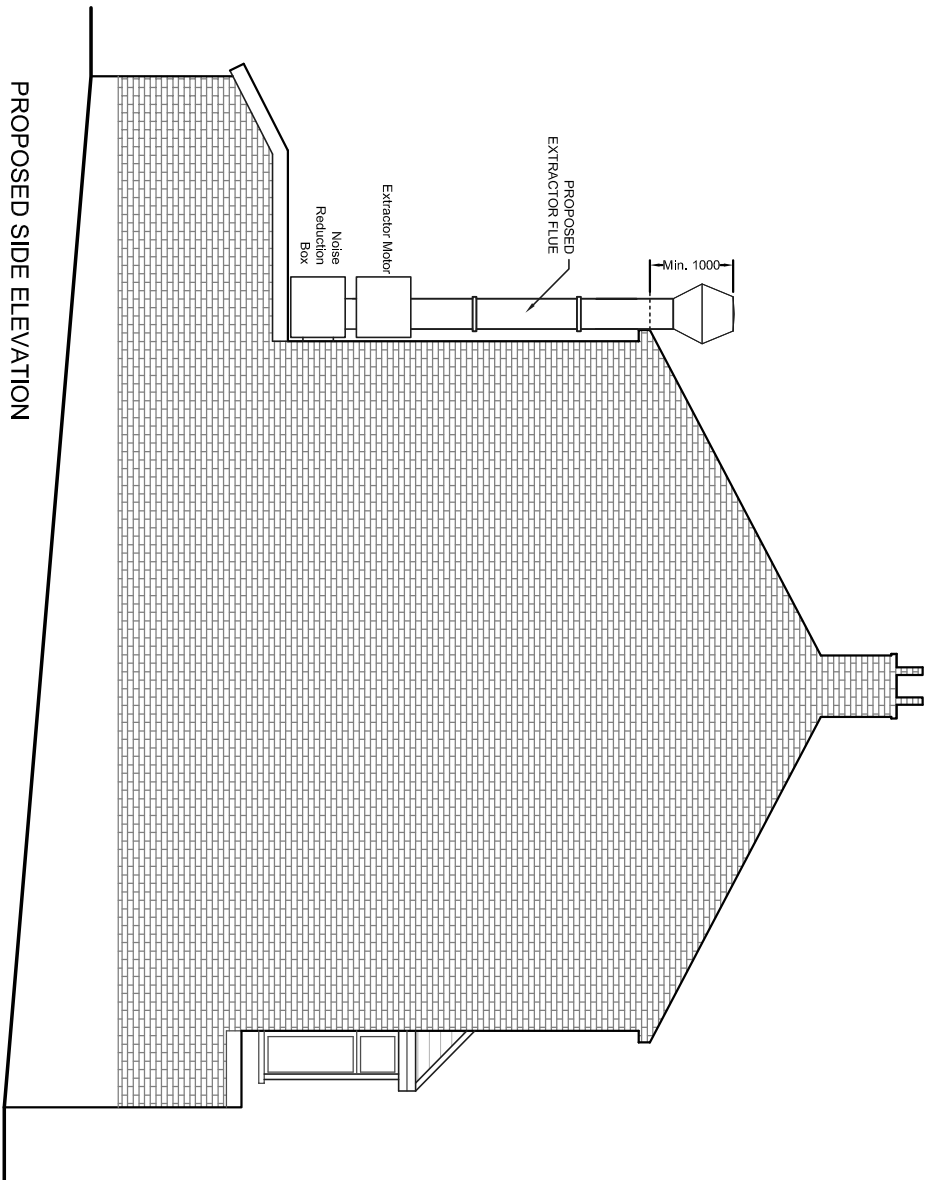

© PLANNING ISSUE

PROJECT	PROPOSED EXTRACTOR FLEUE TO THE REAR		
	AT 188 OLD ROAD WEST GRAVESEND DA11 0LY		
DRAWING	PROPOSED ELEVATIONS		
CLIENT	MR SHAWKAT ABULMAJID SHOWER		
DATE	JUNE 2024	SCALE	1:100 @ A3
DRG NO.	ICON-170-P3	REVISIONS	