



EXISTING ELEVATIONS


SIDE VIEW from A

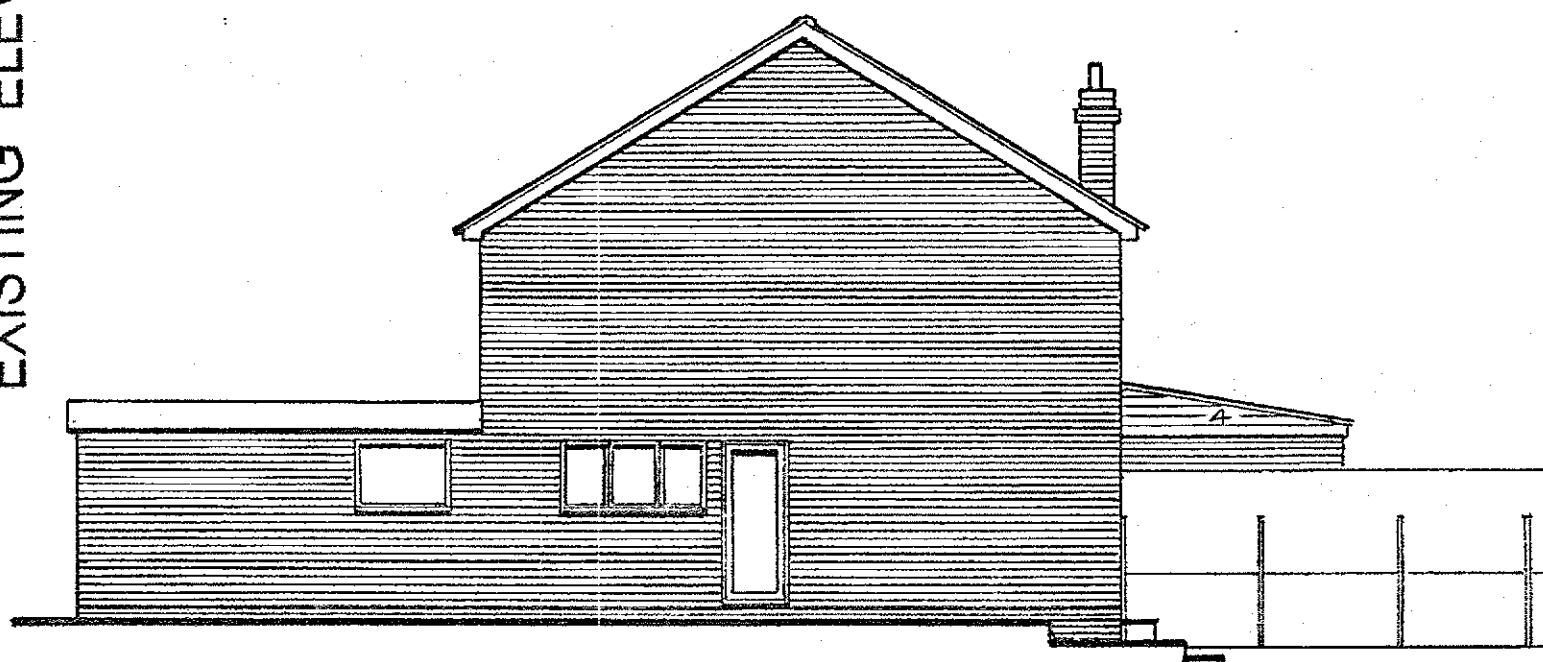


REAR VIEW

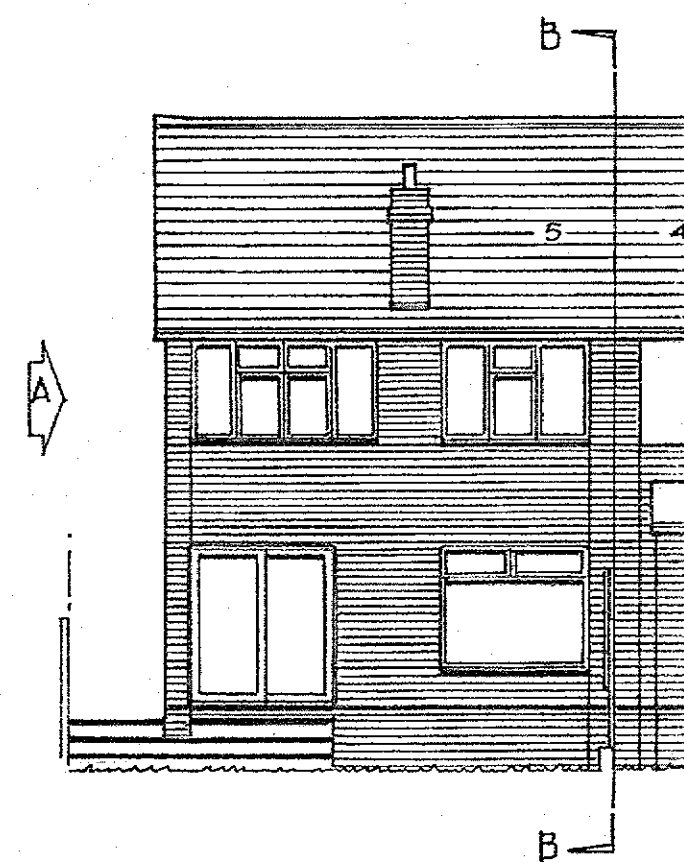


SIDE VIEW from B - B

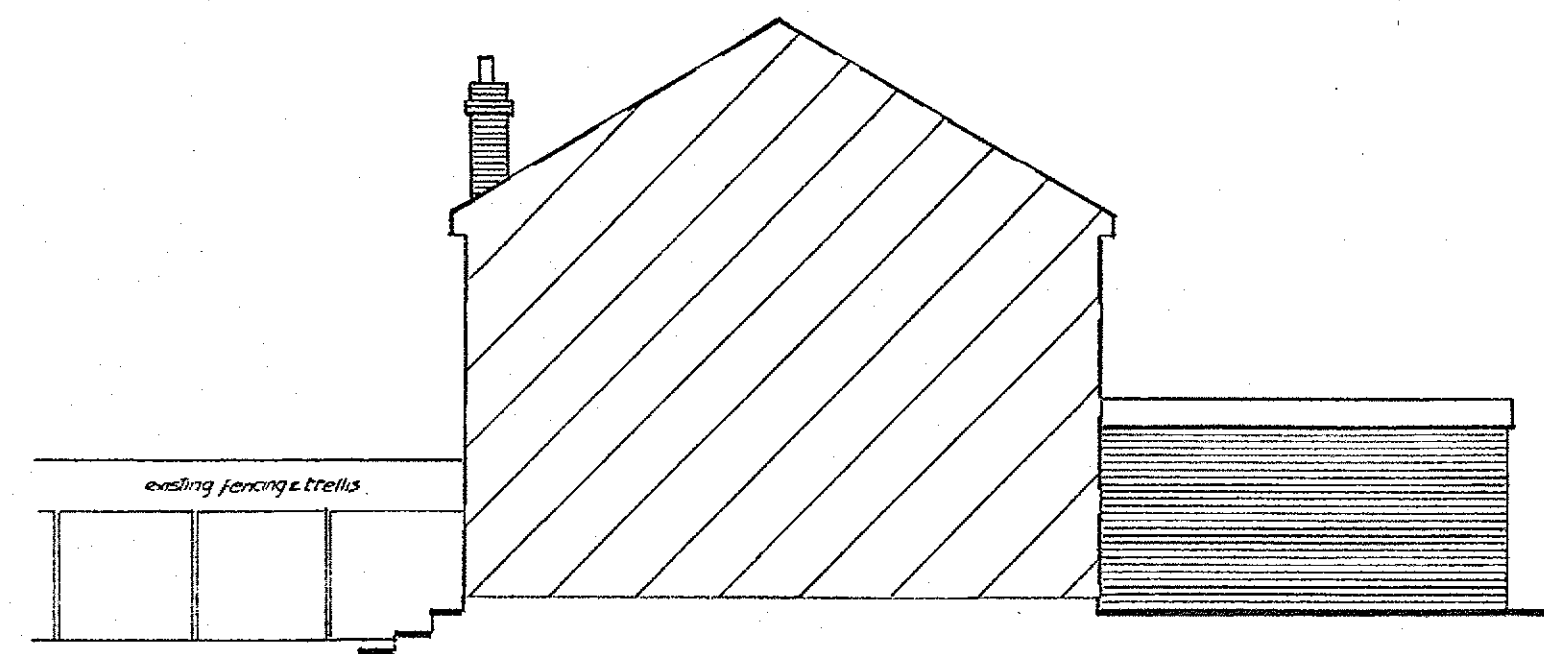


EXISTING

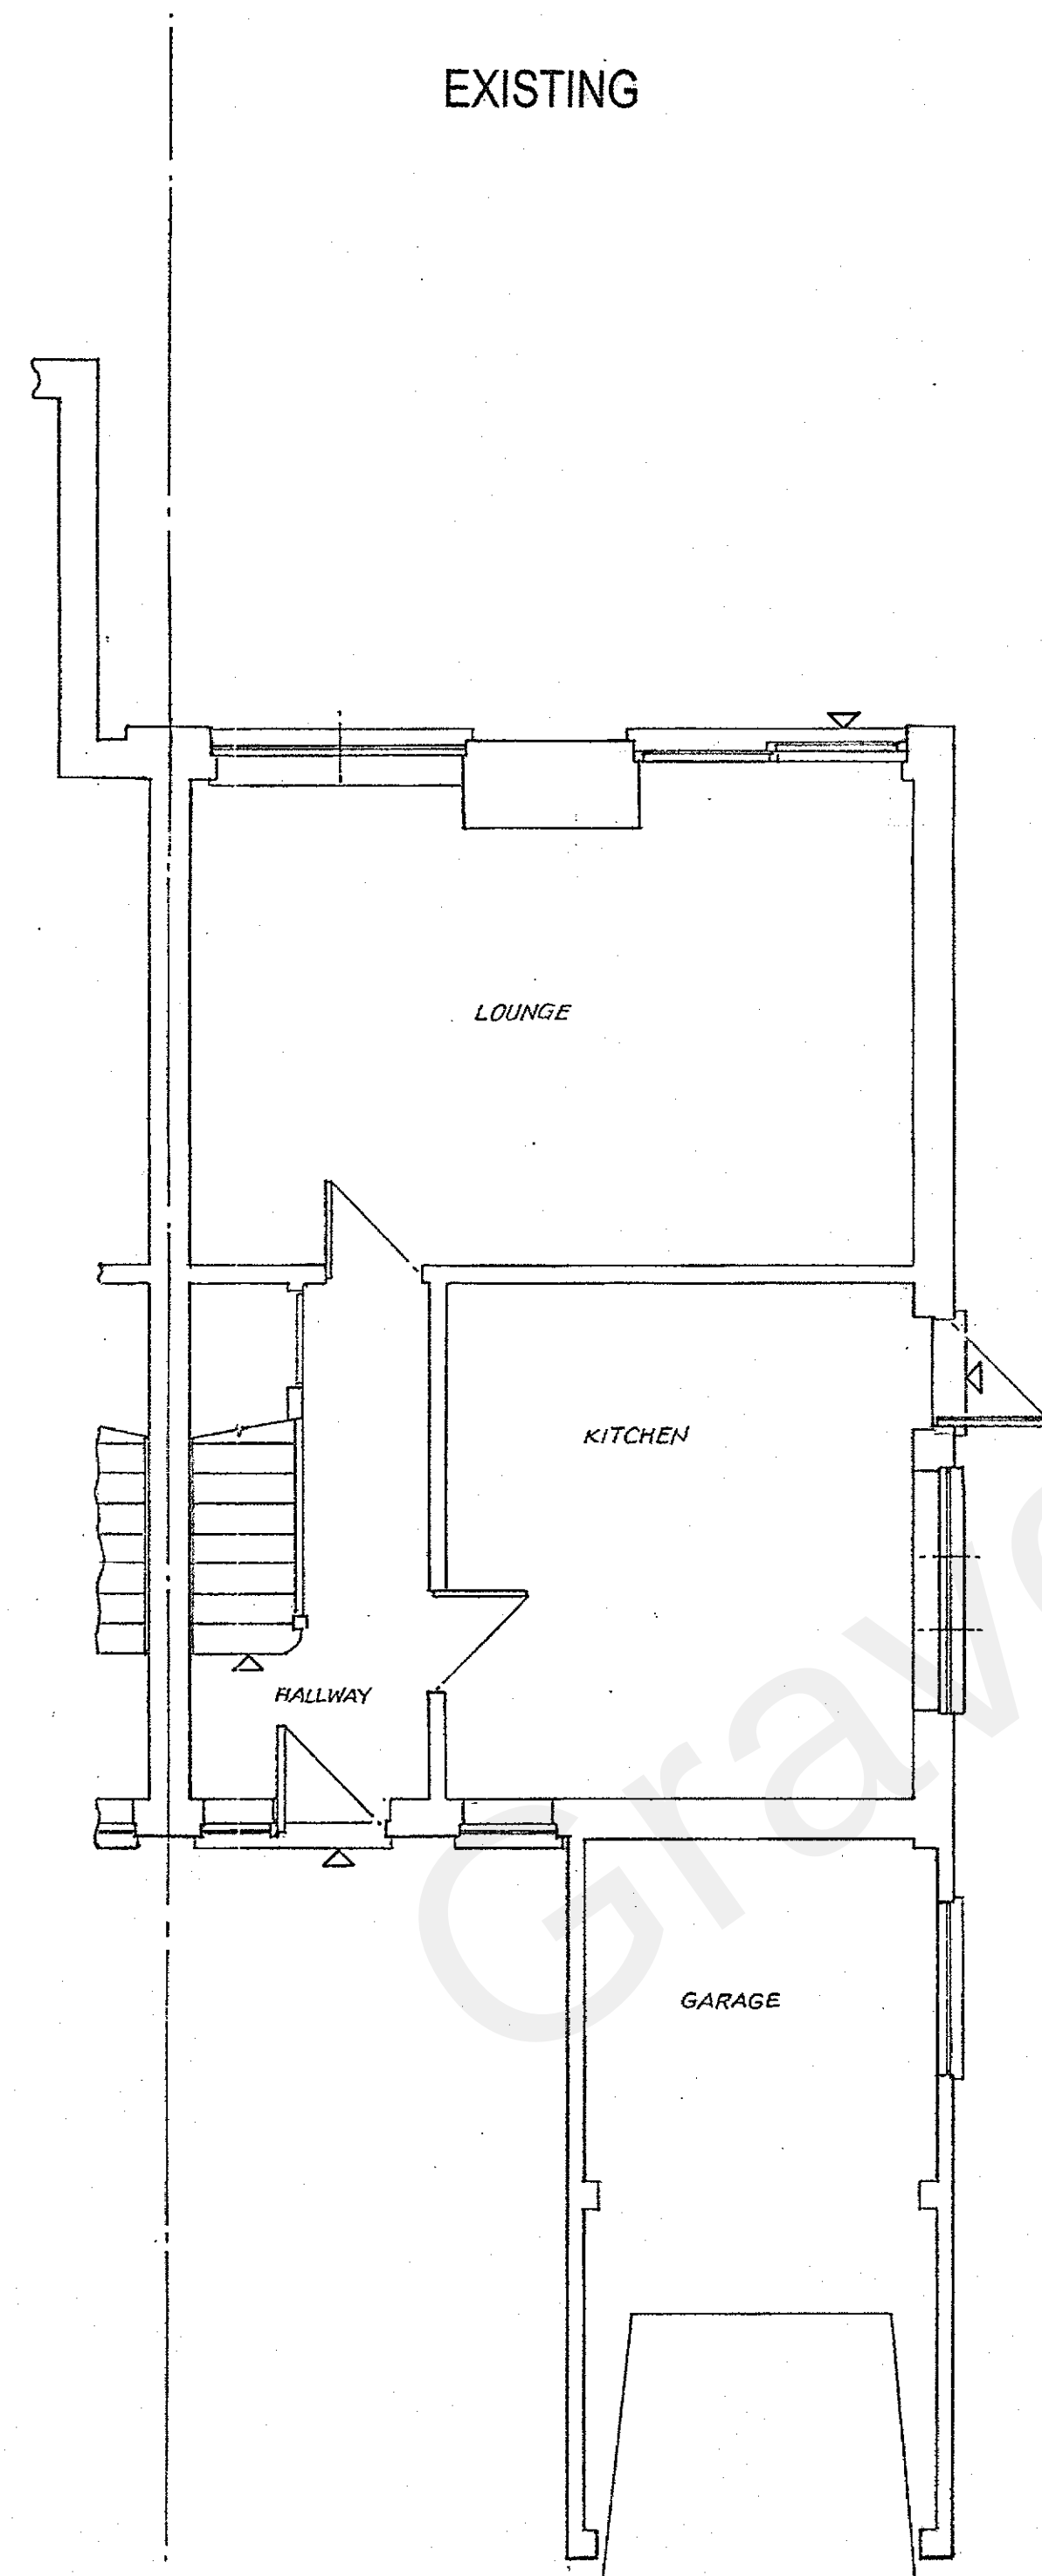

PROPOSED

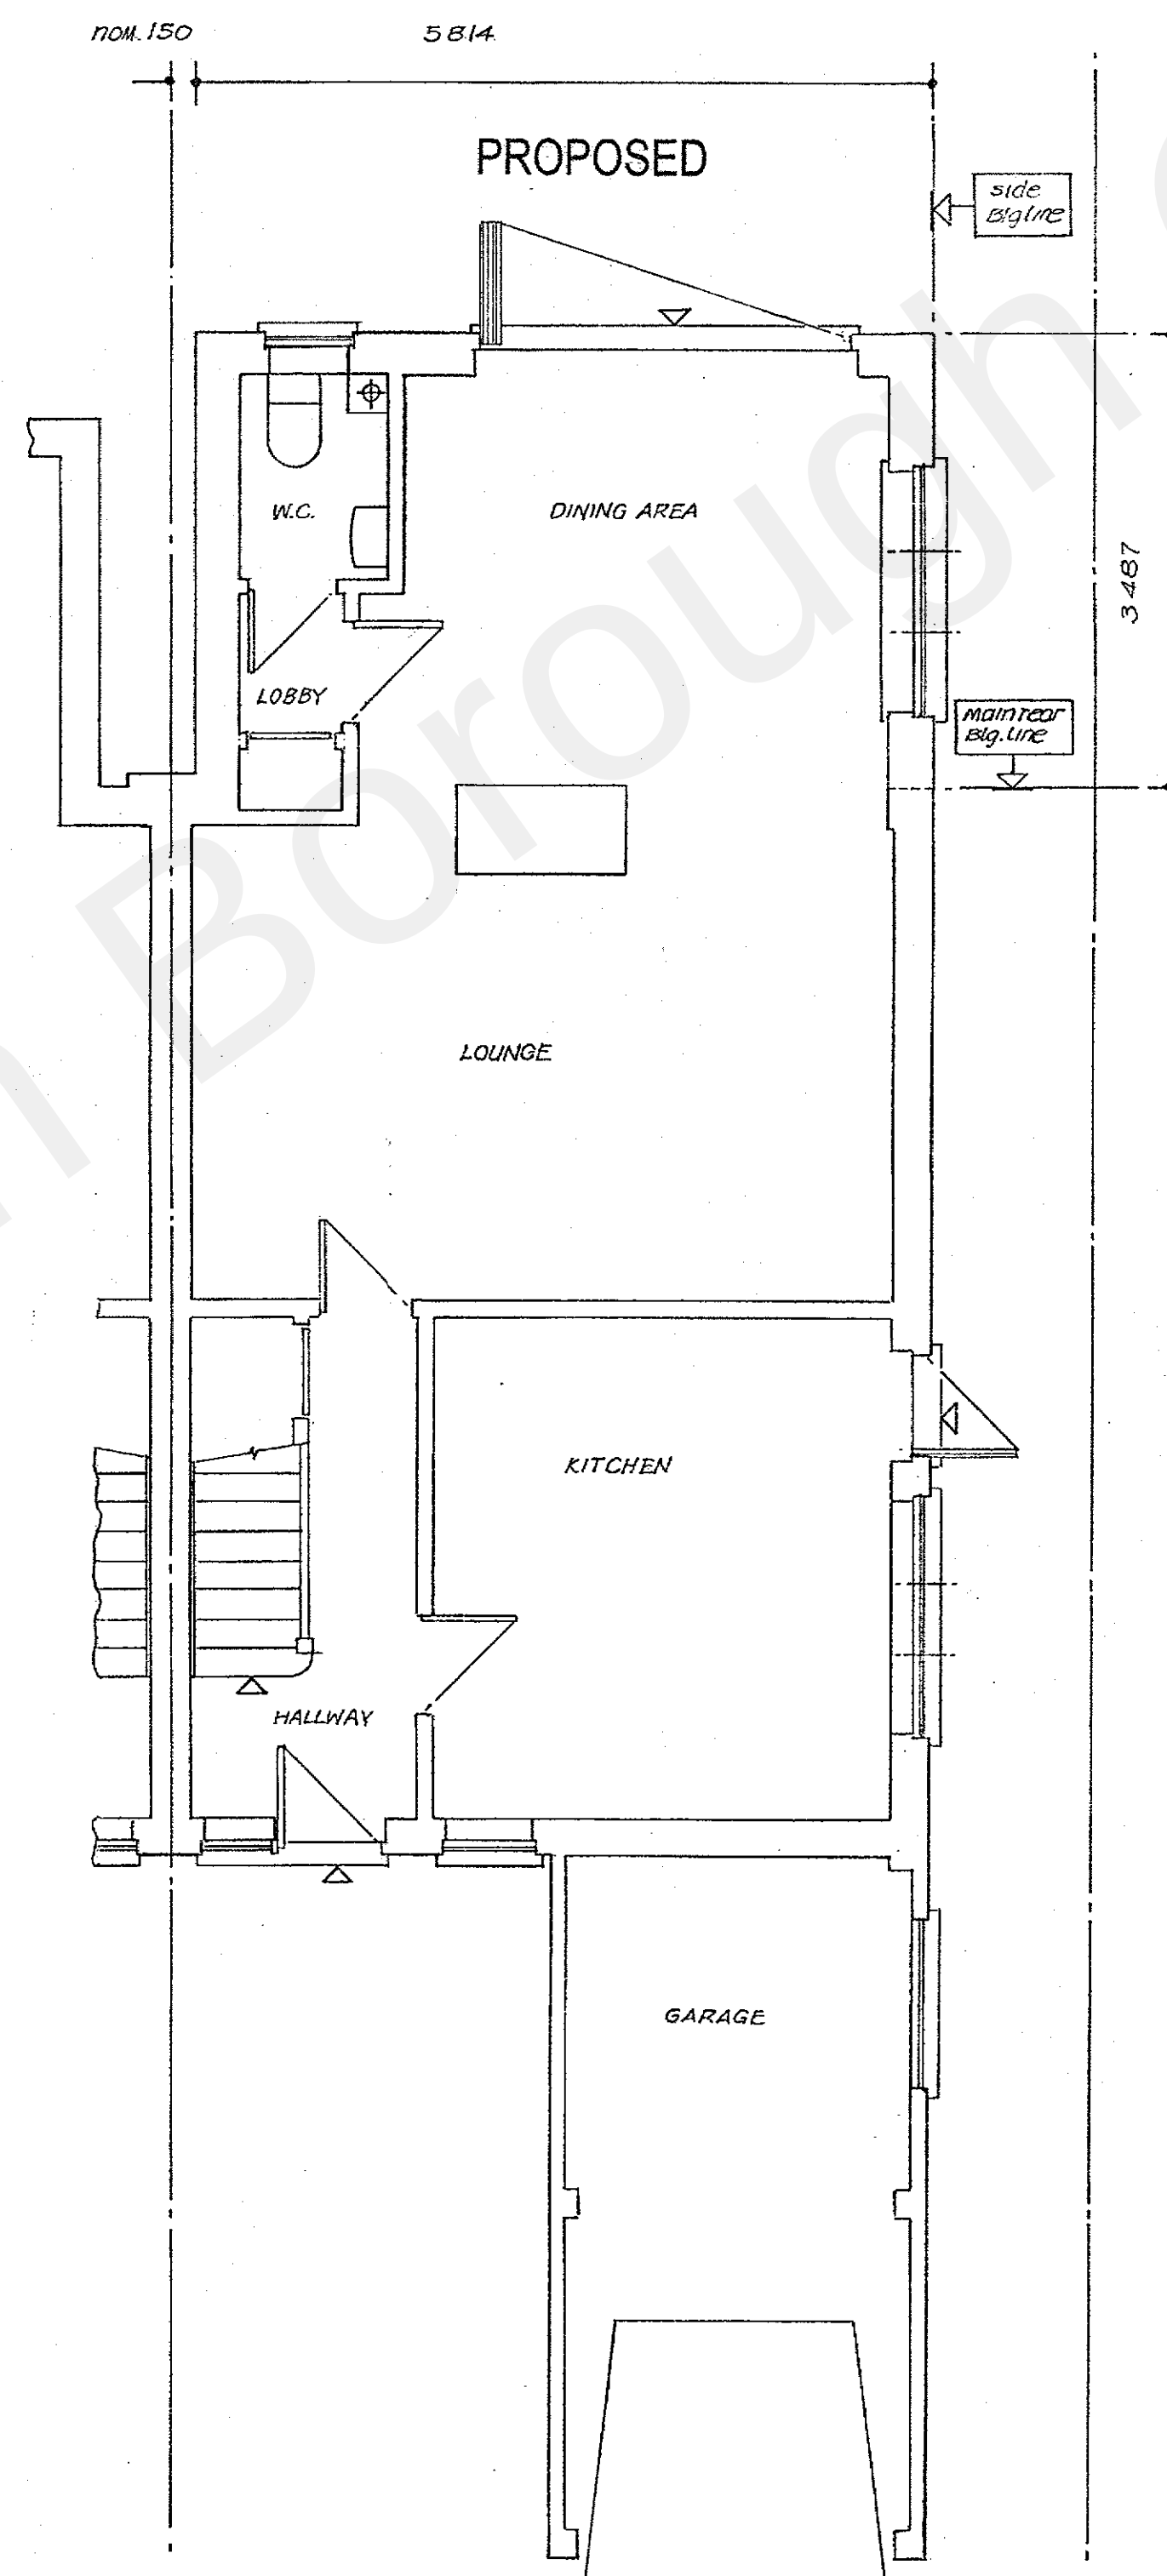

GROUND-FLOOR PLANS

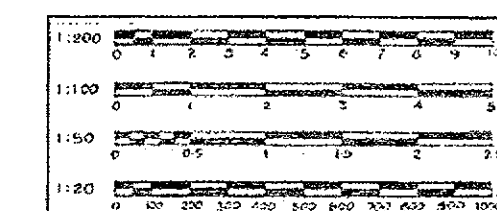

application site address: 5 CEDAR CLOSE MEOPHAM GRAVESEND KENT DA13 0ED	project title: Existing ELEVATIONS and existing/prop. FLOOR PLANS
client: MISS. K. BANCROFT	project title: Proposed – SINGLE STOREY REAR EXTENSION
Scales: 1:100 1:150 © A1 Date: SEPTEMBER 2022 Drawn by B. Saunders	revisions / status: BDS2214 SHEET 1 REVISION