





1 Location Plan 1:1250

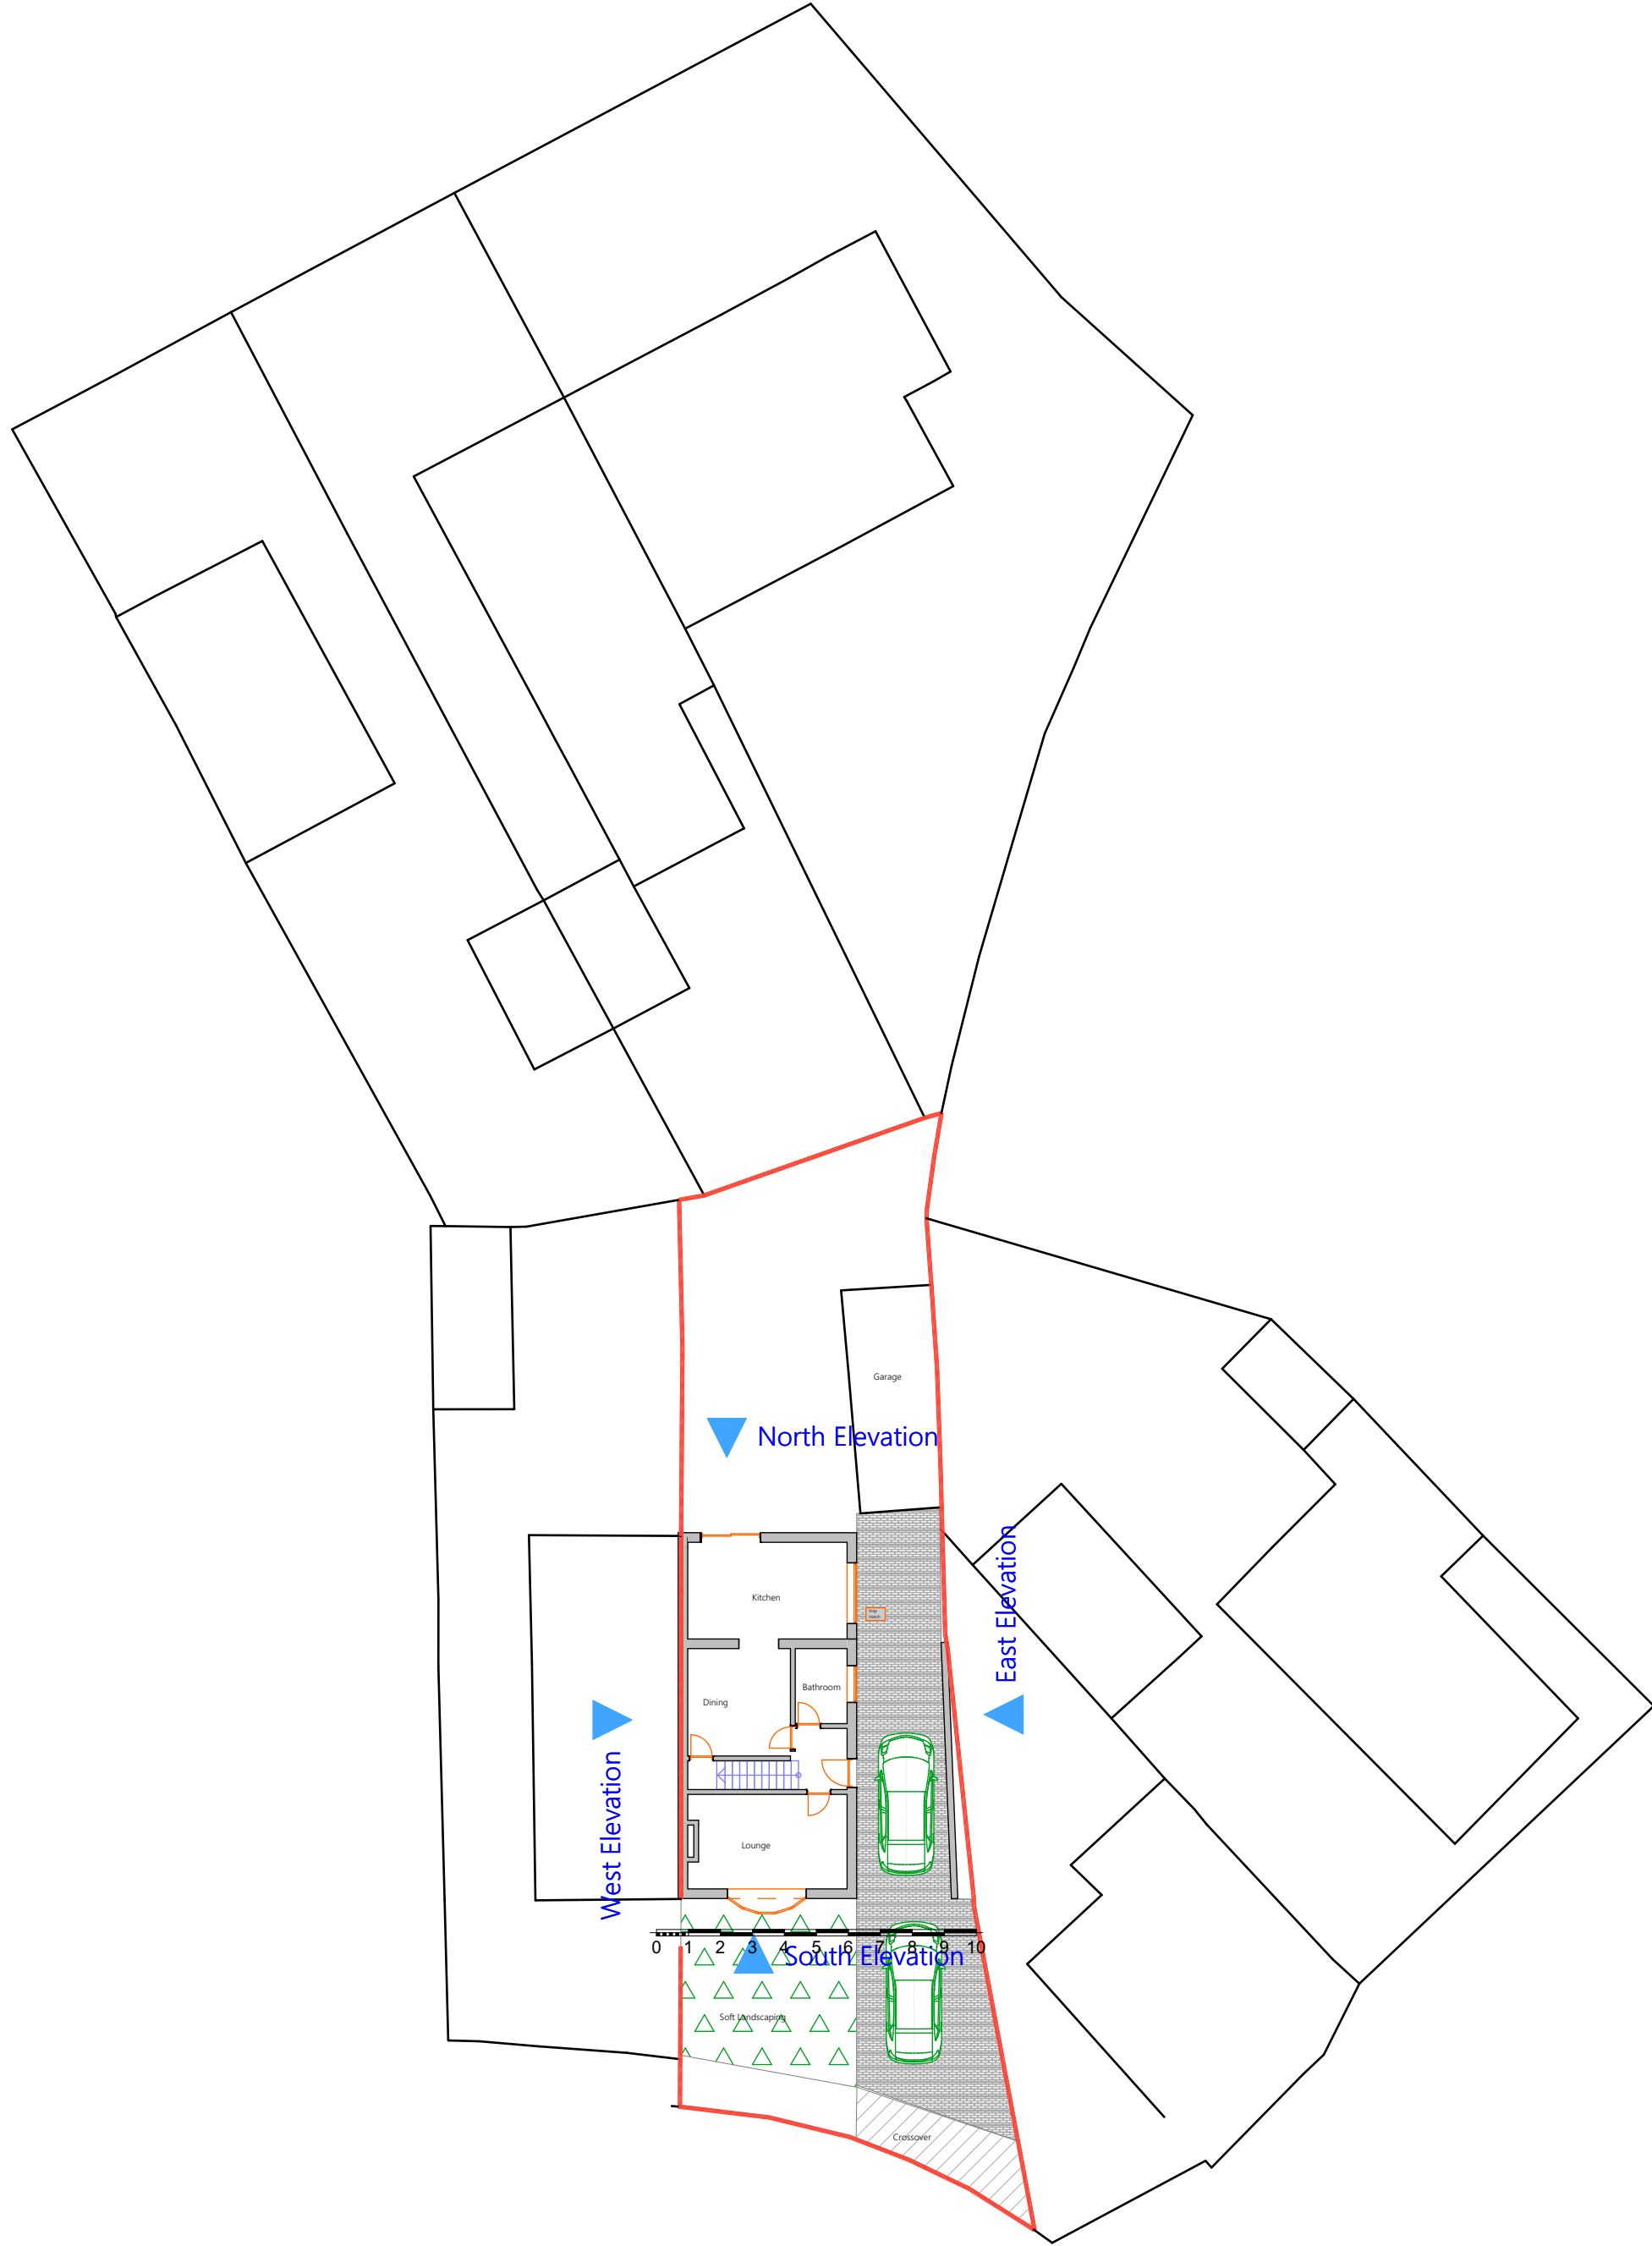

2 Site Plan Existing 1:200

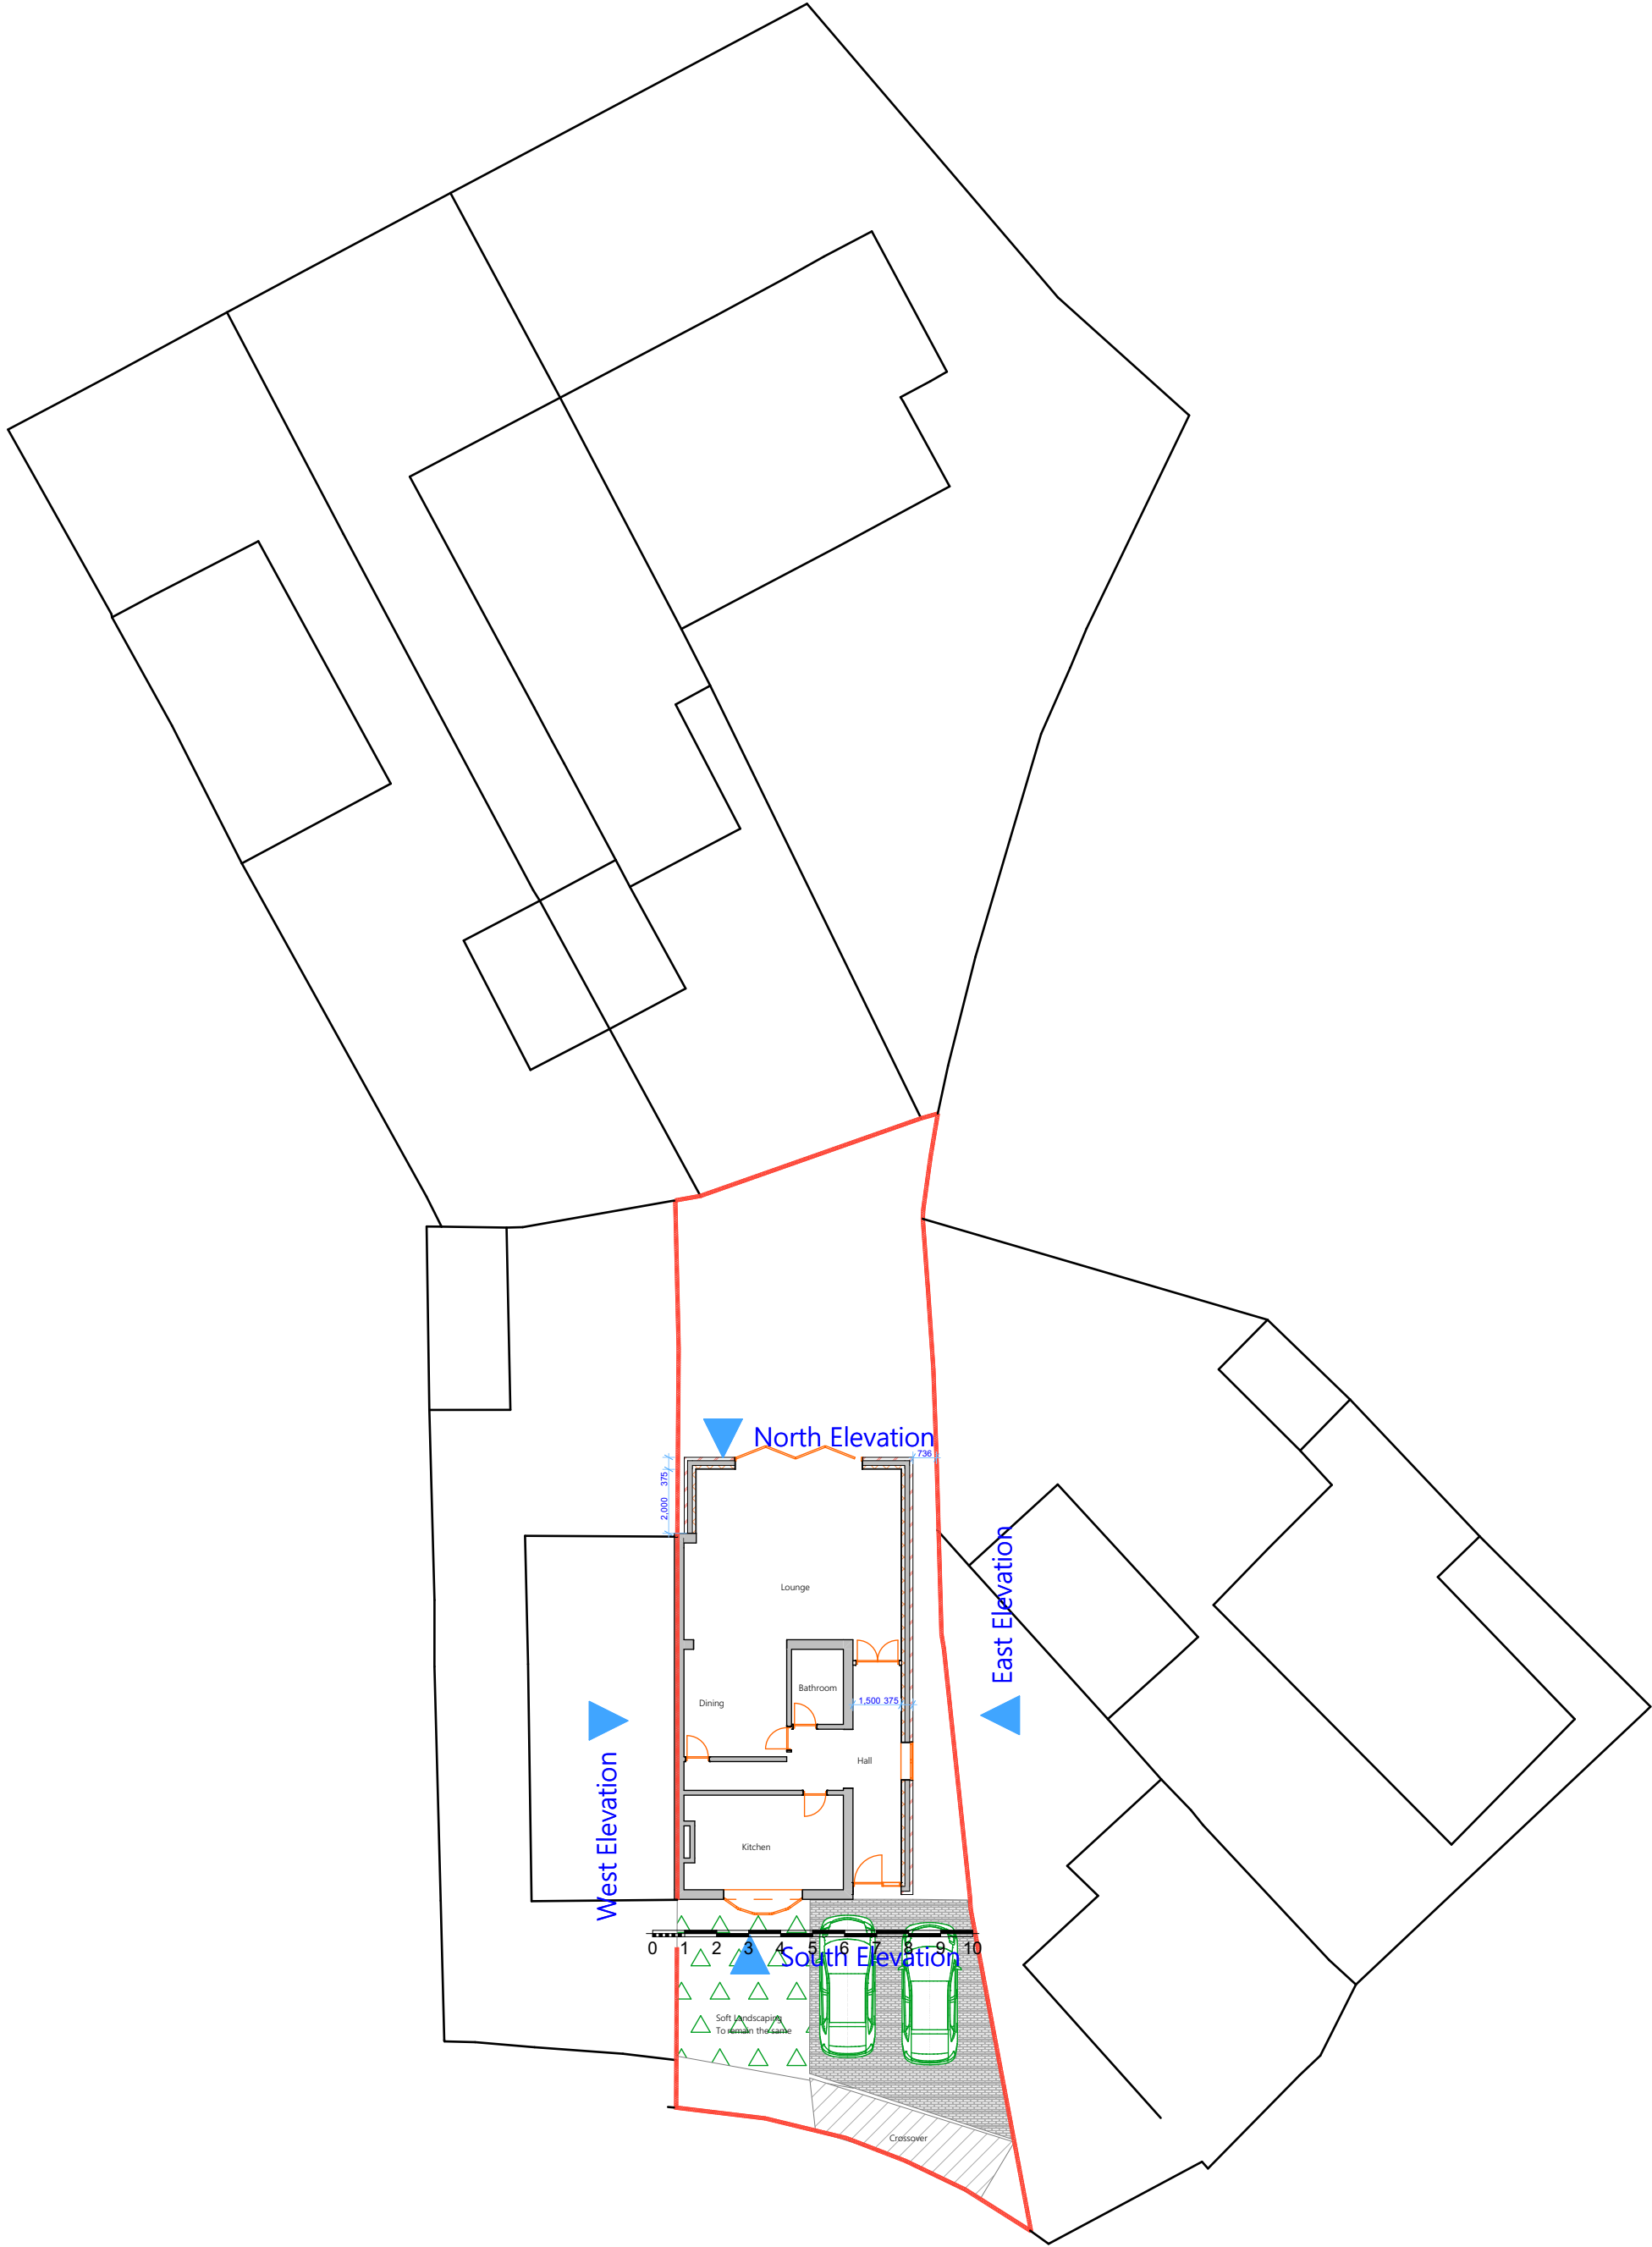

3 Site Plan Proposed 1:200

ARCHITECHNOLOGY. DESIGN

This document and its design content is copyright ©. It shall be read in conjunction with all other associated project information including models, specifications, schedules and related consultants documents. Do not scale from documents. All dimensions to be checked on site. Immediately report any discrepancies, errors or omissions on this document to the Originator. If in doubt ASK.

Scales @ A1 1:1250, 1:200		Date 2026-10-01
Client Approval		
A - Approved		
B - Approved with Comments		
C - Do Not Use		
Layout Title		
Location Plans		
Architechnology.design		www.architechnology.design
179 Edwin Road Rainham, Kent ME8 0AH		Tel: 07957 350204 info@architechnology.design
Project		
2 Norah Lane - Isabelle Thompson - ME3 7ER - DSE		
status		
Planning Application V3		
Site Address		
2 Norah Lane Higham Rochester Kent ME3 7ER		
Drawing Number		
project	originator	zone
level	type	role
number	rev	
Layout ID 03		