




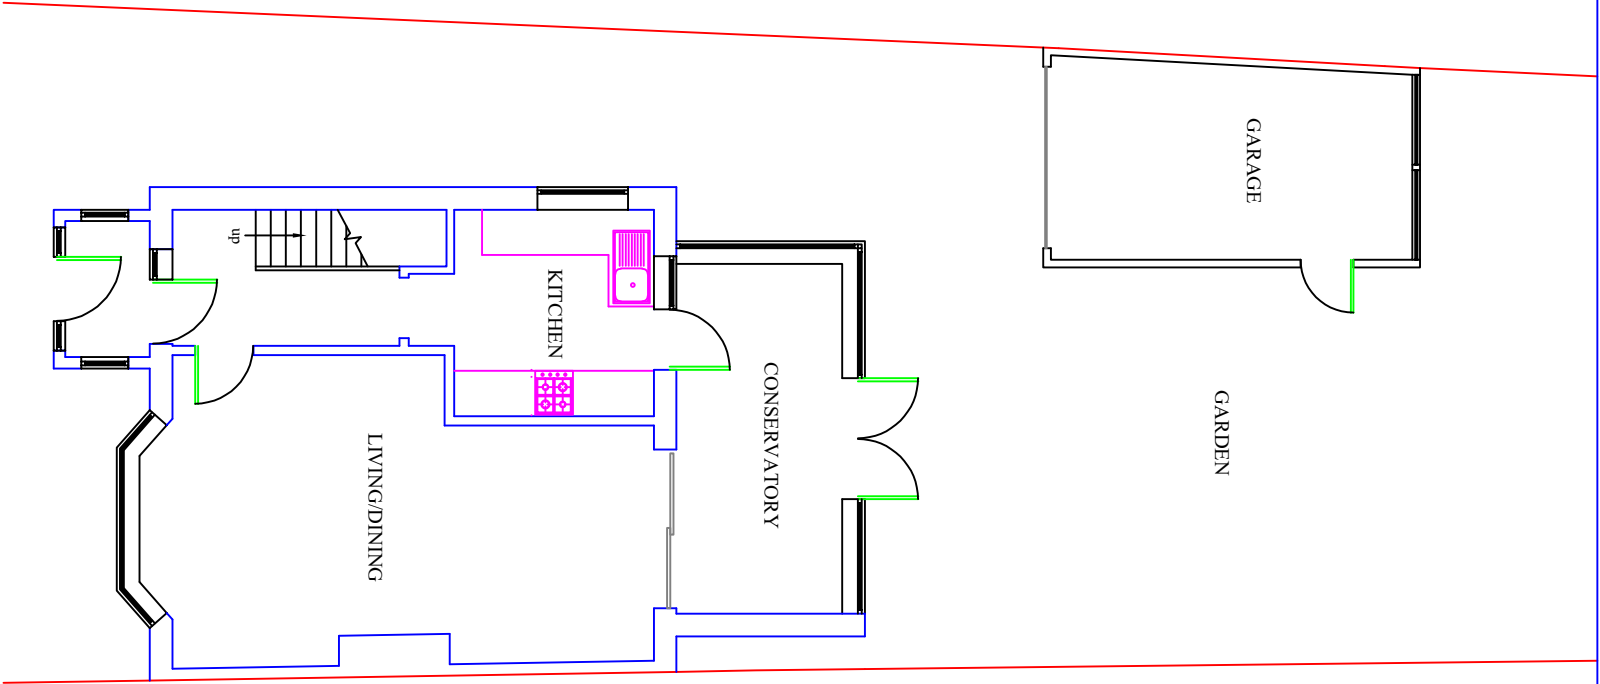

GROUND FLOOR PLAN  
EXISTING

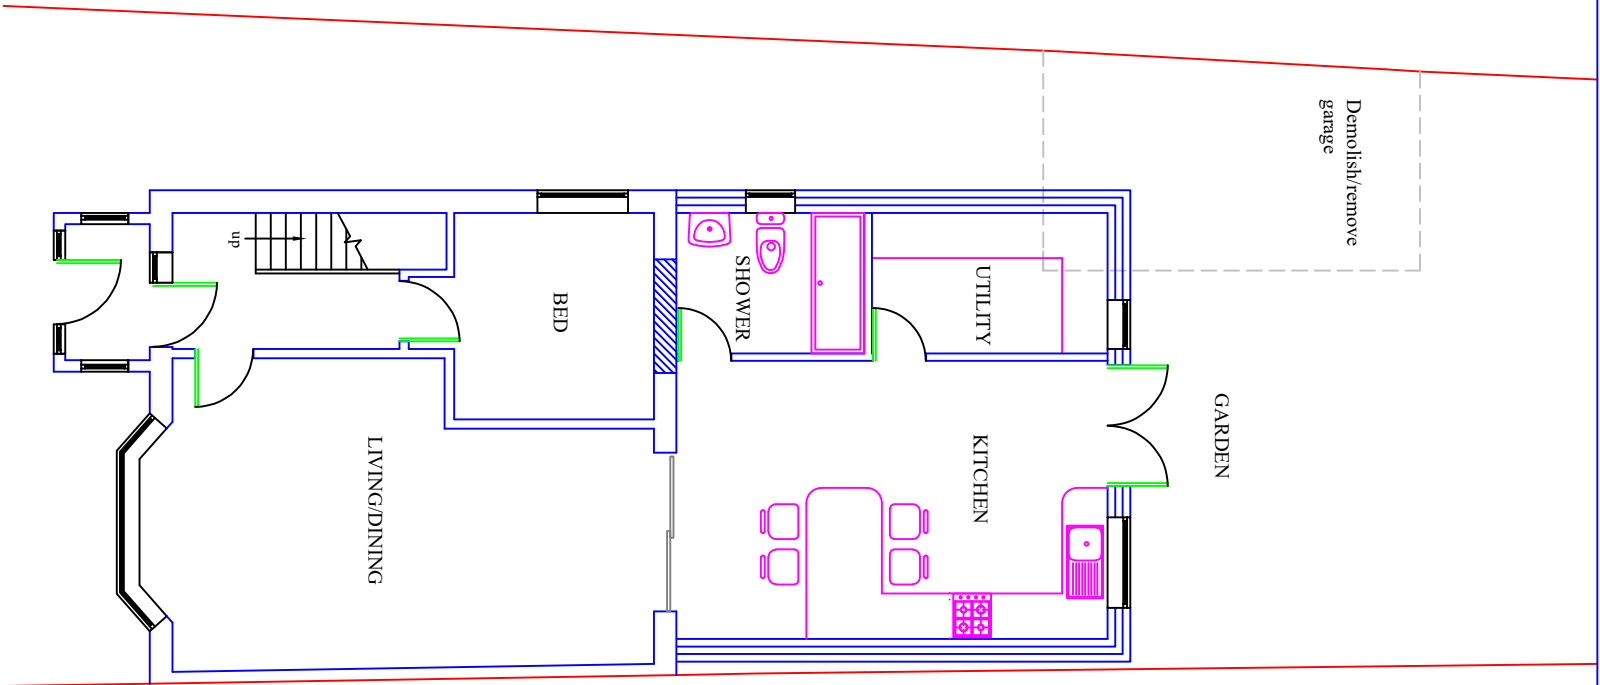

GROUND FLOOR PLAN  
PROPOSED

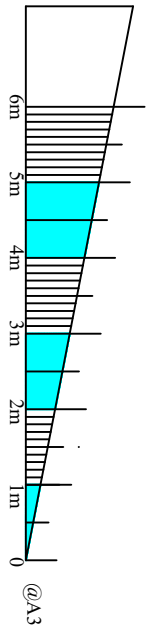

PROPOSED REAR EXTENSION AT 15 CAMBRIA CRESCENT, GRAVESEND, DA12 4NJ

Title: PLAN

Scale:1:100

Date: 27/07/2023

Dwg:No: TSL/KULA/15/E01