




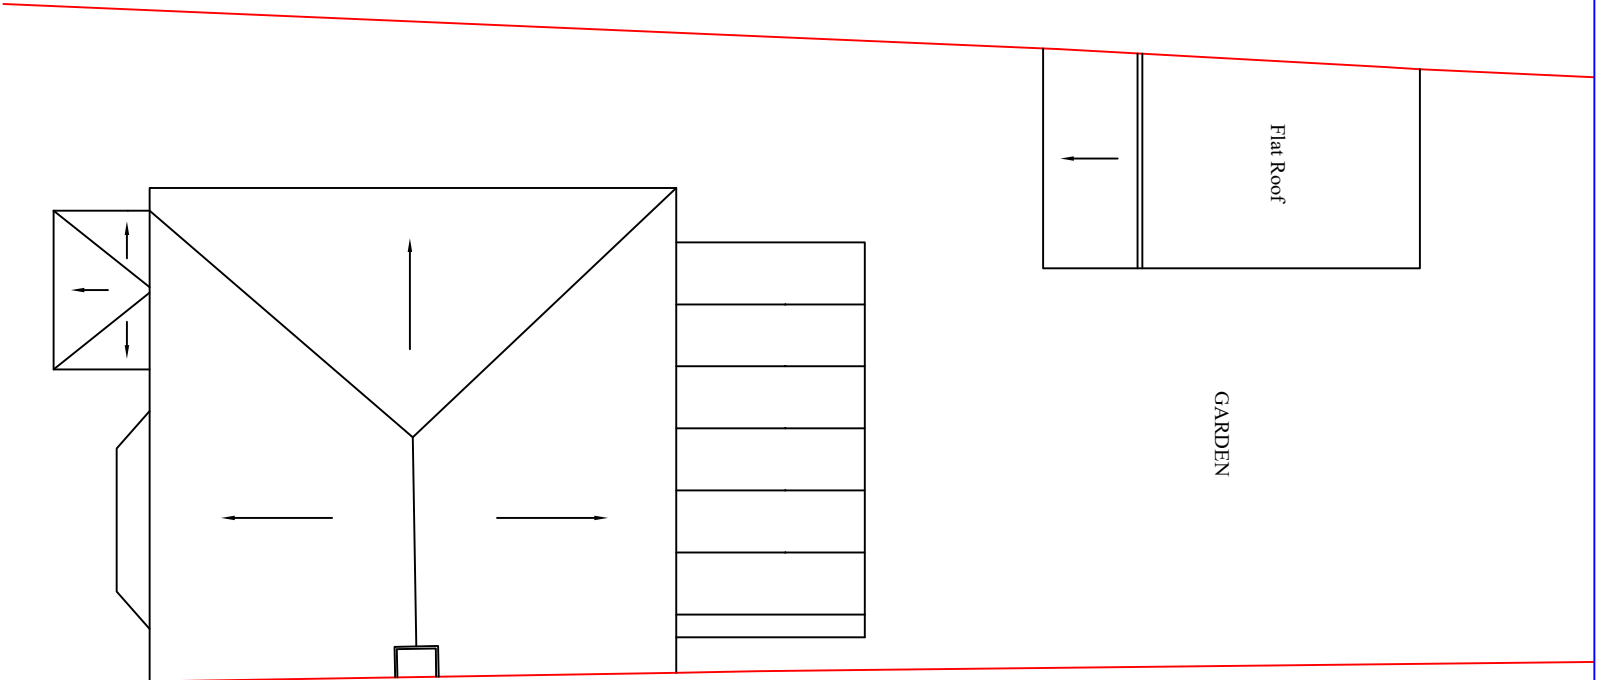

ROOF PLAN
EXISTING

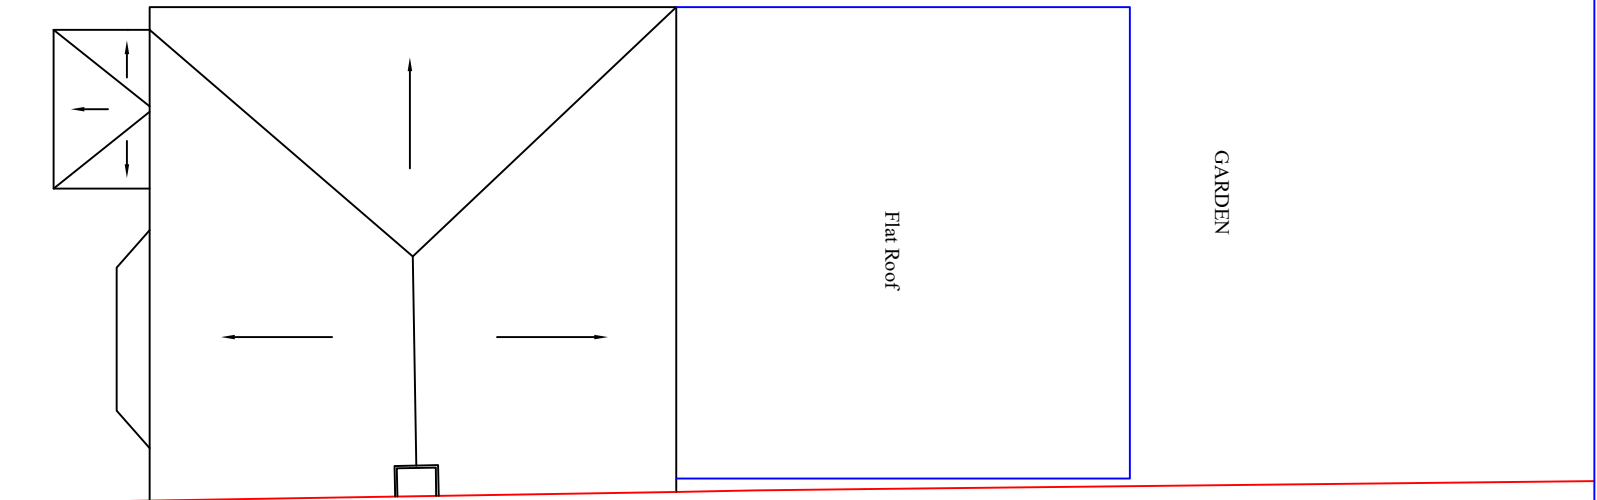

ROOF PLAN
PROPOSED

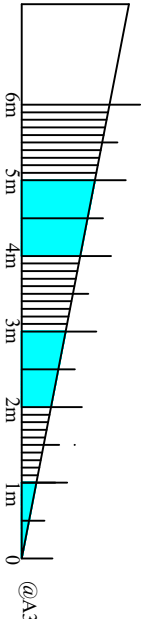

PROPOSED REAR EXTENSION AT 15 CAMBRIA CRESCENT, GRAVESEND, DA12 4NJ			
Title: ROOF PLAN	Scale:1:100	Date: 27/07/2023	Dwg:No: TSL/KULA/15/E02