



NOTES:

1. ALL DIMENSIONS IN MM UNLESS OTHERWISE NOTED.

Master:	MBNL / EE / H3G:	Project:	Purpose of Issue:	Issue:
M004	MBNL	NTQR	Planning	D
Date:	23/06/2023	Revision / Upgrade Description:		
Drawn:	J.Halloran	Power amended to LL as opposed to DNO		
Checked:	S.Palmer			
Approved:	M.Venner			
Master:	MBNL / EE / H3G:	Project:	Purpose of Issue:	Issue:
M003	MBNL	NTQR	Planning	C
Date:	05/06/2023	Revision / Upgrade Description:		
Drawn:	J.Halloran	Full site redesign - stub tower and cabinets on raised grillage above plantroom		
Checked:	S.Palmer			
Approved:	M.Venner			
Master:	MBNL / EE / H3G:	Project:	Purpose of Issue:	Issue:
M002	MBNL	NTQR	Planning	B
Date:	02/06/2020	Revision / Upgrade Description:		
Drawn:	J.Halloran	Updated as per amend request - Future dishes shown on elevation and plan.		
Checked:	S.Palmer			
Approved:	M.Venner			
Master:	MBNL / EE / H3G:	Project:	Purpose of Issue:	Issue:
M001	MBNL	NTQR	Planning	A
Date:	13/05/2020	Revision / Upgrade Description:		
Drawn:	J.Halloran	First Issue - H2A config new site NTQR		
Checked:	S.Palmer			
Approved:	M.Venner			

Hutchison 3G UK Limited
Star House, 20 Grenfell Road
Maidenhead, SL6 1EH
Tel: 01628 765 000
Fax: 01628 765 001

H3G Base Station Information line:
0845 6043000
Available 8am-8pm Monday to Friday

Hatfield Business Park
Hatfield
Hertfordshire
AL10 9BW

Tel: 01707 315000
Fax: 01707 319001

Mobile Broadband Network Limited
Sixth Floor, Thames Tower, Station Road, Reading, RG1 1LX

UNIT E3 PITTS CLEAVE INDUSTRIAL ESTATE, TAVISTOCK, DEVON, PL19 0PW
sales@beaconcomms.co.uk
Tel: +44 (0)1822 610610

Site Name:

CARL EKMAN HOUSE

Site ID:

1622845

Address:

CARL EKMAN HOUSE,
SHEPHERD STREET,
NORTHFLEET,
GRAVESEND,
KENT,
DA11 9PR

Title:

100 EXISTING SITE PLAN

Project:

MBNL NTQR

Purpose of Issue:

PLANNING


EE Cell ID:	MBNL Cell ID:	3UK Cell ID:
91239	GVM070	DA0054

Master Drawing No:	Issue:
1622845_GVM070_91239_DA0054_M004	D

100mm

50mm

10mm

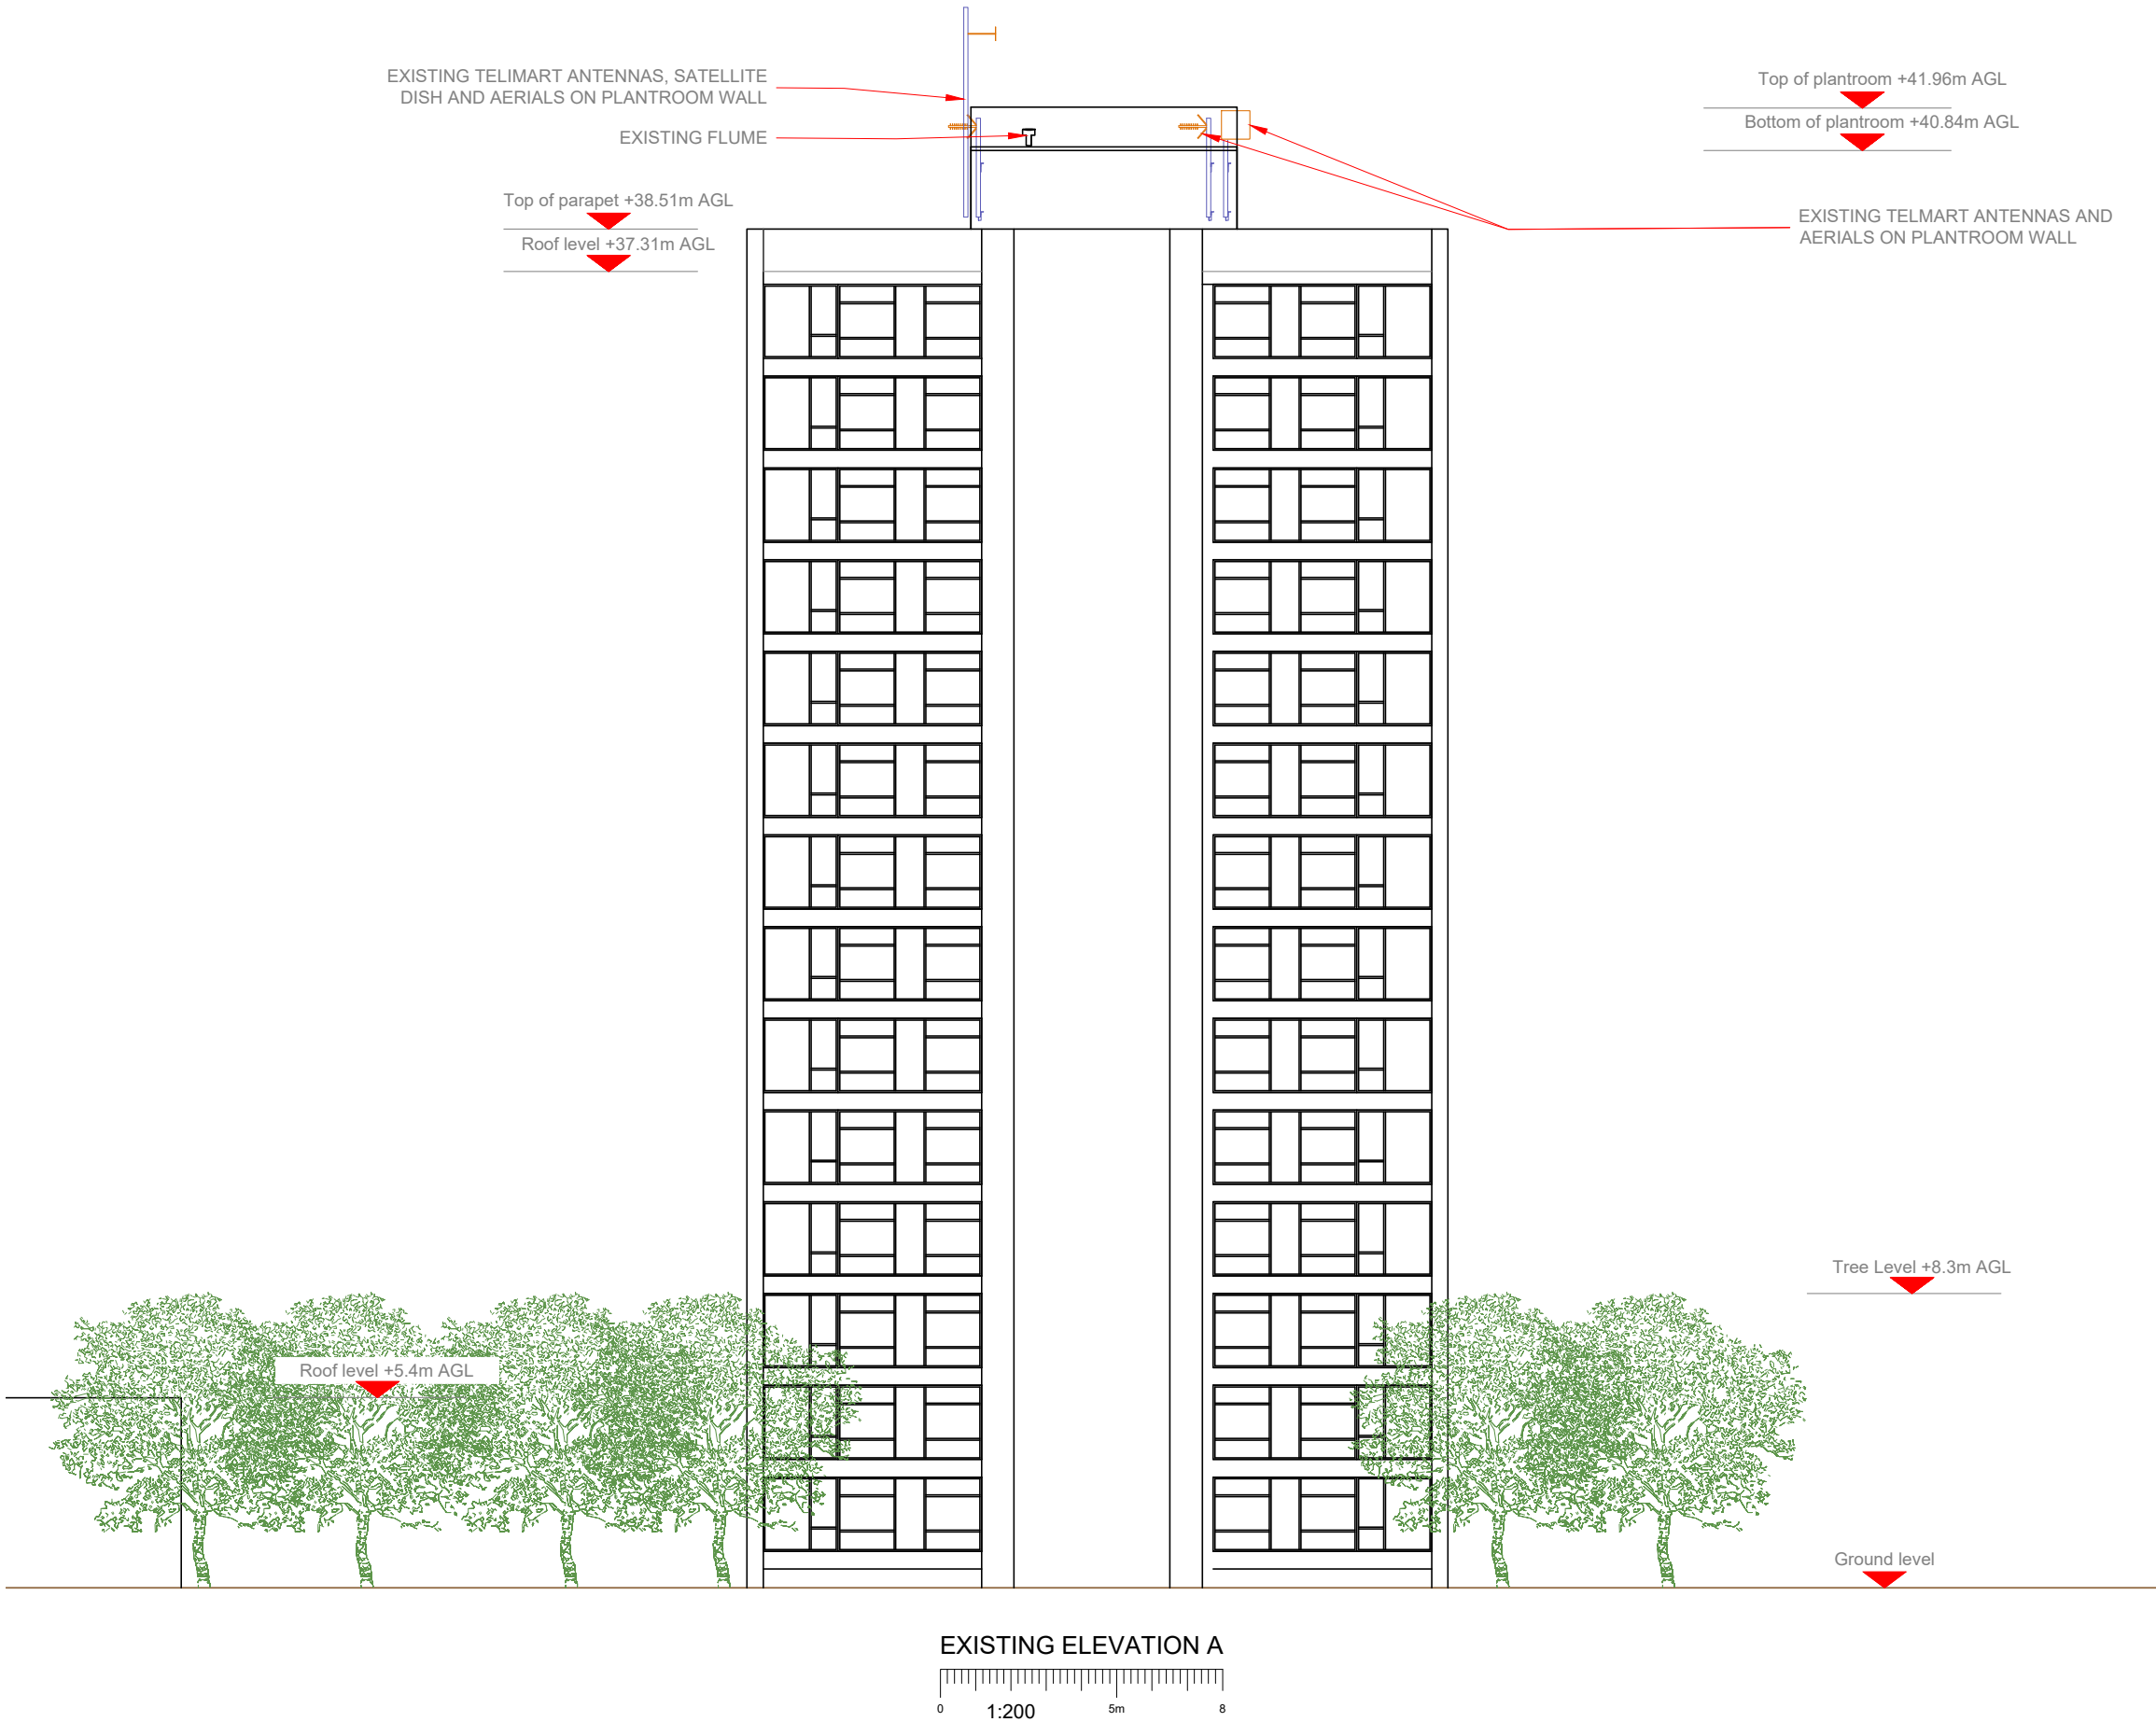

- NOTES:
- ALL DIMENSIONS IN MM UNLESS OTHERWISE NOTED.

Master:	MBNL / EE / H3G:	Project:	Purpose of Issue:	Issue:
M004	MBNL	NTQR	Planning	D
Date:	23/06/2023	Revision / Upgrade Description:		
Drawn:	J.Halloran	Power amended to LL as opposed to DNO		
Checked:	S.Palmer			
Approved:	M.Venner			
Master:	MBNL / EE / H3G:	Project:	Purpose of Issue:	Issue:
M003	MBNL	NTQR	Planning	C
Date:	05/06/2023	Revision / Upgrade Description:		
Drawn:	J.Halloran	Full site redesign - stub tower and cabinets on raised grillage above plantroom		
Checked:	S.Palmer			
Approved:	M.Venner			
Master:	MBNL / EE / H3G:	Project:	Purpose of Issue:	Issue:
M002	MBNL	NTQR	Planning	B
Date:	02/06/2020	Revision / Upgrade Description:		
Drawn:	J.Halloran	Updated as per amend request - Future dishes shown on elevation and plan.		
Checked:	S.Palmer			
Approved:	M.Venner			
Master:	MBNL / EE / H3G:	Project:	Purpose of Issue:	Issue:
M001	MBNL	NTQR	Planning	A
Date:	13/05/2020	Revision / Upgrade Description:		
Drawn:	J.Halloran	First Issue - H2A config new site NTQR		
Checked:	S.Palmer			
Approved:	M.Venner			



Hutchison 3G UK Limited
Star House, 20 Grenfell Road
Maidenhead, SL6 1EH
Tel: 01628 765 000
Fax: 01628 765 001



Hatfield Business Park
Hatfield
Hertfordshire
AL10 9BW
Tel: 01707 315000
Fax: 01707 319001




Mobile Broadband Network Limited
Sixth Floor, Thames Tower, Station Road, Reading, RG1 1LX



BEACONCOMMS

UNIT E3 PITTS CLEAVE INDUSTRIAL ESTATE, TAVISTOCK, DEVON, PL19 0PW
sales@beaconcomms.co.uk Tel: +44 (0)1822 610610

Site Name:	CARL EKMAN HOUSE		
Site ID:	1622845		
Address:	CARL EKMAN HOUSE, SHEPHERD STREET, NORTHFLEET, GRAVESEND, KENT, DA11 9PR		
Title:	150 EXISTING ELEVATION A		
Project:	MBNL NTQR		
Purpose of Issue:	PLANNING		
EE Cell ID:	91239	MBNL Cell ID:	GVM070
3UK Cell ID:	DA0054		
Master Drawing No:	1622845_GVM070_91239_DA0054_M004		
Issue:	D		

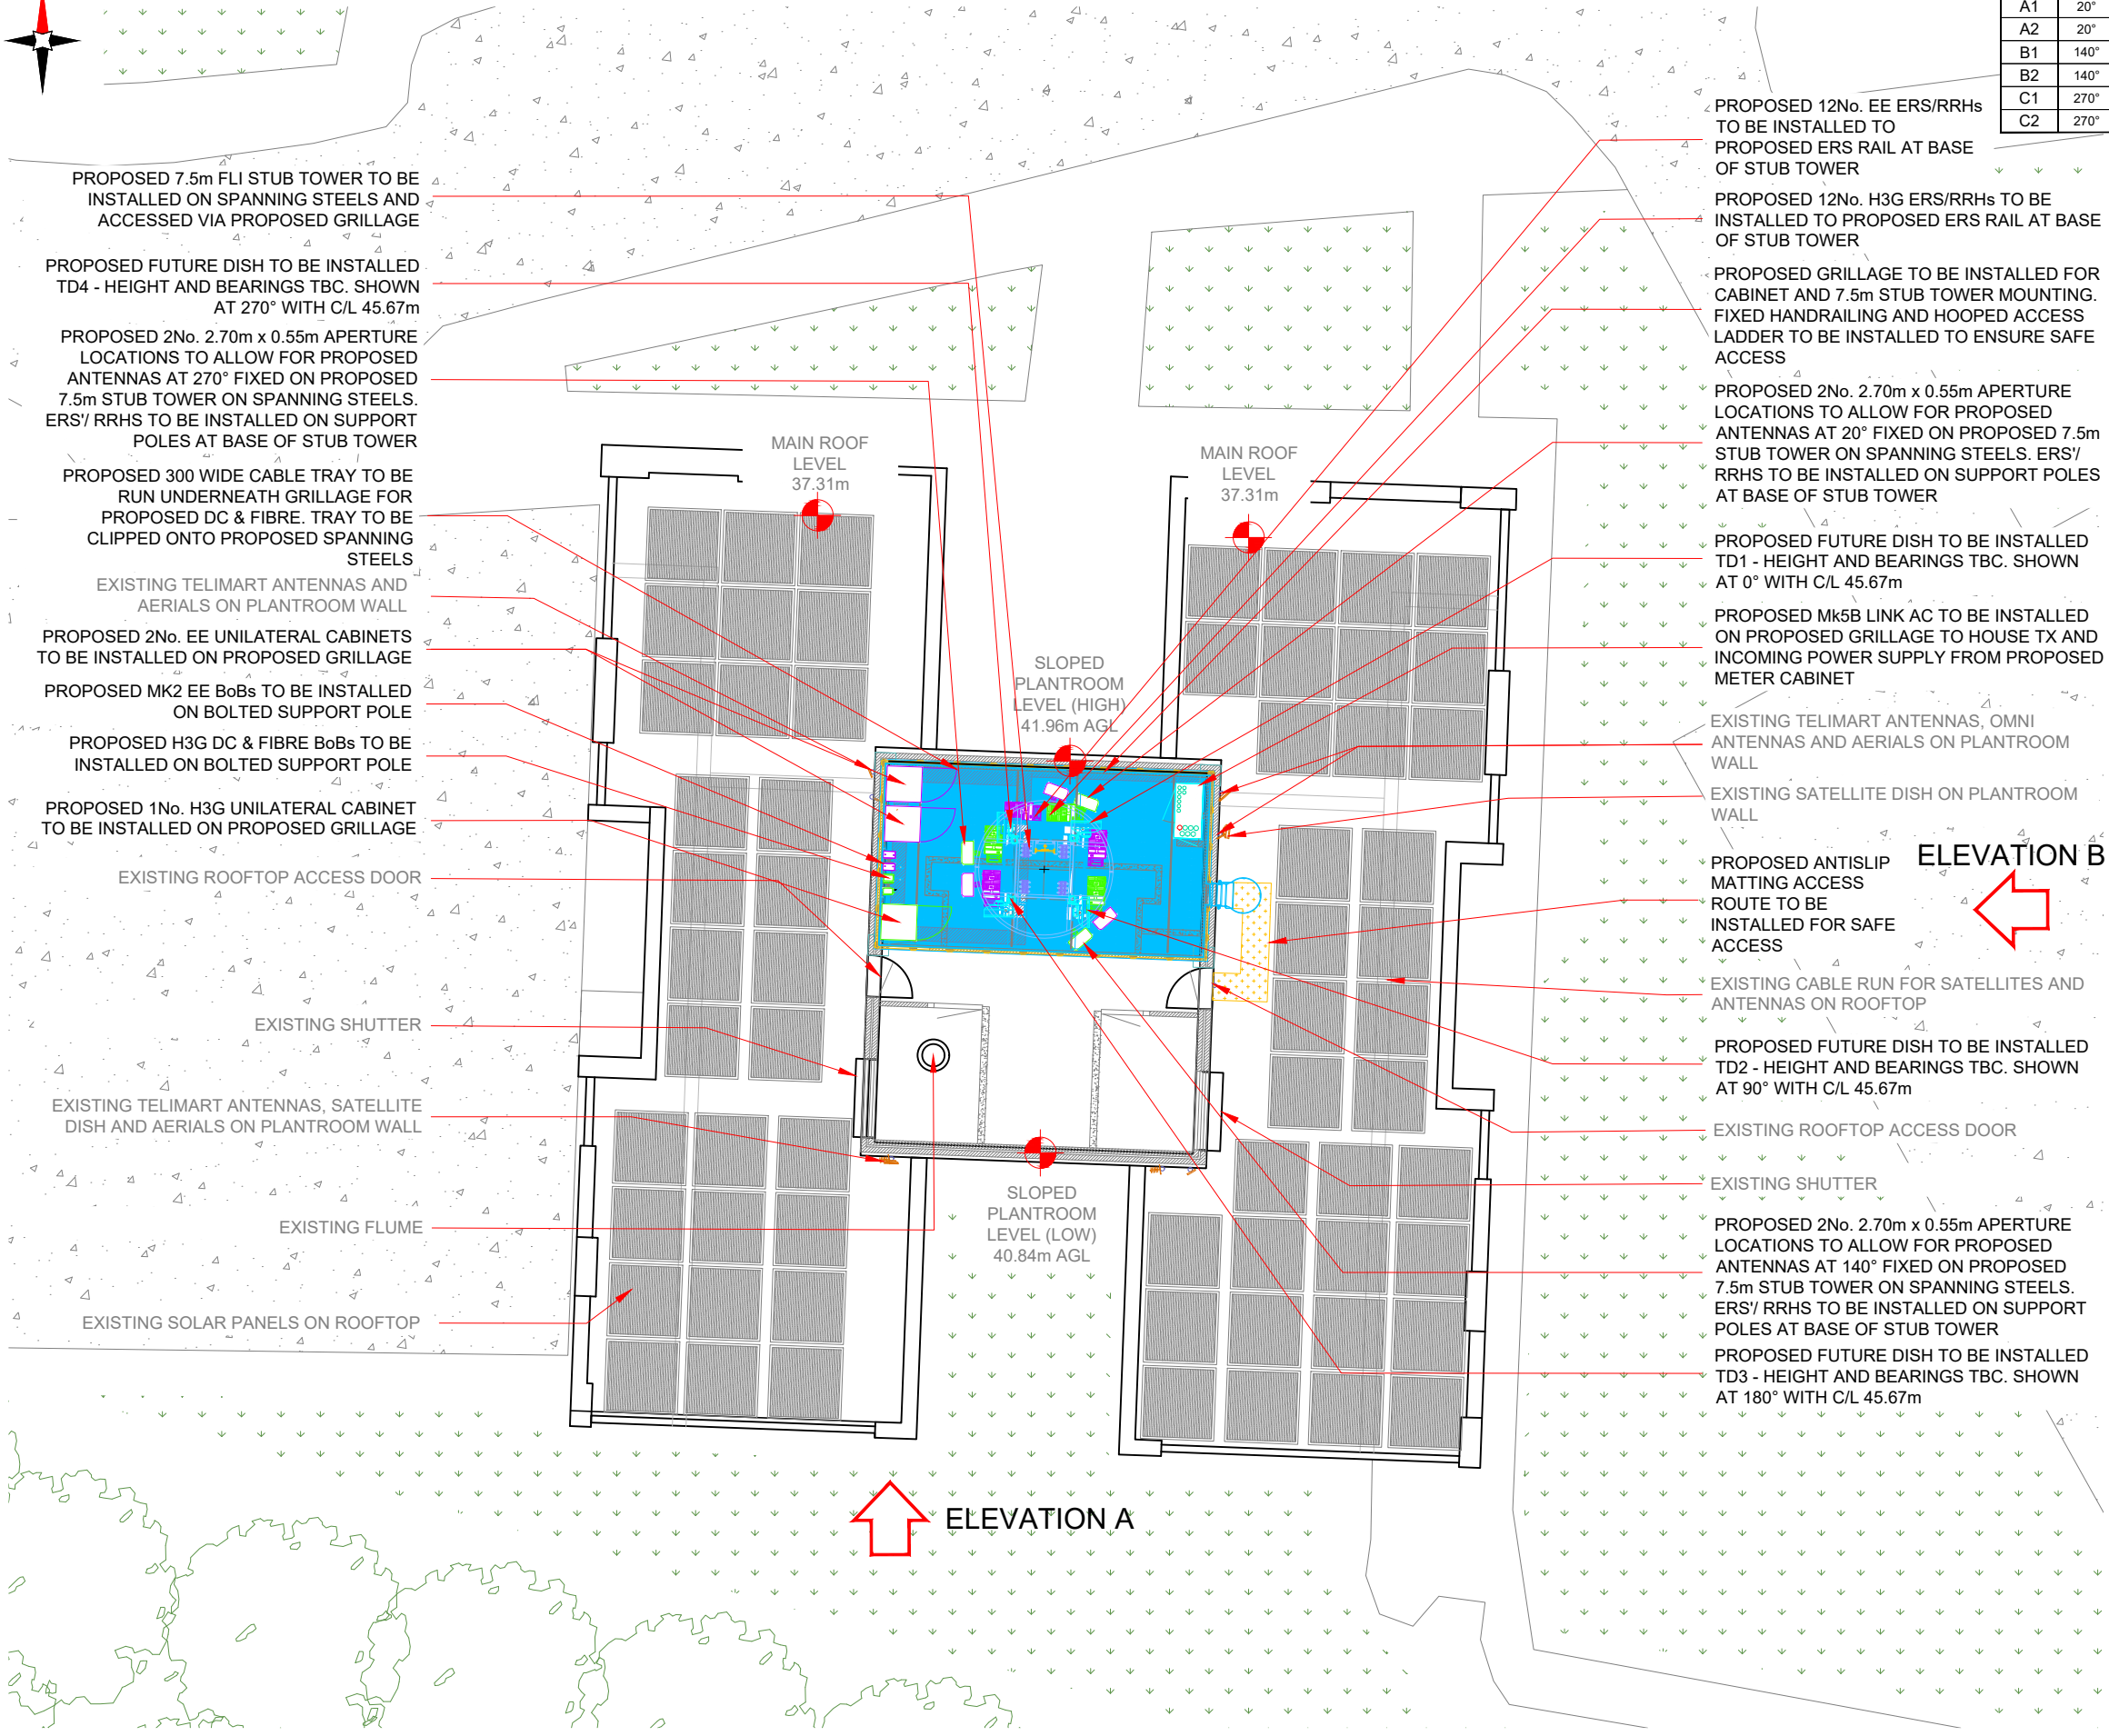

Antenna Aperture ID	Proposed 4G/5G Bearing	Operator: Shared/ EE/H3G
A1	20°	EE
A2	20°	H3G
B1	140°	EE
B2	140°	H3G
C1	270°	EE
C2	270°	H3G

NOTES:
1. ALL DIMENSIONS IN MM UNLESS OTHERWISE NOTED.

Master: M004	MBNL / EE / H3G: MBNL	Project: NTQR	Purpose of Issue: Planning	Issue: D
Date: 23/06/2023	Revision / Upgrade Description: Power amended to LL as opposed to DNO			
Drawn: J.Halloran				
Checked: S.Palmer				
Approved: M.Venner				
Master: M003	MBNL / EE / H3G: MBNL	Project: NTQR	Purpose of Issue: Planning	Issue: C
Date: 05/06/2023	Revision / Upgrade Description: Full site redesign - stub tower and cabinets on raised grillage above plantroom			
Drawn: J.Halloran				
Checked: S.Palmer				
Approved: M.Venner				
Master: M002	MBNL / EE / H3G: MBNL	Project: NTQR	Purpose of Issue: Planning	Issue: B
Date: 02/06/2020	Revision / Upgrade Description: Updated as per amend request - Future dishes shown on elevation and plan.			
Drawn: J.Halloran				
Checked: S.Palmer				
Approved: M.Venner				
Master: M001	MBNL / EE / H3G: MBNL	Project: NTQR	Purpose of Issue: Planning	Issue: A
Date: 13/05/2020	Revision / Upgrade Description: First Issue - H2A config new site NTQR			
Drawn: J.Halloran				
Checked: S.Palmer				
Approved: M.Venner				

Hutchison 3G UK Limited
Star House, 20 Grenfell Road
Maidenhead, SL6 1EH
Tel: 01628 765 000
Fax: 01628 765 001

Hatfield Business Park
Hatfield
Hertfordshire
AL10 9BW
Tel: 01707 315000
Fax: 01707 319001


MBNL Mobile Broadband Network Limited
Sixth Floor, Thames Tower, Station Road, Reading, RG1 1LX

UNIT E3 PITTS CLEAVE INDUSTRIAL ESTATE, TAVISTOCK, DEVON, PL19 0PW
sales@beaconcomms.co.uk

Hatfield Business Park
Tel: +44 (0)1822 610610

Site Name:			CARL EKMAN HOUSE		
Site ID:			1622845		
Address:			CARL EKMAN HOUSE, SHEPHERD STREET, NORTHFLEET, GRAVESEND, KENT, DA11 9PR		
Title: 215 MAX CONFIGURATION SITE PLAN					
Project: MBNL NTQR					
Purpose of Issue: PLANNING					
EE Cell ID: 91239		MBNL Cell ID: GVM070		3UK Cell ID: DA0054	
Master Drawing No: 1622845_GVM070_91239_DA0054_M004					Issue: D

PROPOSED MAX CONFIGURATION SITE PLAN

 

100mm

150mm

10mm

