


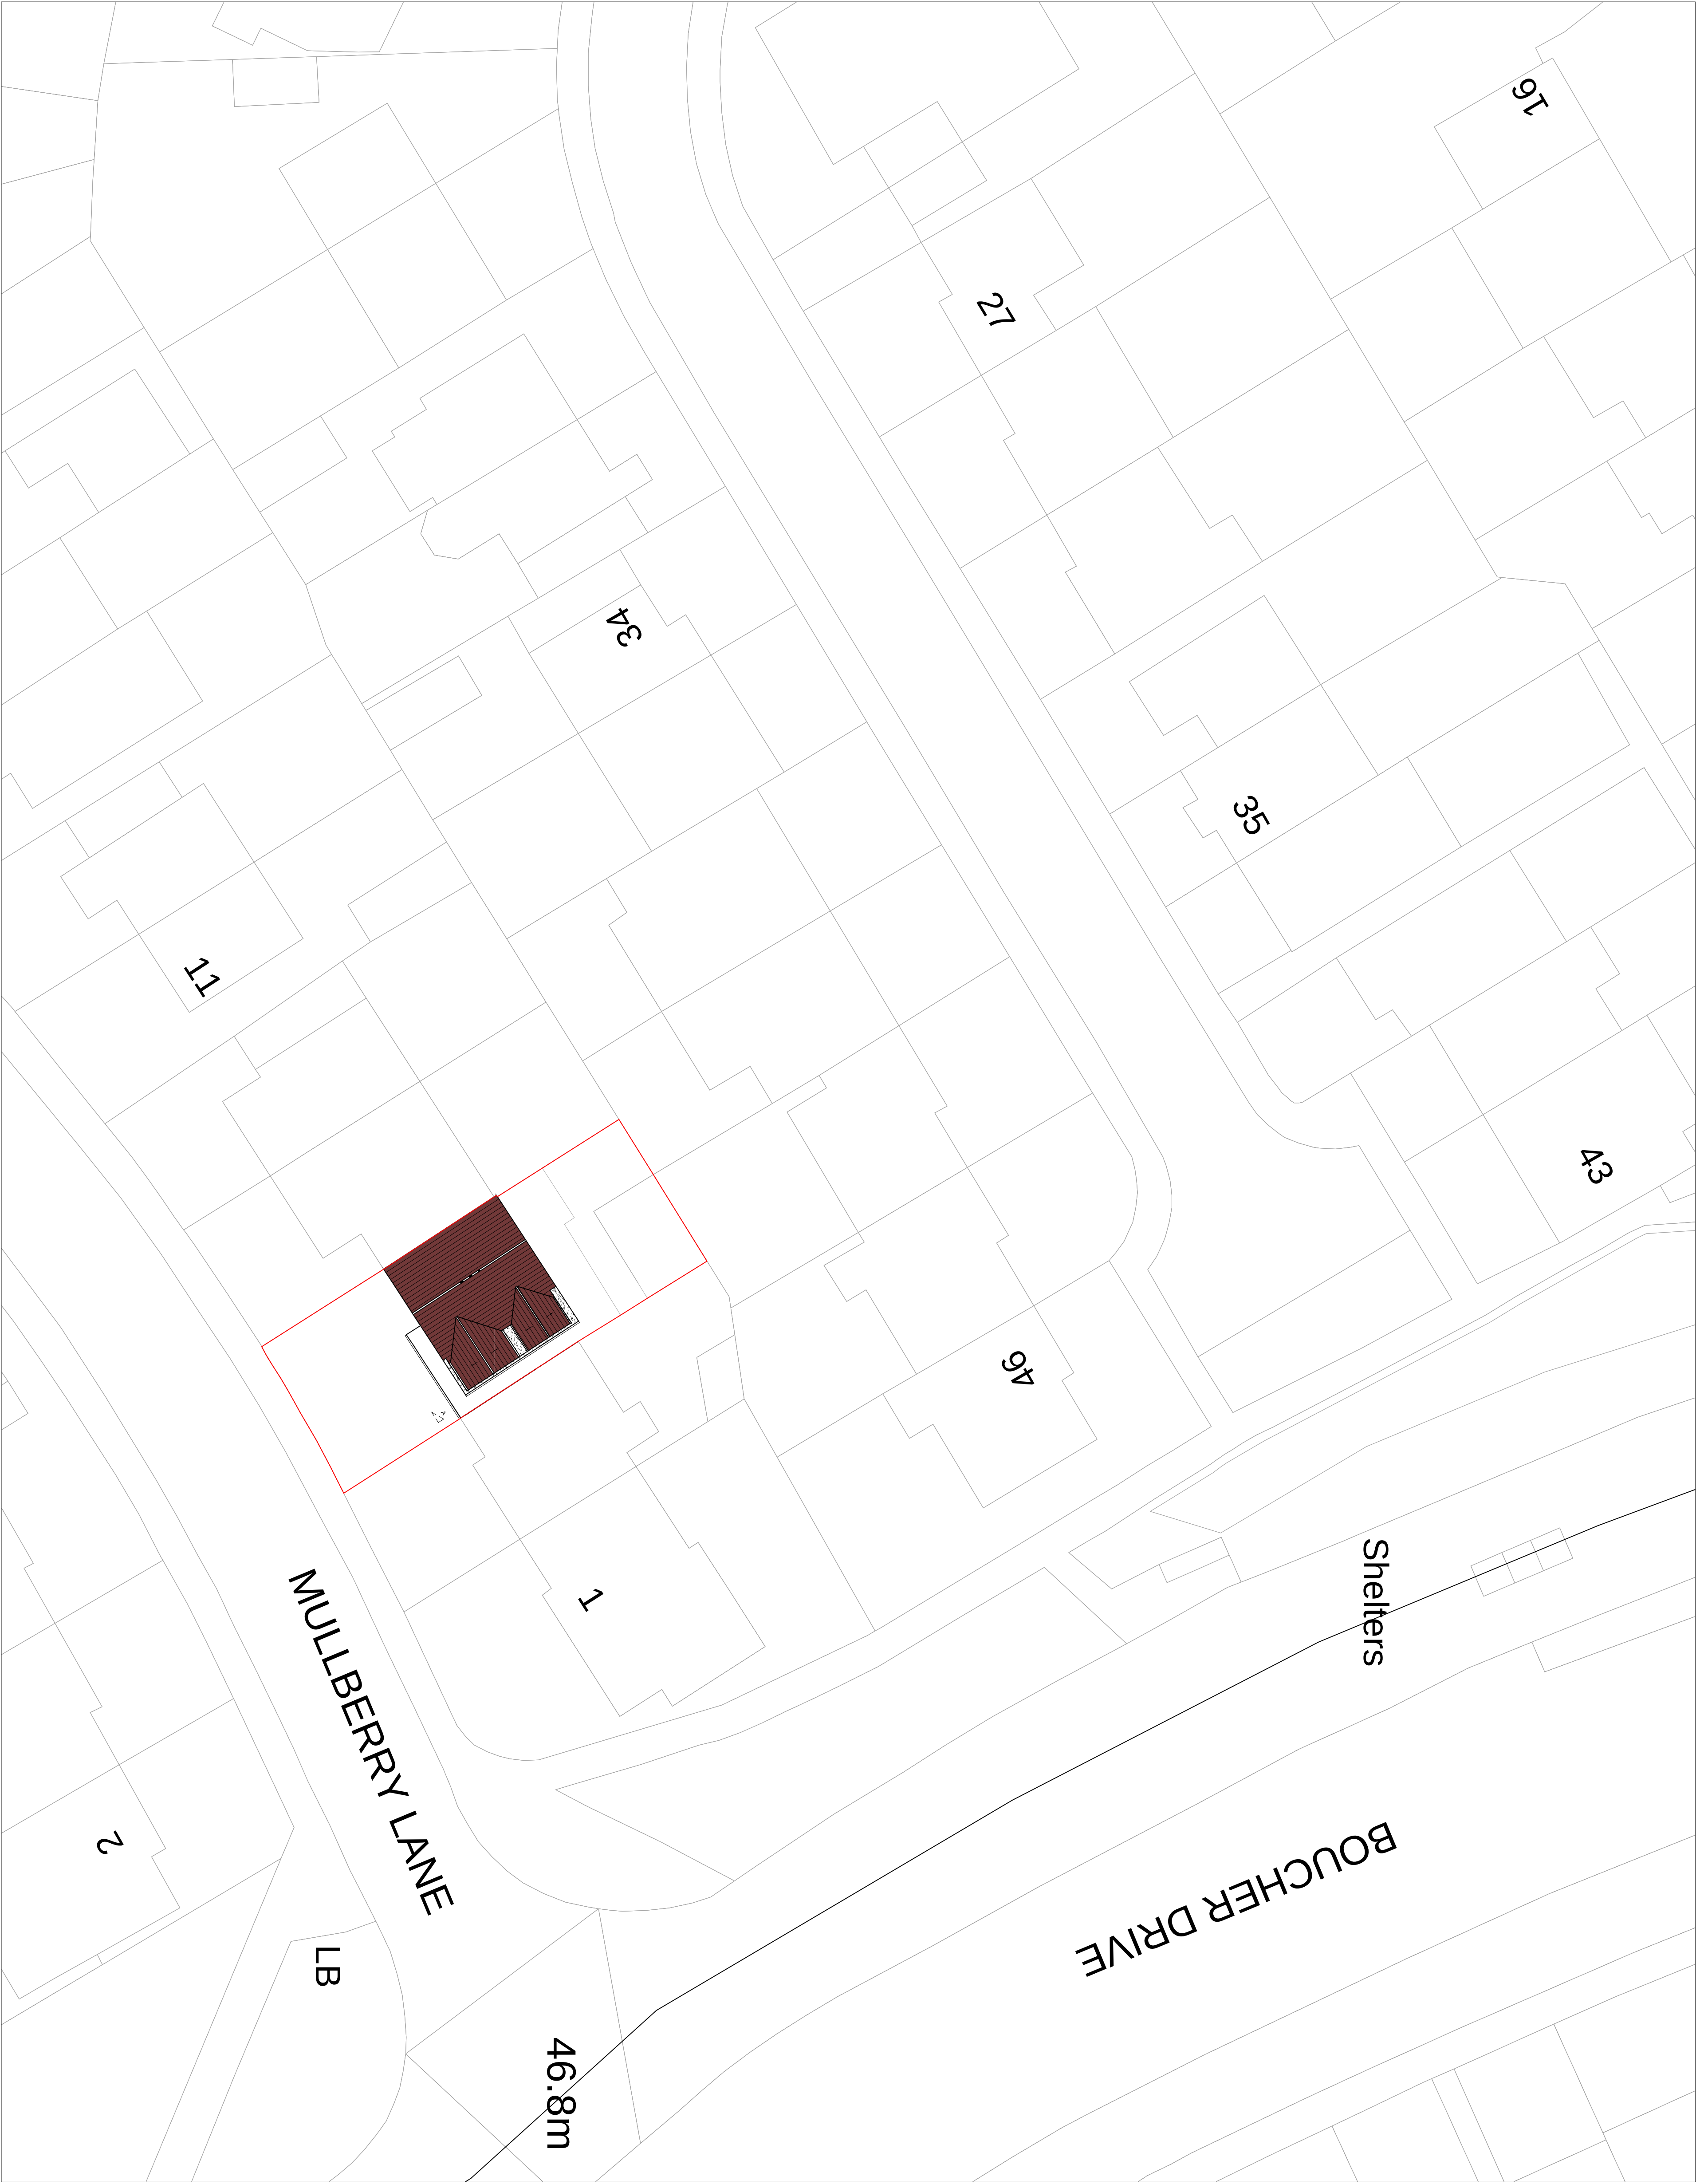


Proposed Block Site Plan
Scale 1:200



Information

P1	ISSUED TO PLANNING	01.12.22			
Rev		Date			

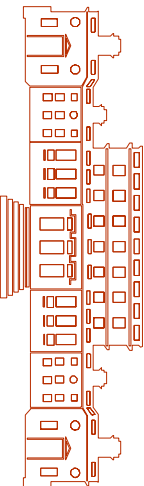

Structural & Architectural Solutions
9A THE PINNACLE - 160 HIGH ROAD - CHADWELL HEATH RM6 6PN
07940121222

Job Title
5 Mulberry Road Northfleet
Kent DA11 8NY

Drawing Title
Proposed block plan

Scale	1:200 @ A1	Date	JUN '23	Draw No.	S02	Rev	P1
Job No.	51-1000-989						