




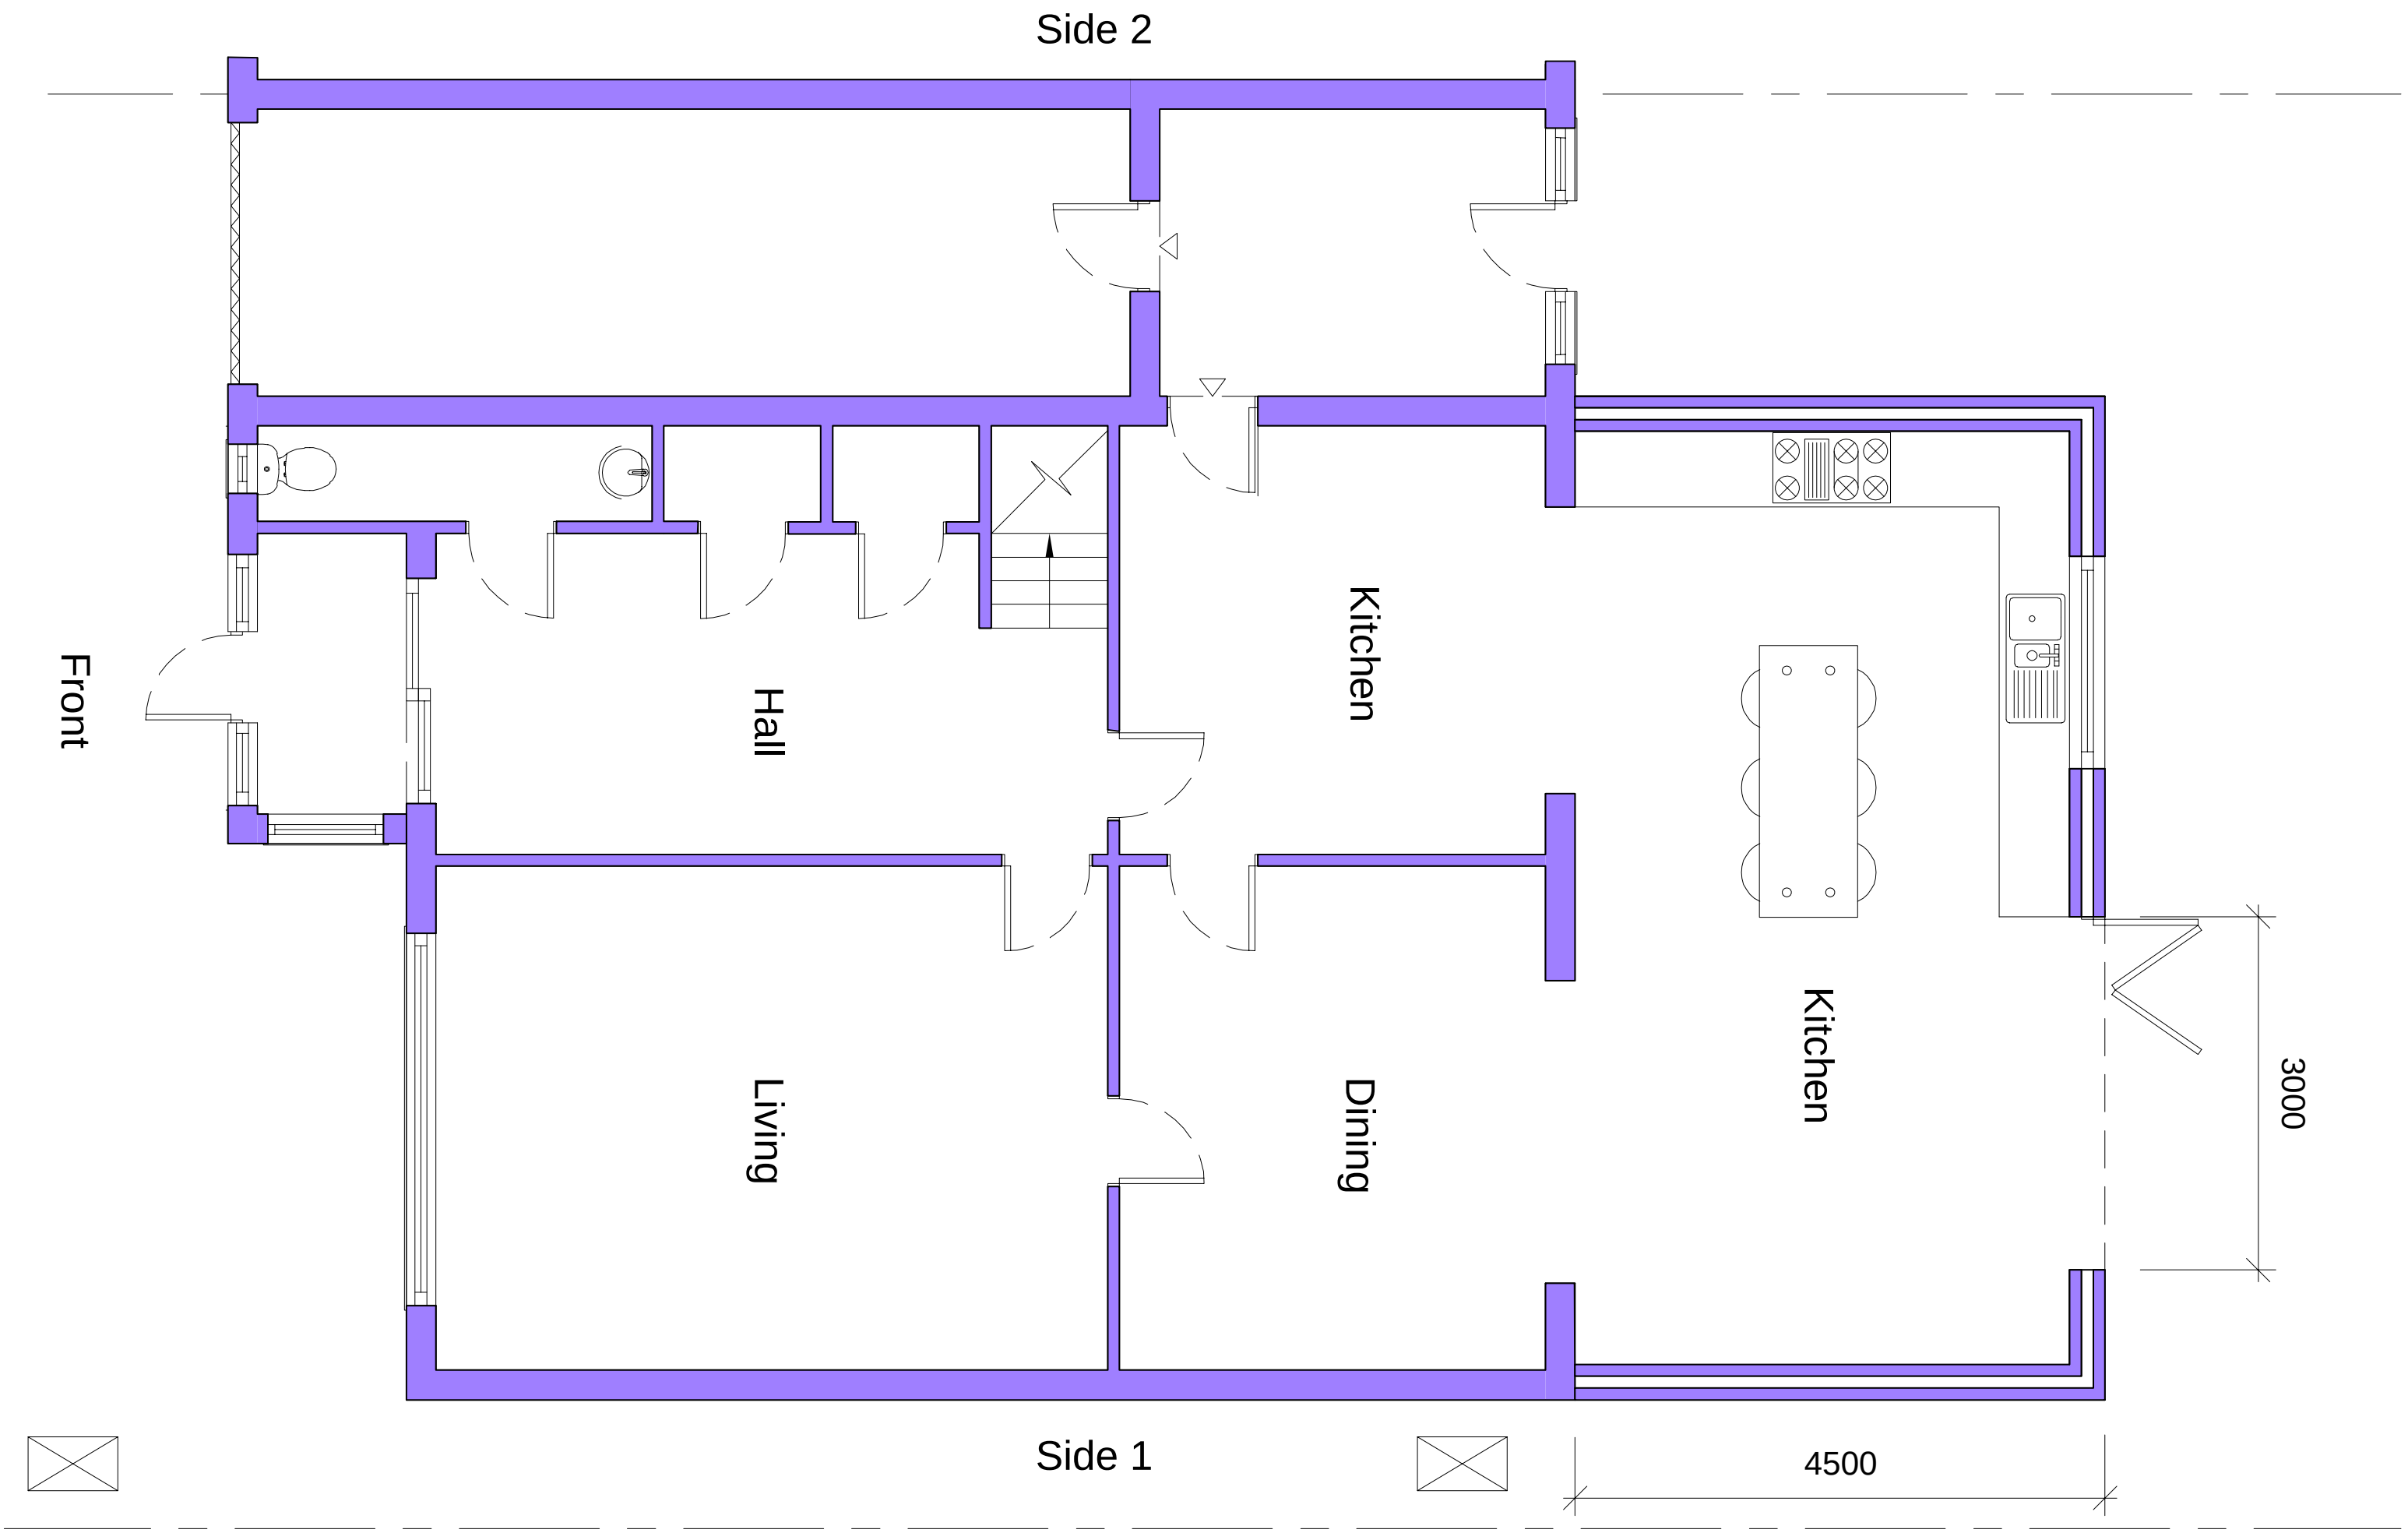

Proposed Ground Floor Plan

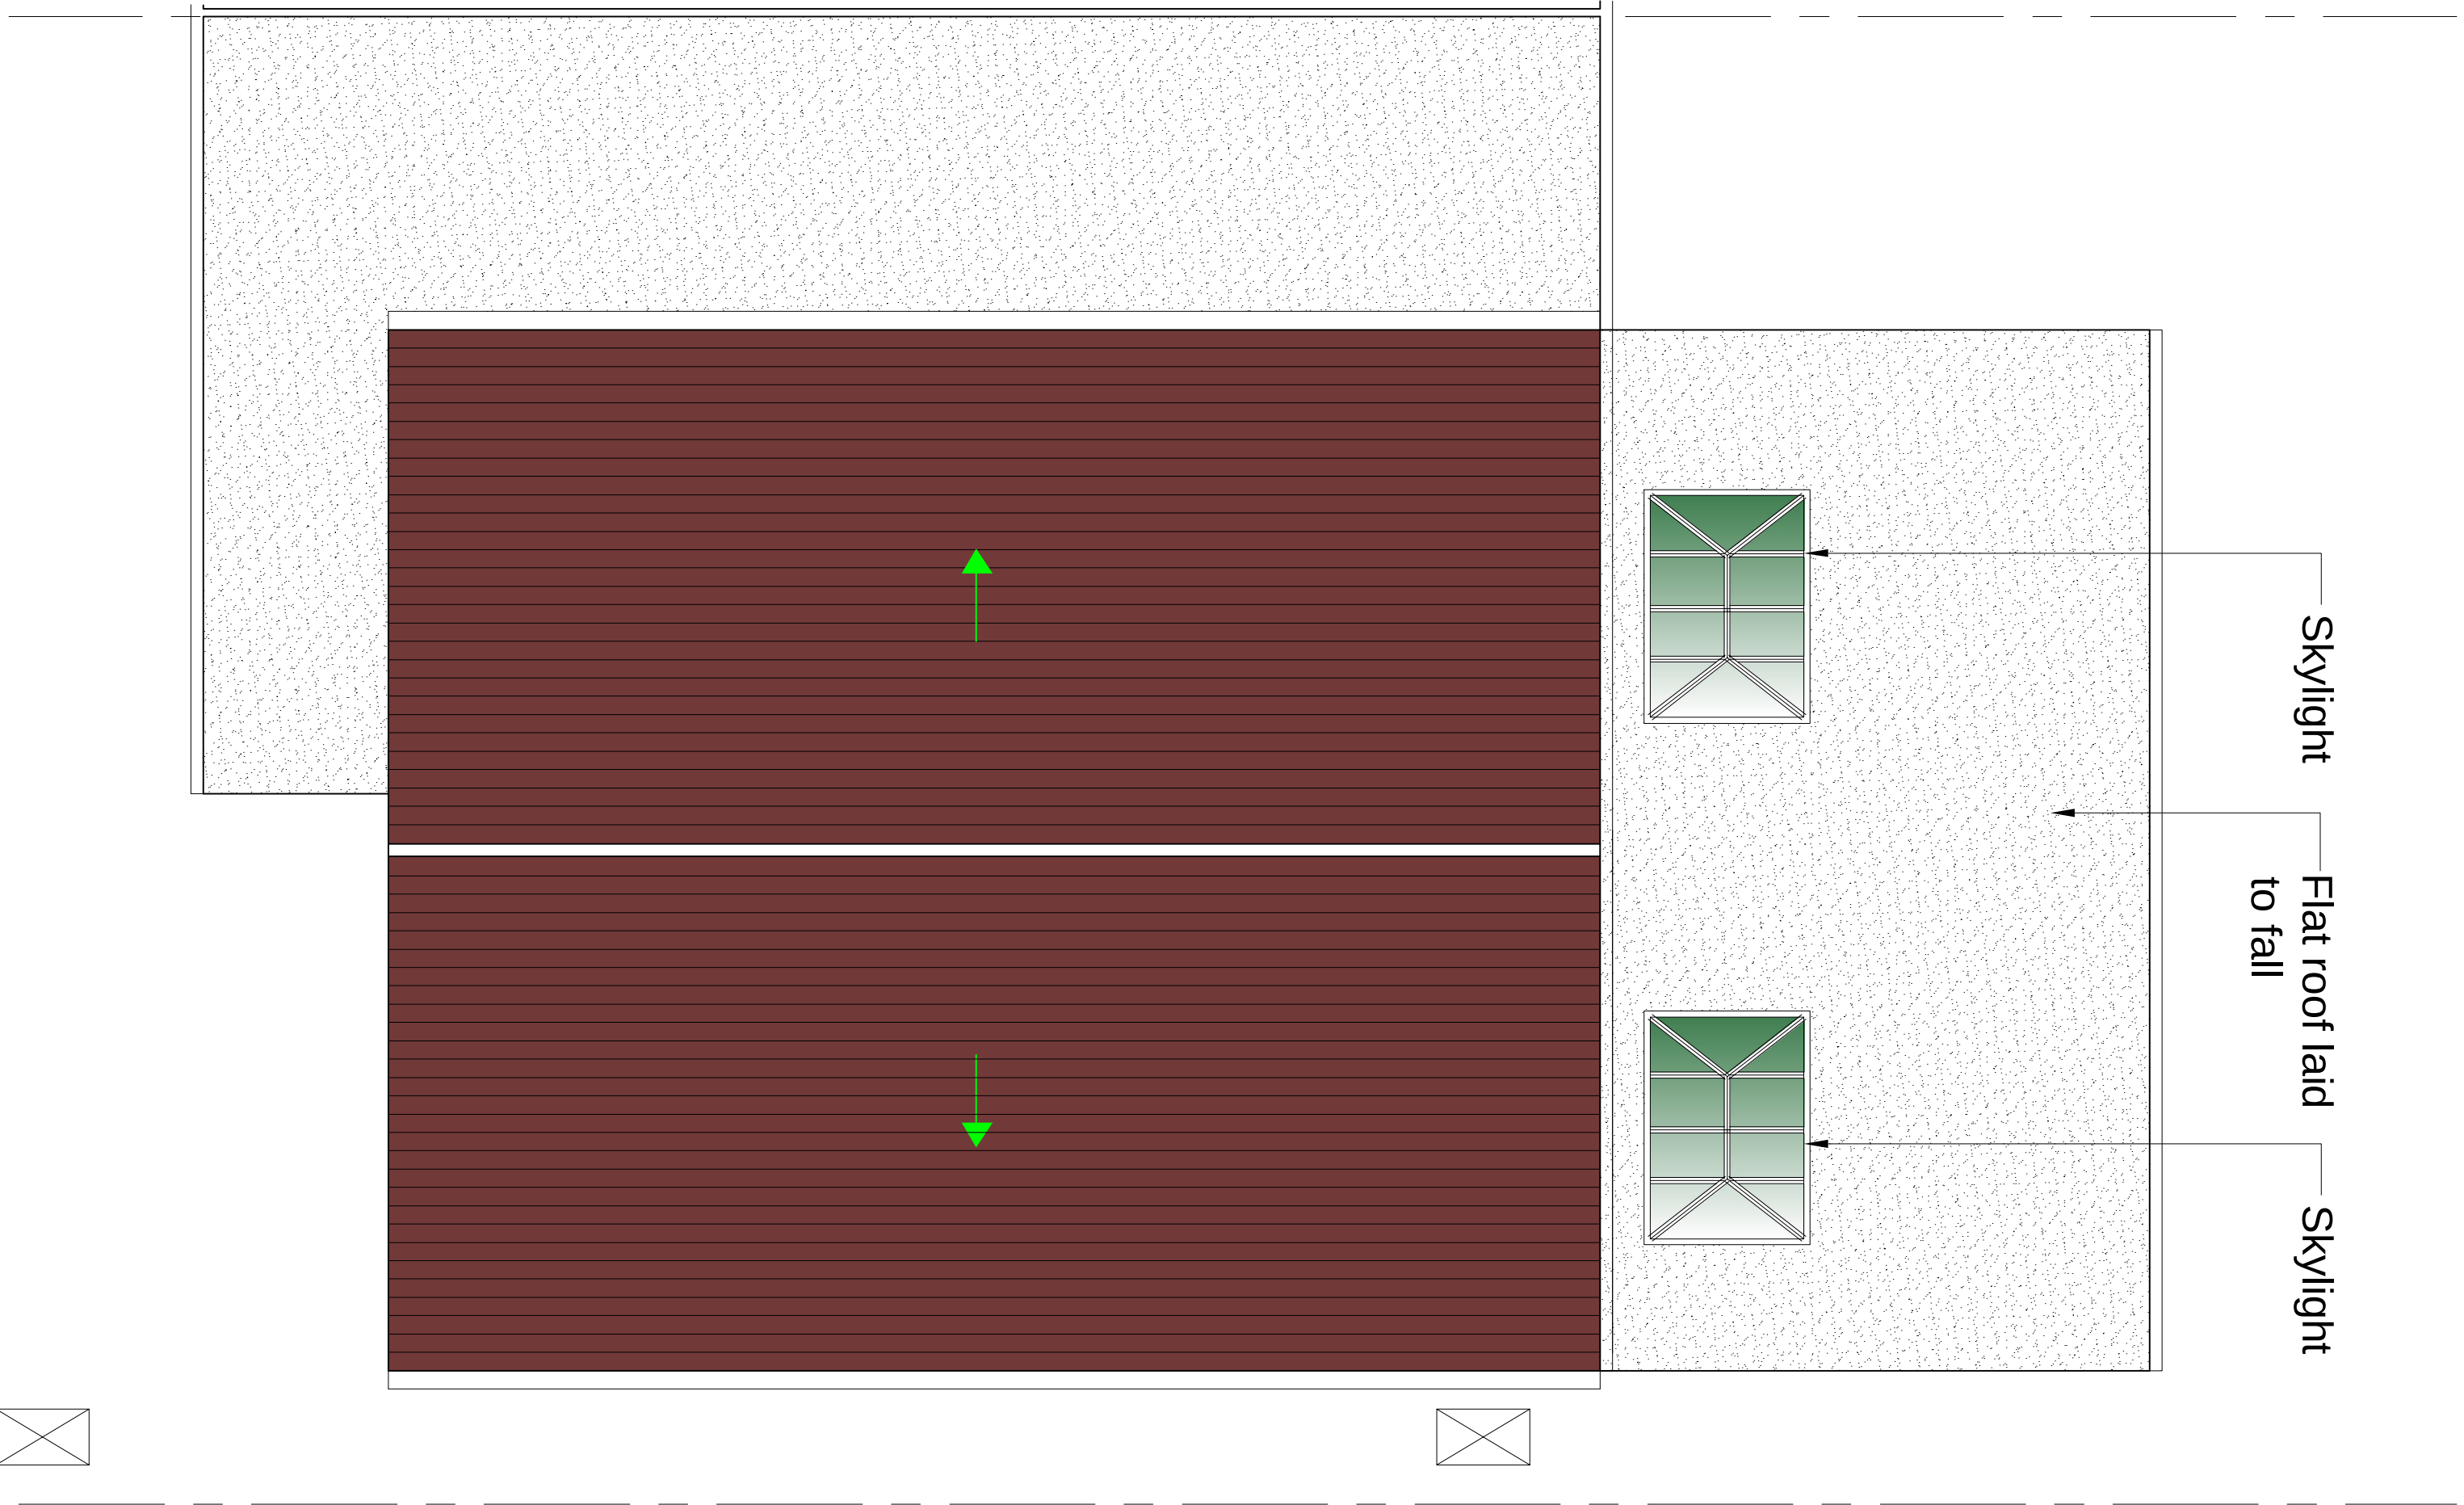

Proposed Roof Plan

 

PI	ISSUED TO PLANNING	XX.O4.23	WC
Rev		Date	By



Job Title
8 Farmcroft Gravesend
Kent DA11 7LT

Drawing Title
Proposed Plans

Scale	Date	Rev
1:50 @ A1	FEB `25	
Job No.	Proj No.	Rev
51-1000-989	S05	P1