


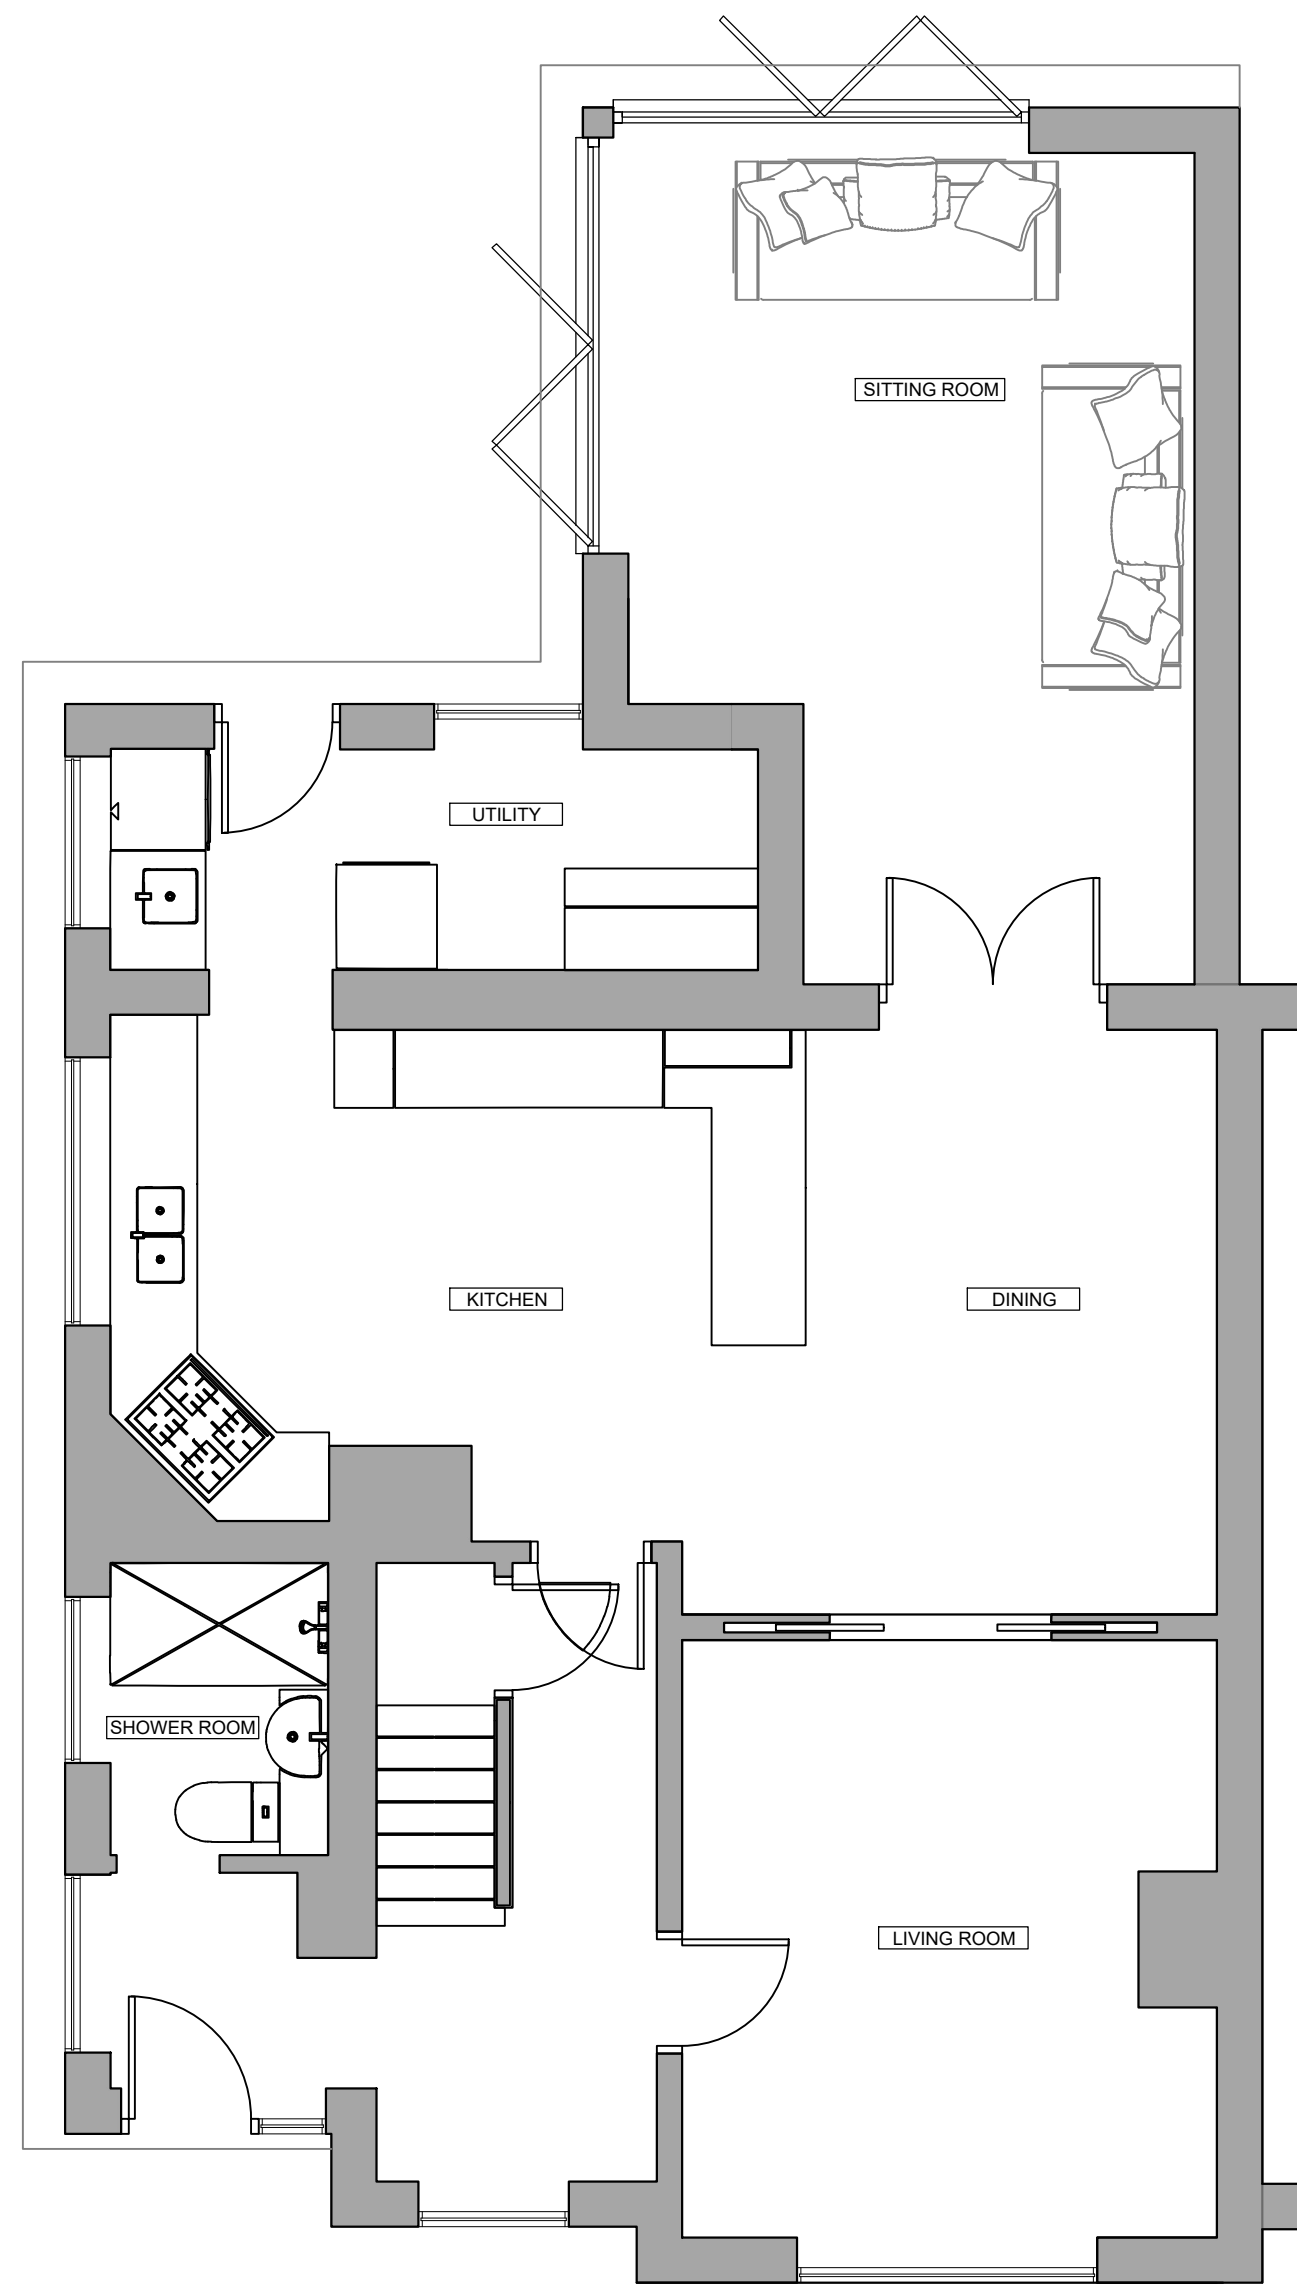


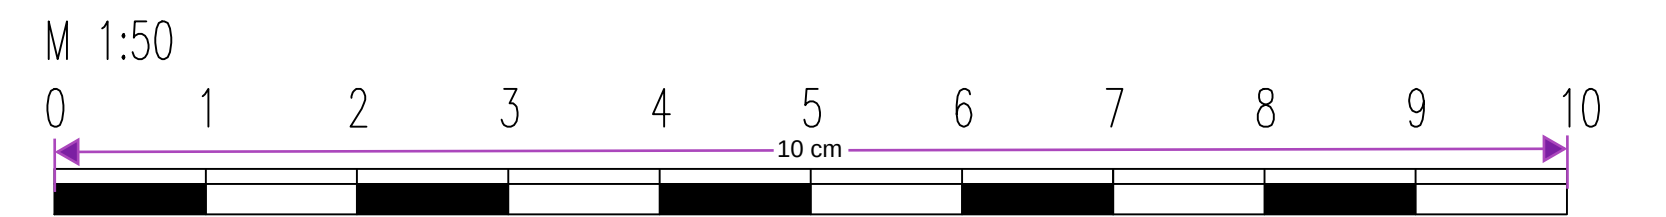

 **PROPOSED GROUND FLOOR PLAN**
Scale 1:50

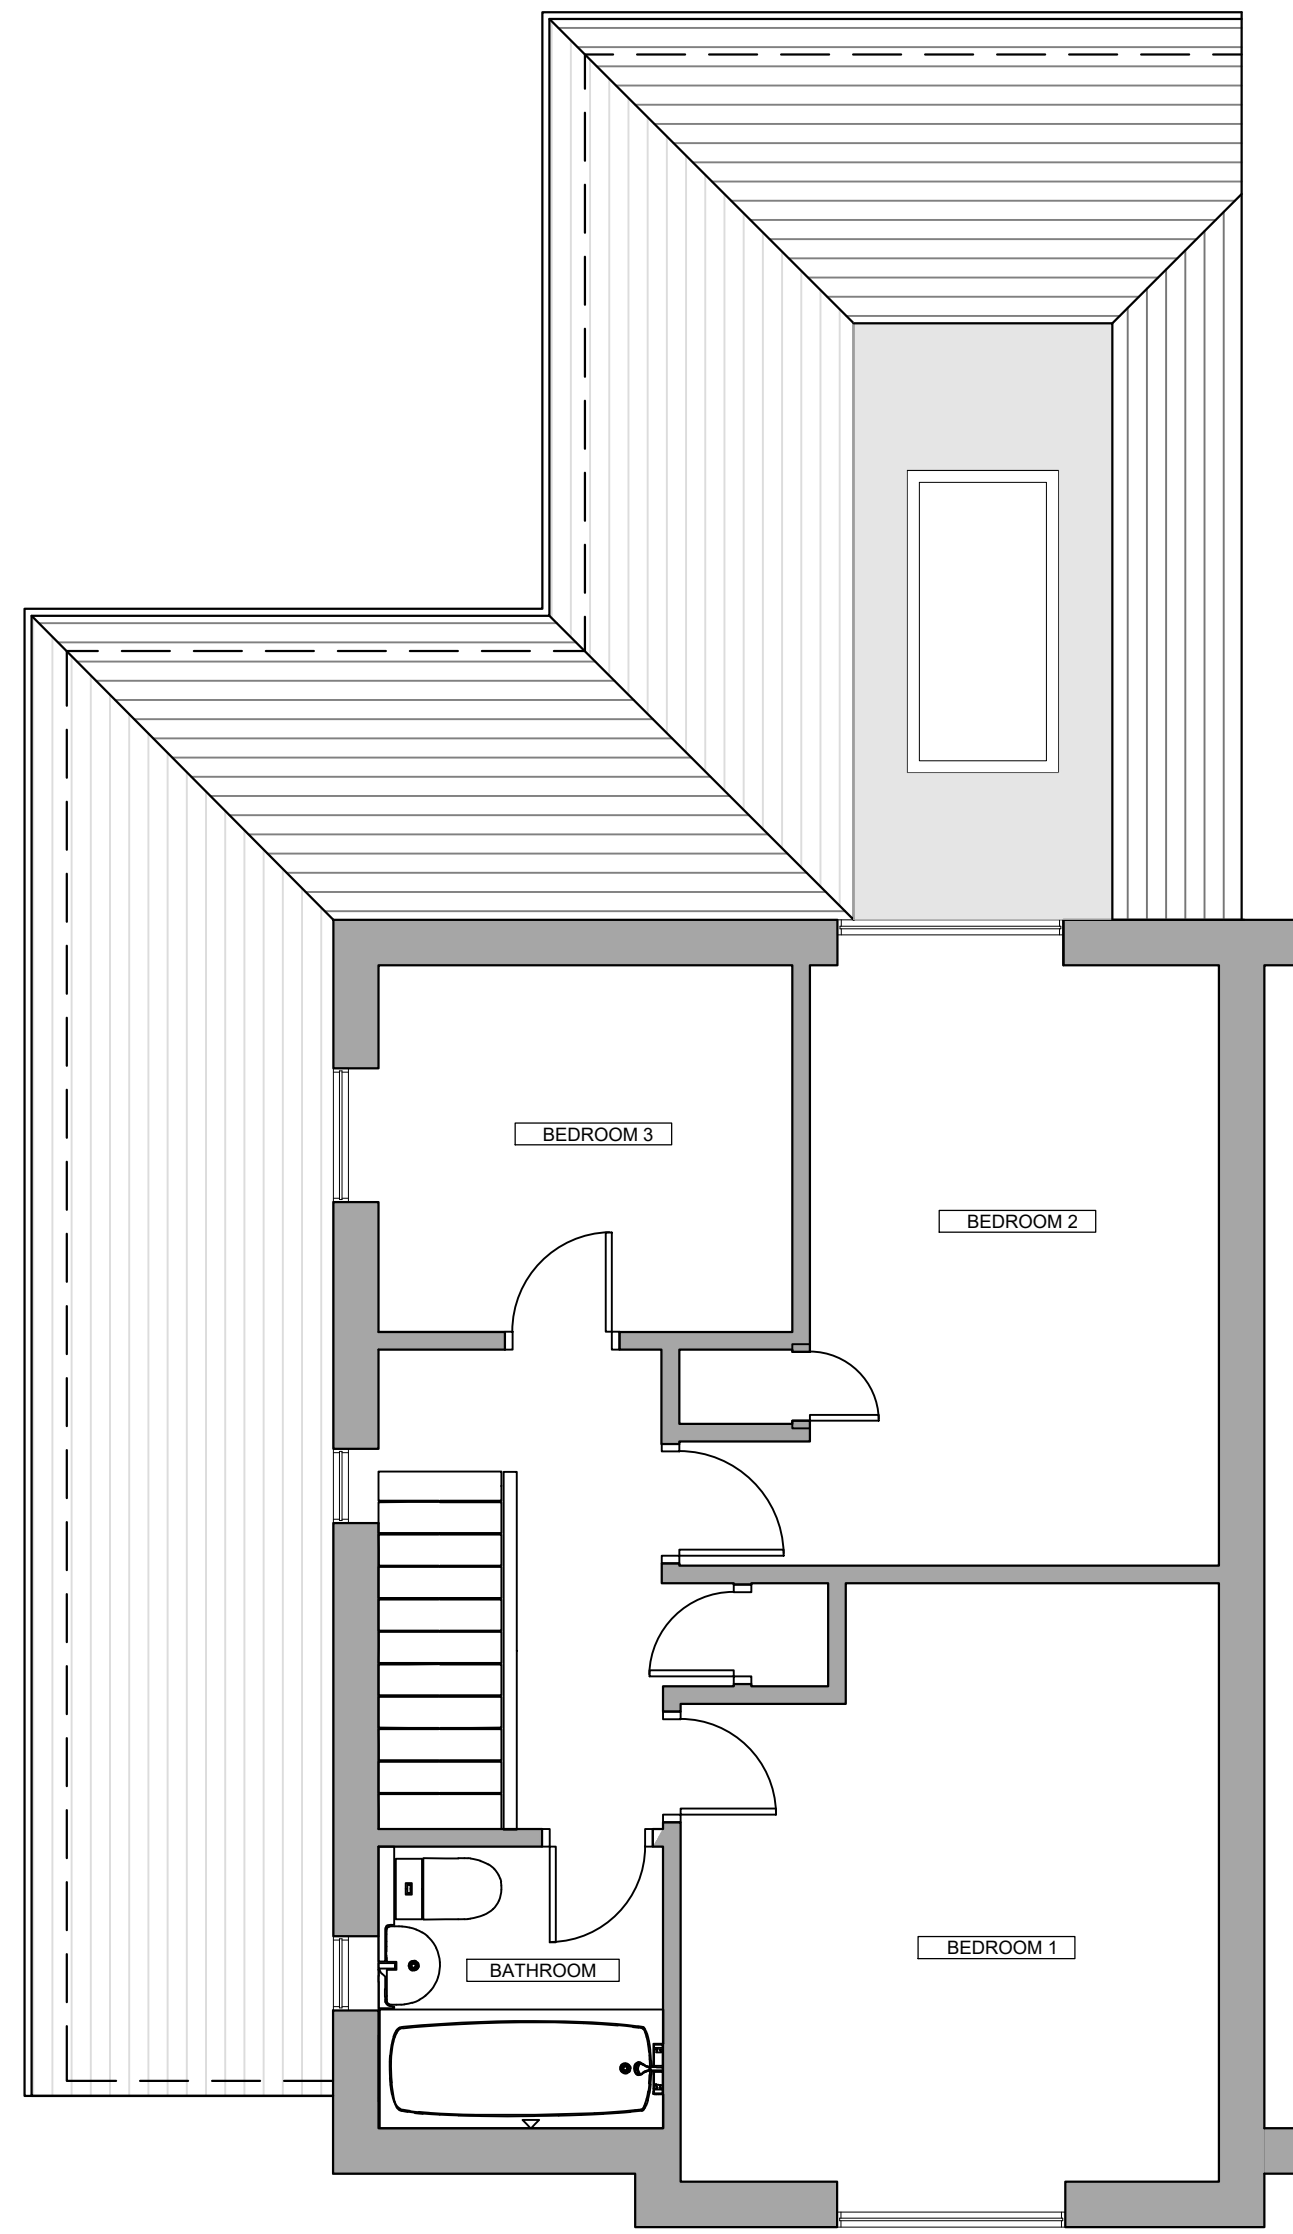

 **PROPOSED FIRST FLOOR PLAN**
Scale 1:50

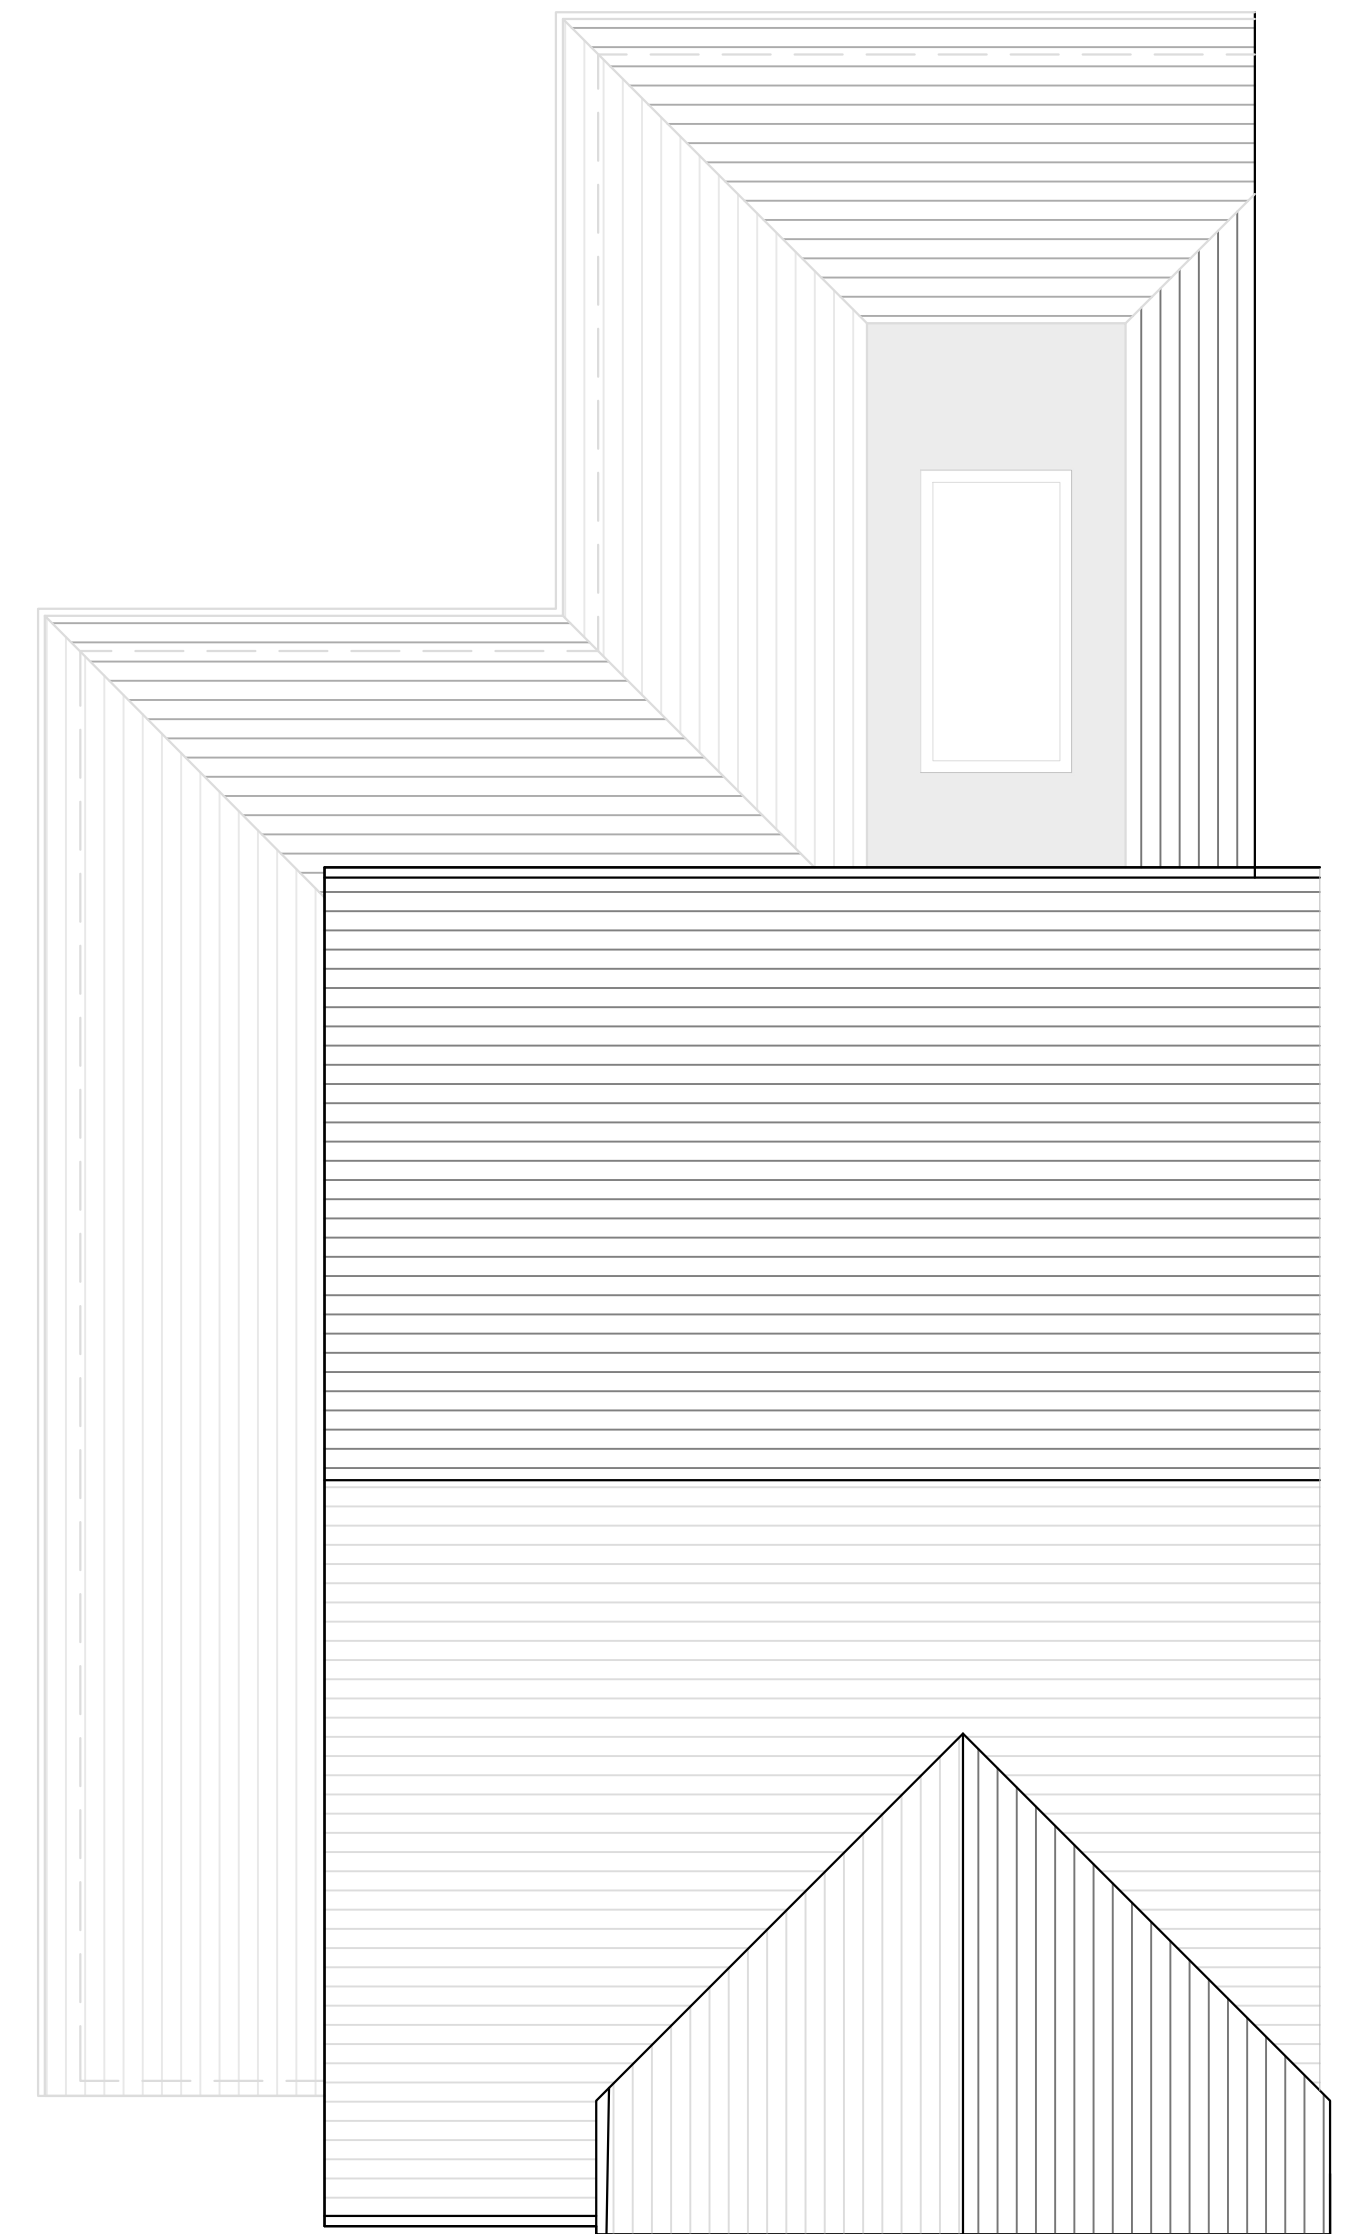

 **PROPOSED ROOF FLOOR PLAN**
Scale 1:50

IMPORTANT:
This drawing is the copyright
and shall not be copied or reproduced without permission.

NOTES:

Unless stated otherwise, all dimensions are in millimetres.

Where applicable all dimensions shall be checked by the contractor onsite, prior to commencement of any works.

This drawing shall be read in conjunction with all other drawings and the services specification document(s).

All materials and workmanship shall conform with the relevant British & European Standards, Specifications and Codes of Practice

rev	date	description	chkd
reference files			

status	PLANNING
client	
project	45 Scrutton Fields, Sole Street, Cobham, Gravesend DA12 3AS



drawing title			
PROPOSED PLANS			
drawn	engineer	approved	date
-	-	-	19.22.23
scale			
1:50 @ A1			
drawing number		revision	
PHA-PL-003		-	