


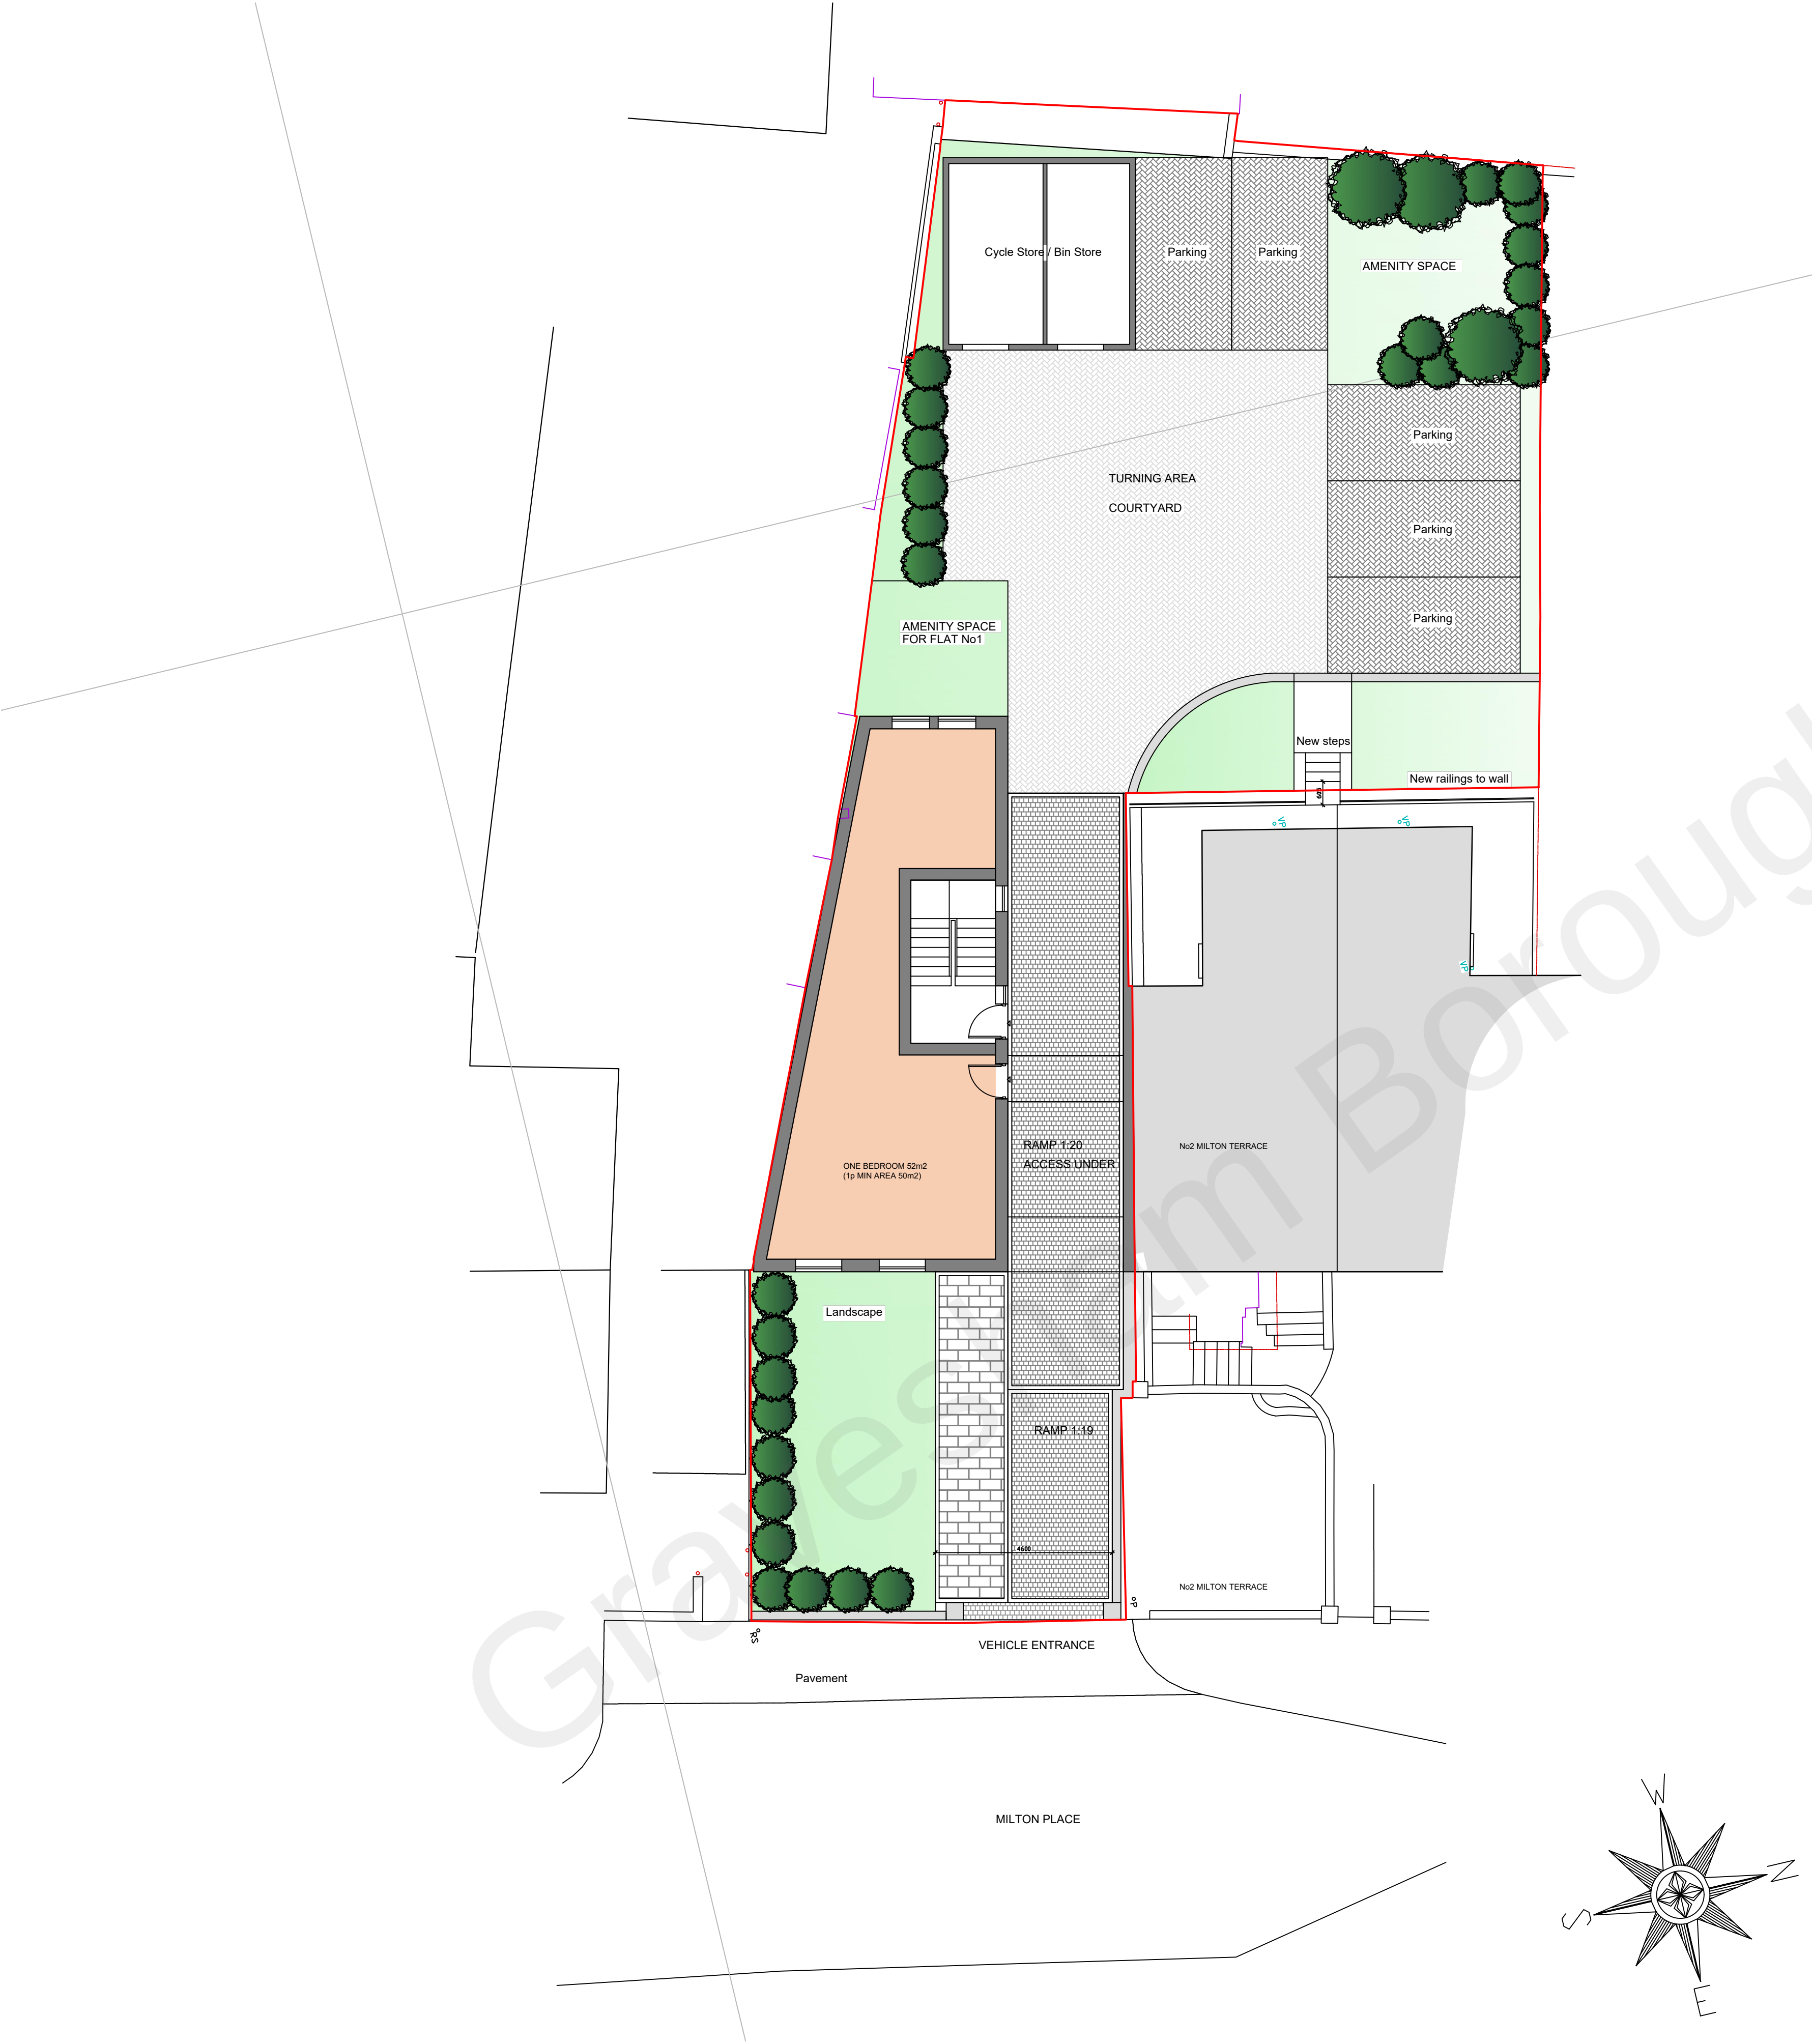

Notes:



Report all discrepancies, errors and omissions.

Verify all dimensions on site before commencing any work on site or preparing shop drawings.

All materials, components and workmanship are to comply with the relevant British Standards, Codes of Practice, and appropriate manufacturers recommendations that from time to time shall apply.

For all specialist work, see relevant drawings.

This drawing and design are copyright of the mark carter design.

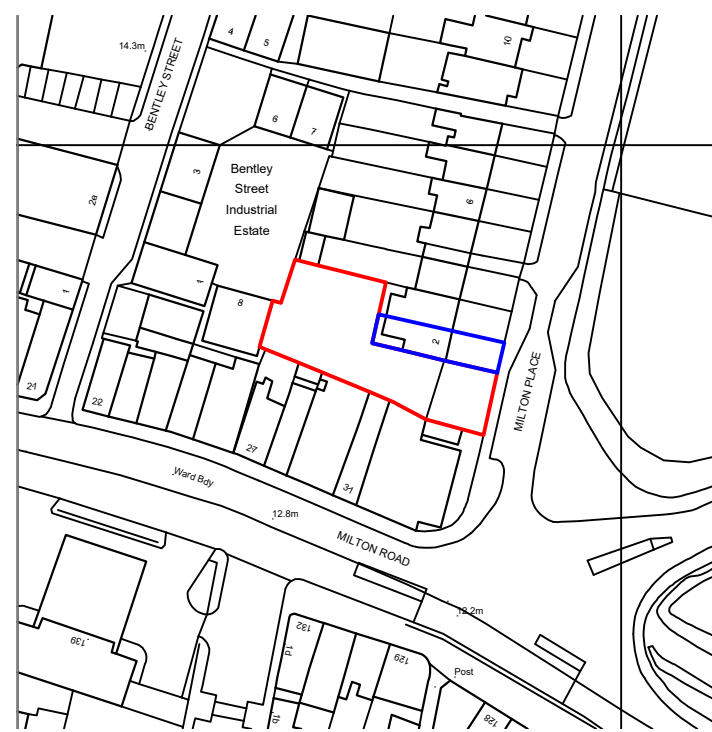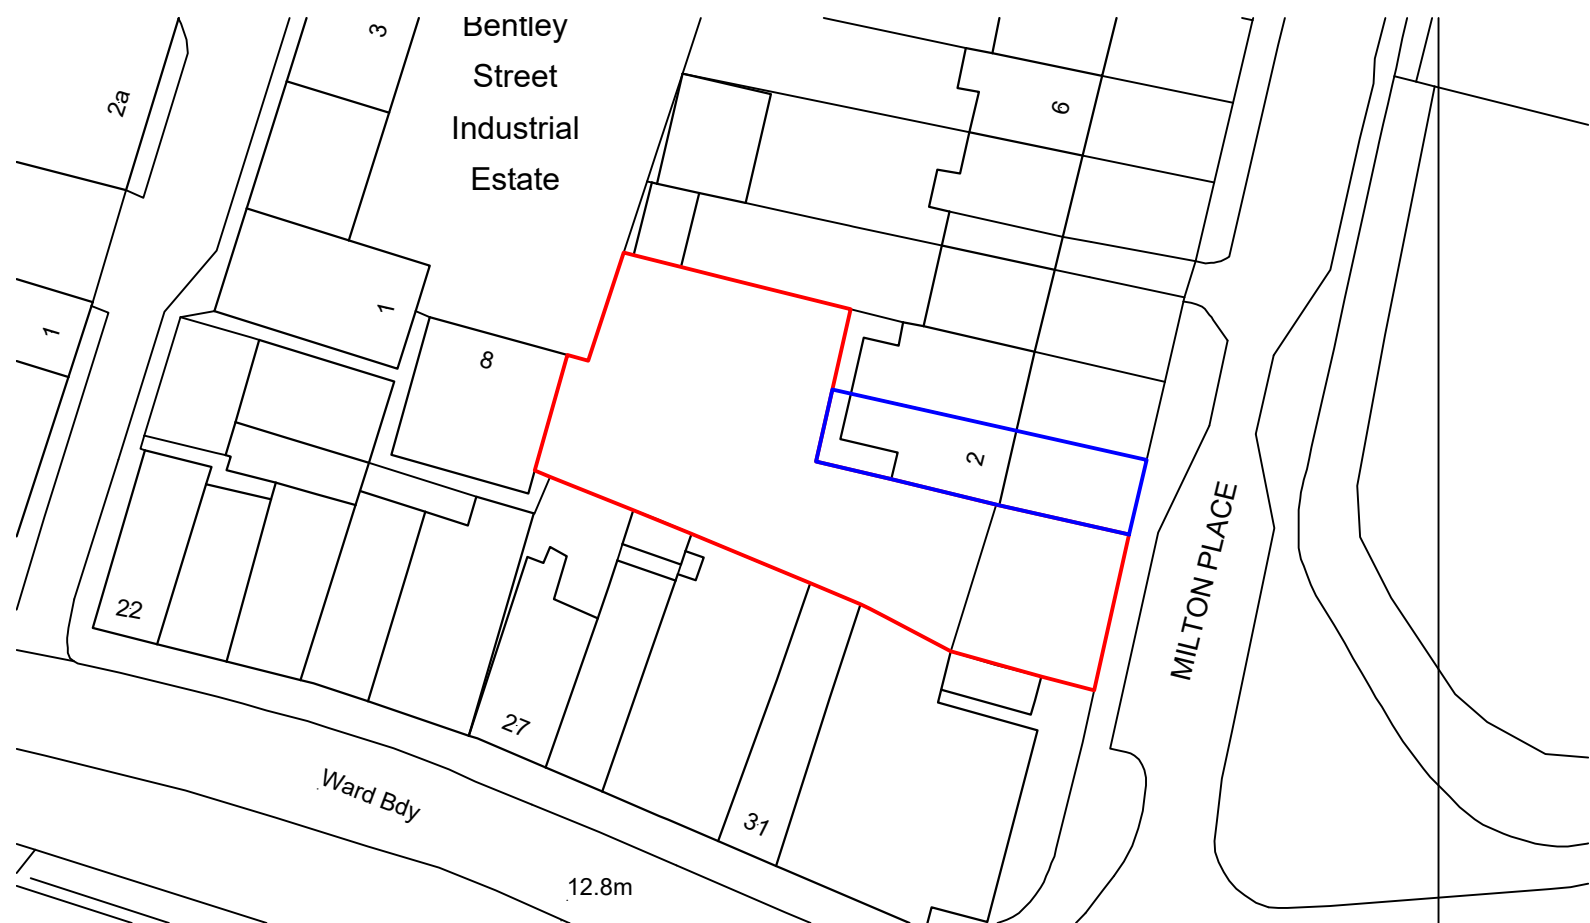

Revision	Date	Description
Status PLANNING		
Mark Carter ASSOCIATES Architectural Design		
design studio priestfield stadium gillingham kent ME7 4DD tel 01634 304700 fax 01634 850986 e mail: markcarter.design@virgin.net		
Client DAVID MEWES BUILDING SERVICES		
Drawing Title SITE PLAN		
Project Title NEW APARTMENT DEVELOPMENT MILTON PLACE GRAVESEND		
Scale 1:100	Date OCT 21	Drawn MC
Drawing No 3320 - 001	Rev C	