



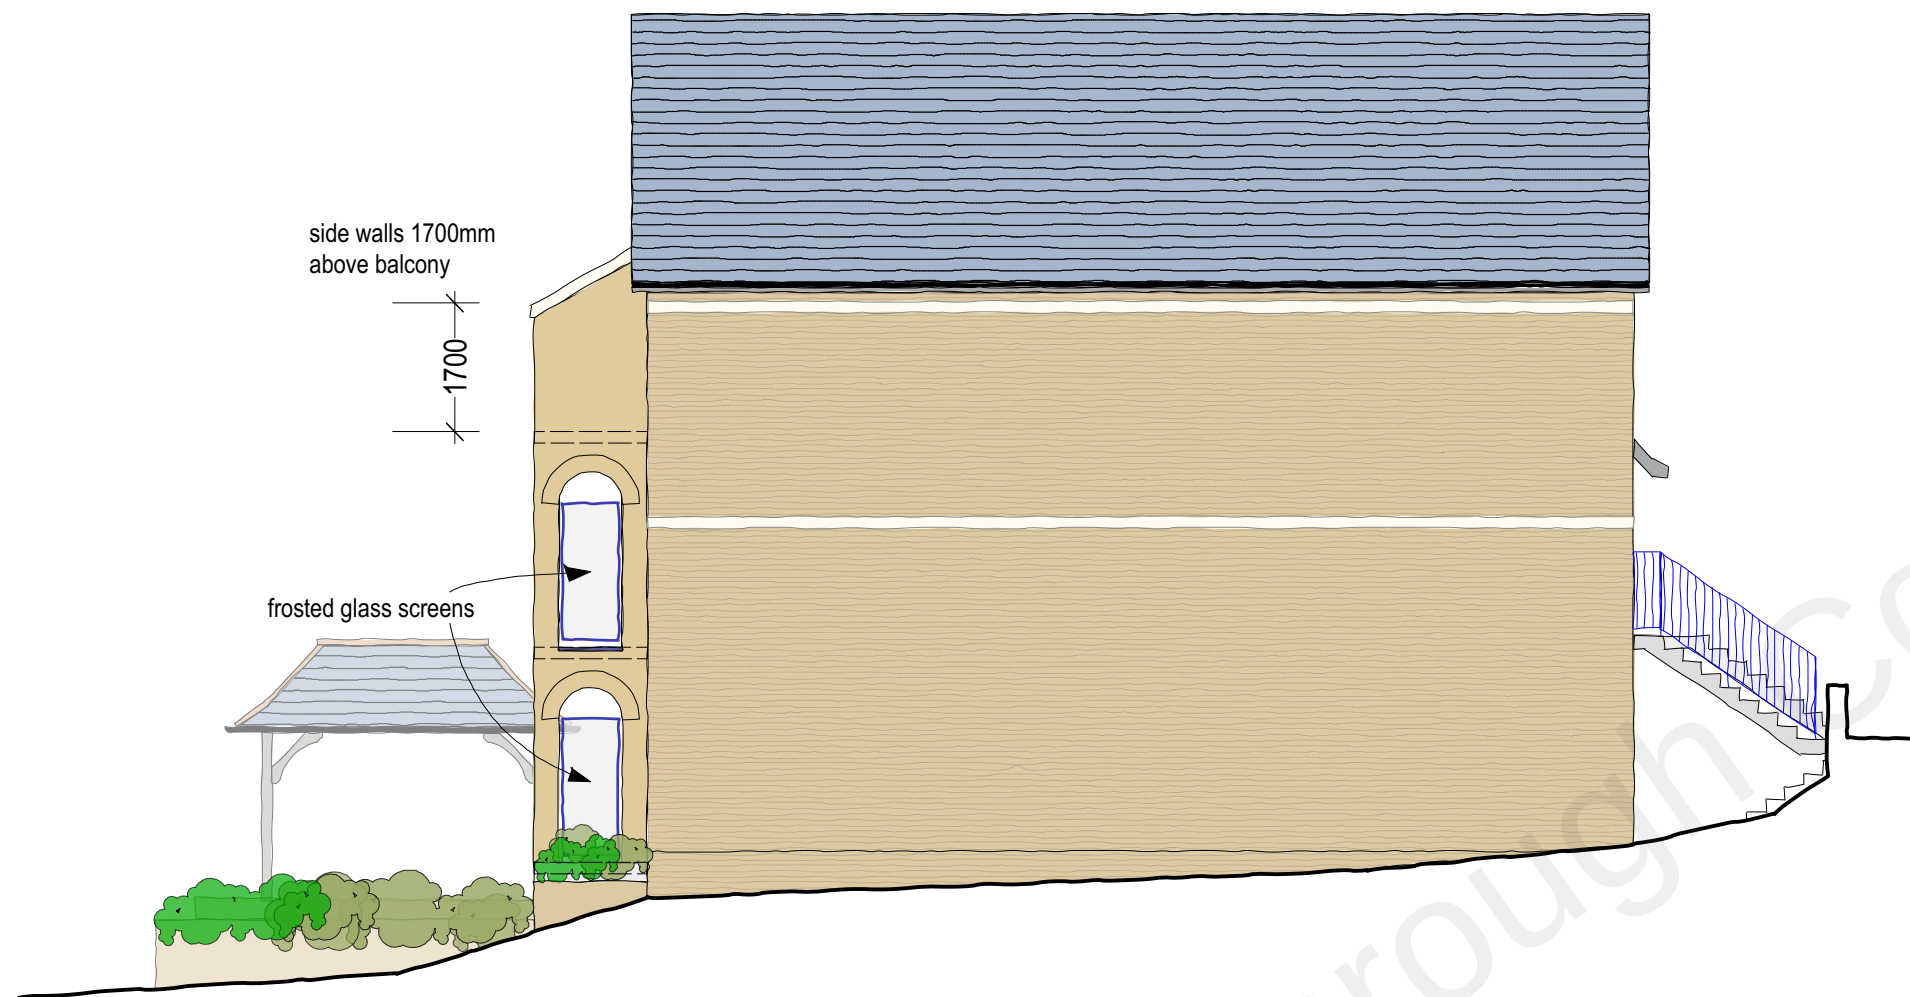


east - facing no.22

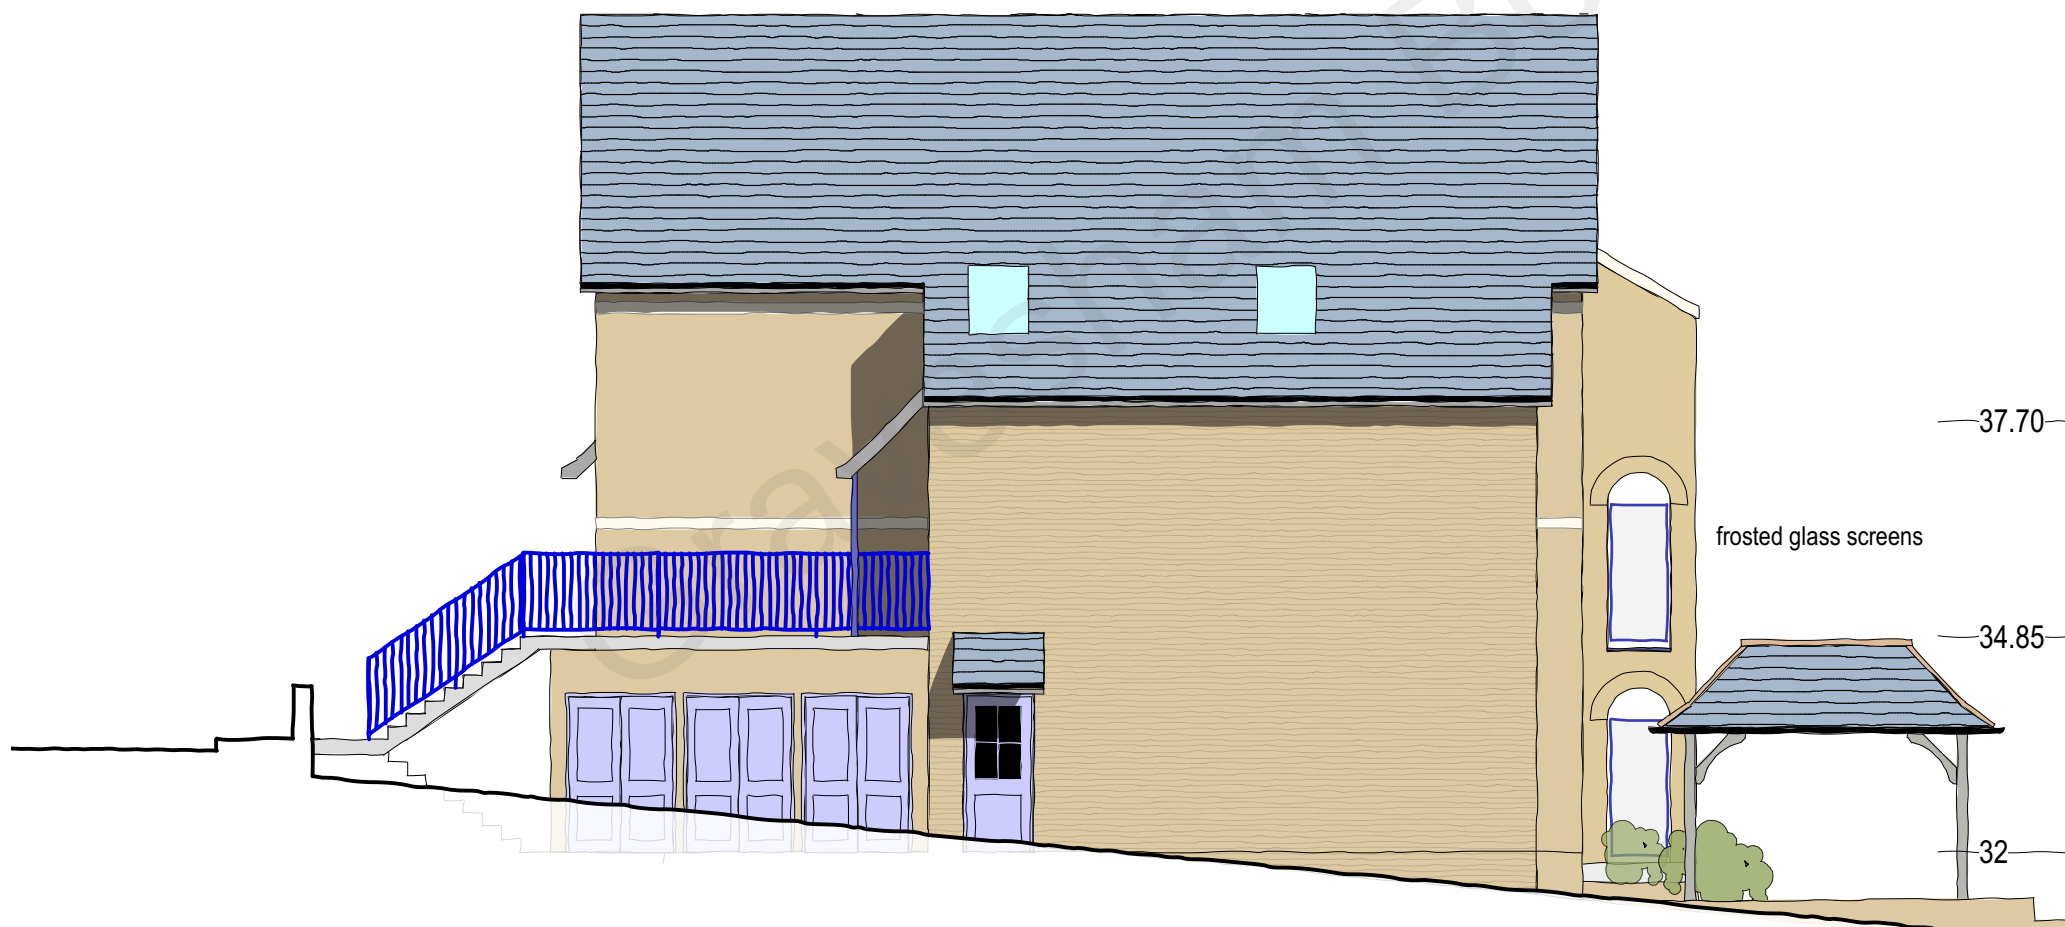


west - facing no.20


0 5  
scale (m)  
1-100 on A3 size reproduction

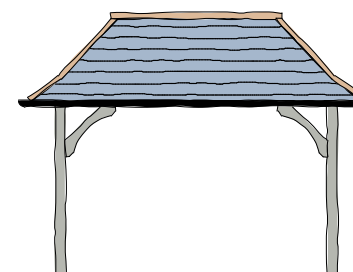

cycle store side elevations

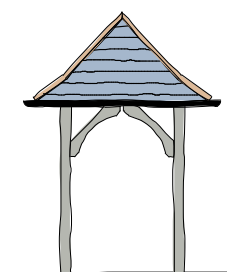

cycle store front & rear elevations

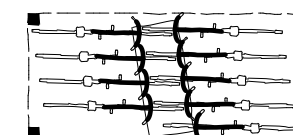

cycle store plan

A- general/GB/31/01/22  
B- bin store increased. GB/03/03/22  
C- balcony side alt. GB/10/03/22  
D- cycle store added. GB/19/05/22

Client: Wakes  
job: Milton Mount Hall Gravesend DA12 1NQ  
title: flat side elevations & store plan & elevations  
scale: 1-100 @ A3 date Nov. 2021 dwn. GB  
drawing number, **21-18-111** rev.- **D**