

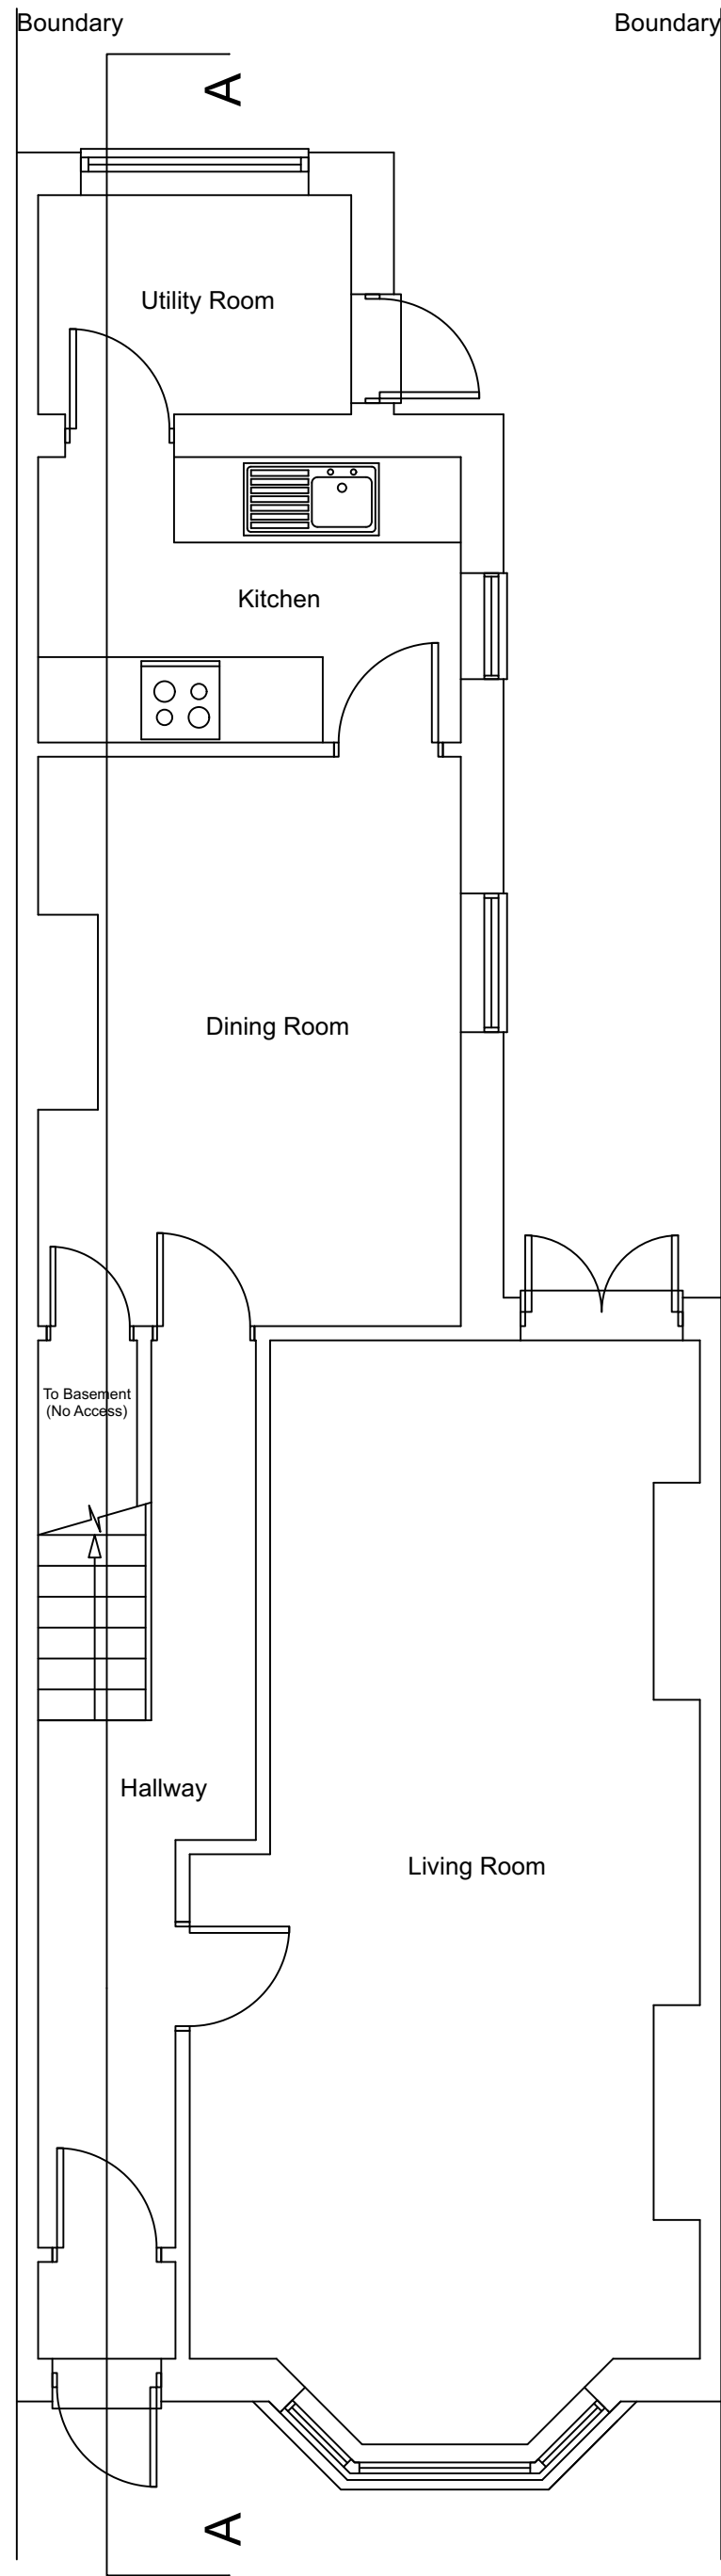



- Note:-**
- All dimensions where indicated are approximate and are for guidance purposes only. Actual dimensions should be checked on site.
 - For proposed elevations see drawing 2023/115 - 005.
 - Contractor to assume design responsibility under CDM2015.
 - Note, all structural information noted should be checked against detailed structural engineers information / calculation sheets.

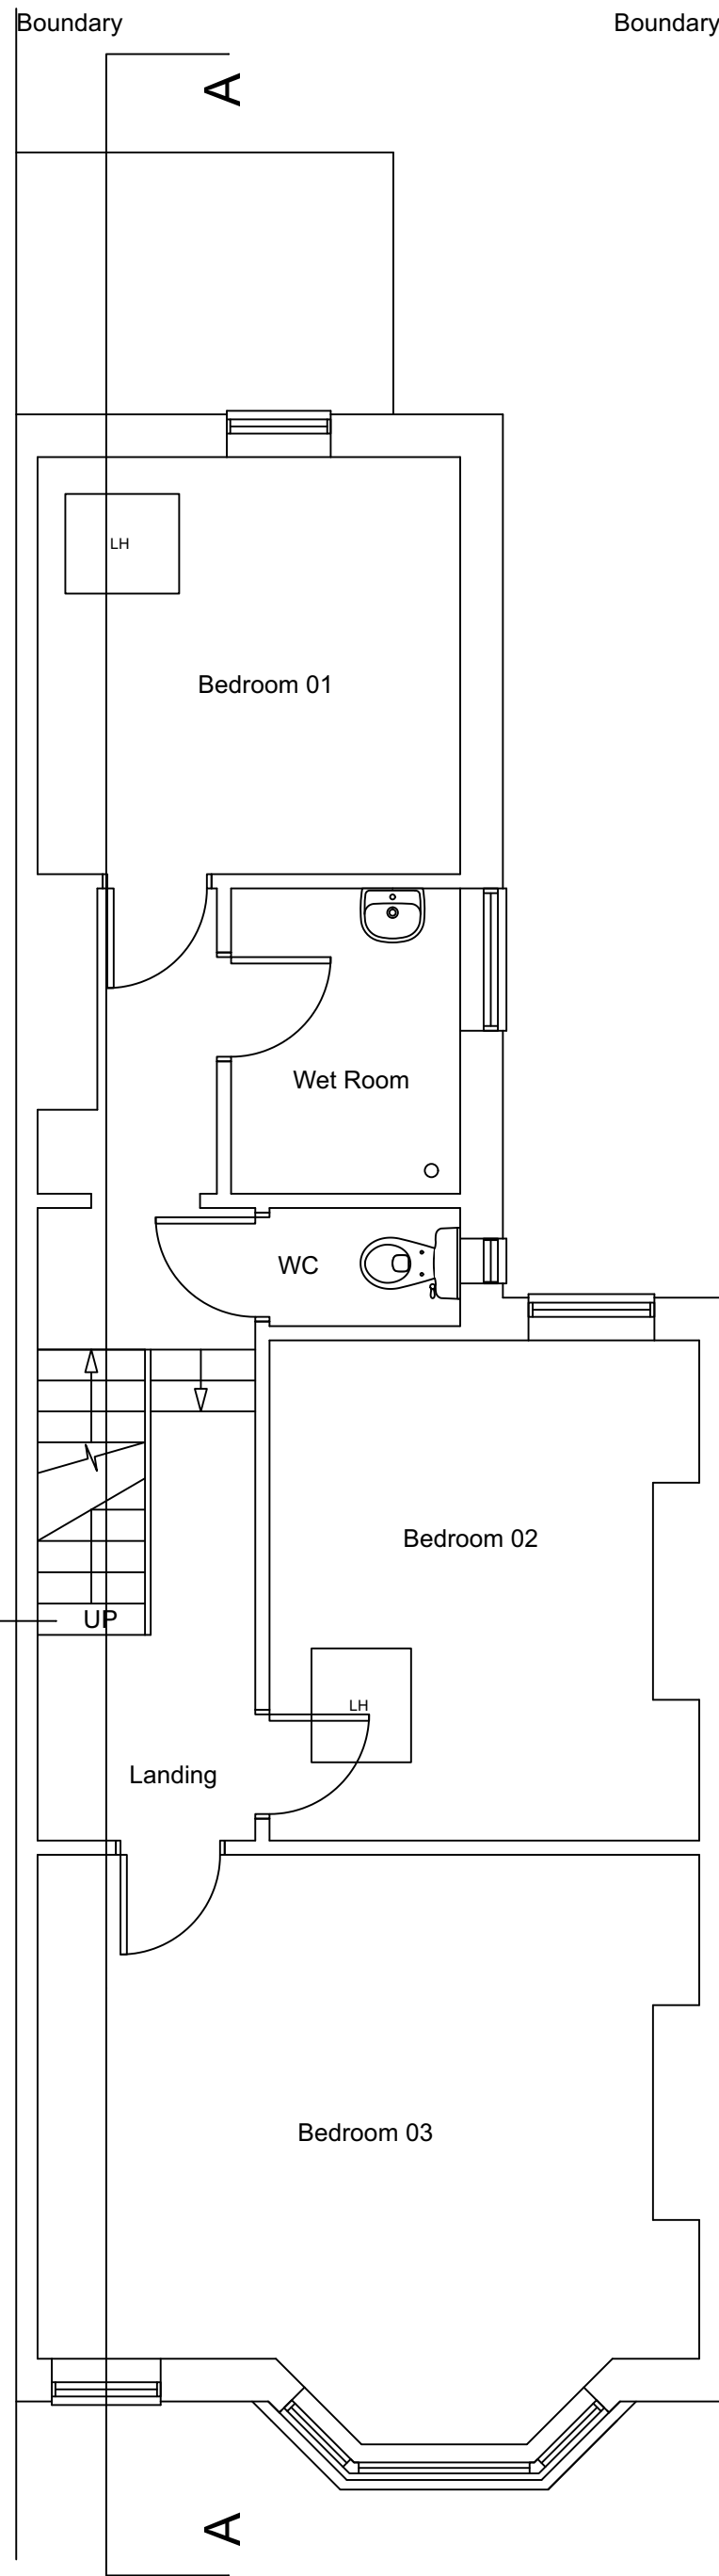


Ground Floor Plan

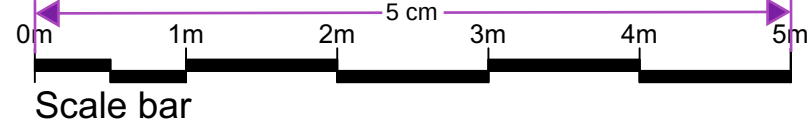


First Floor Plan

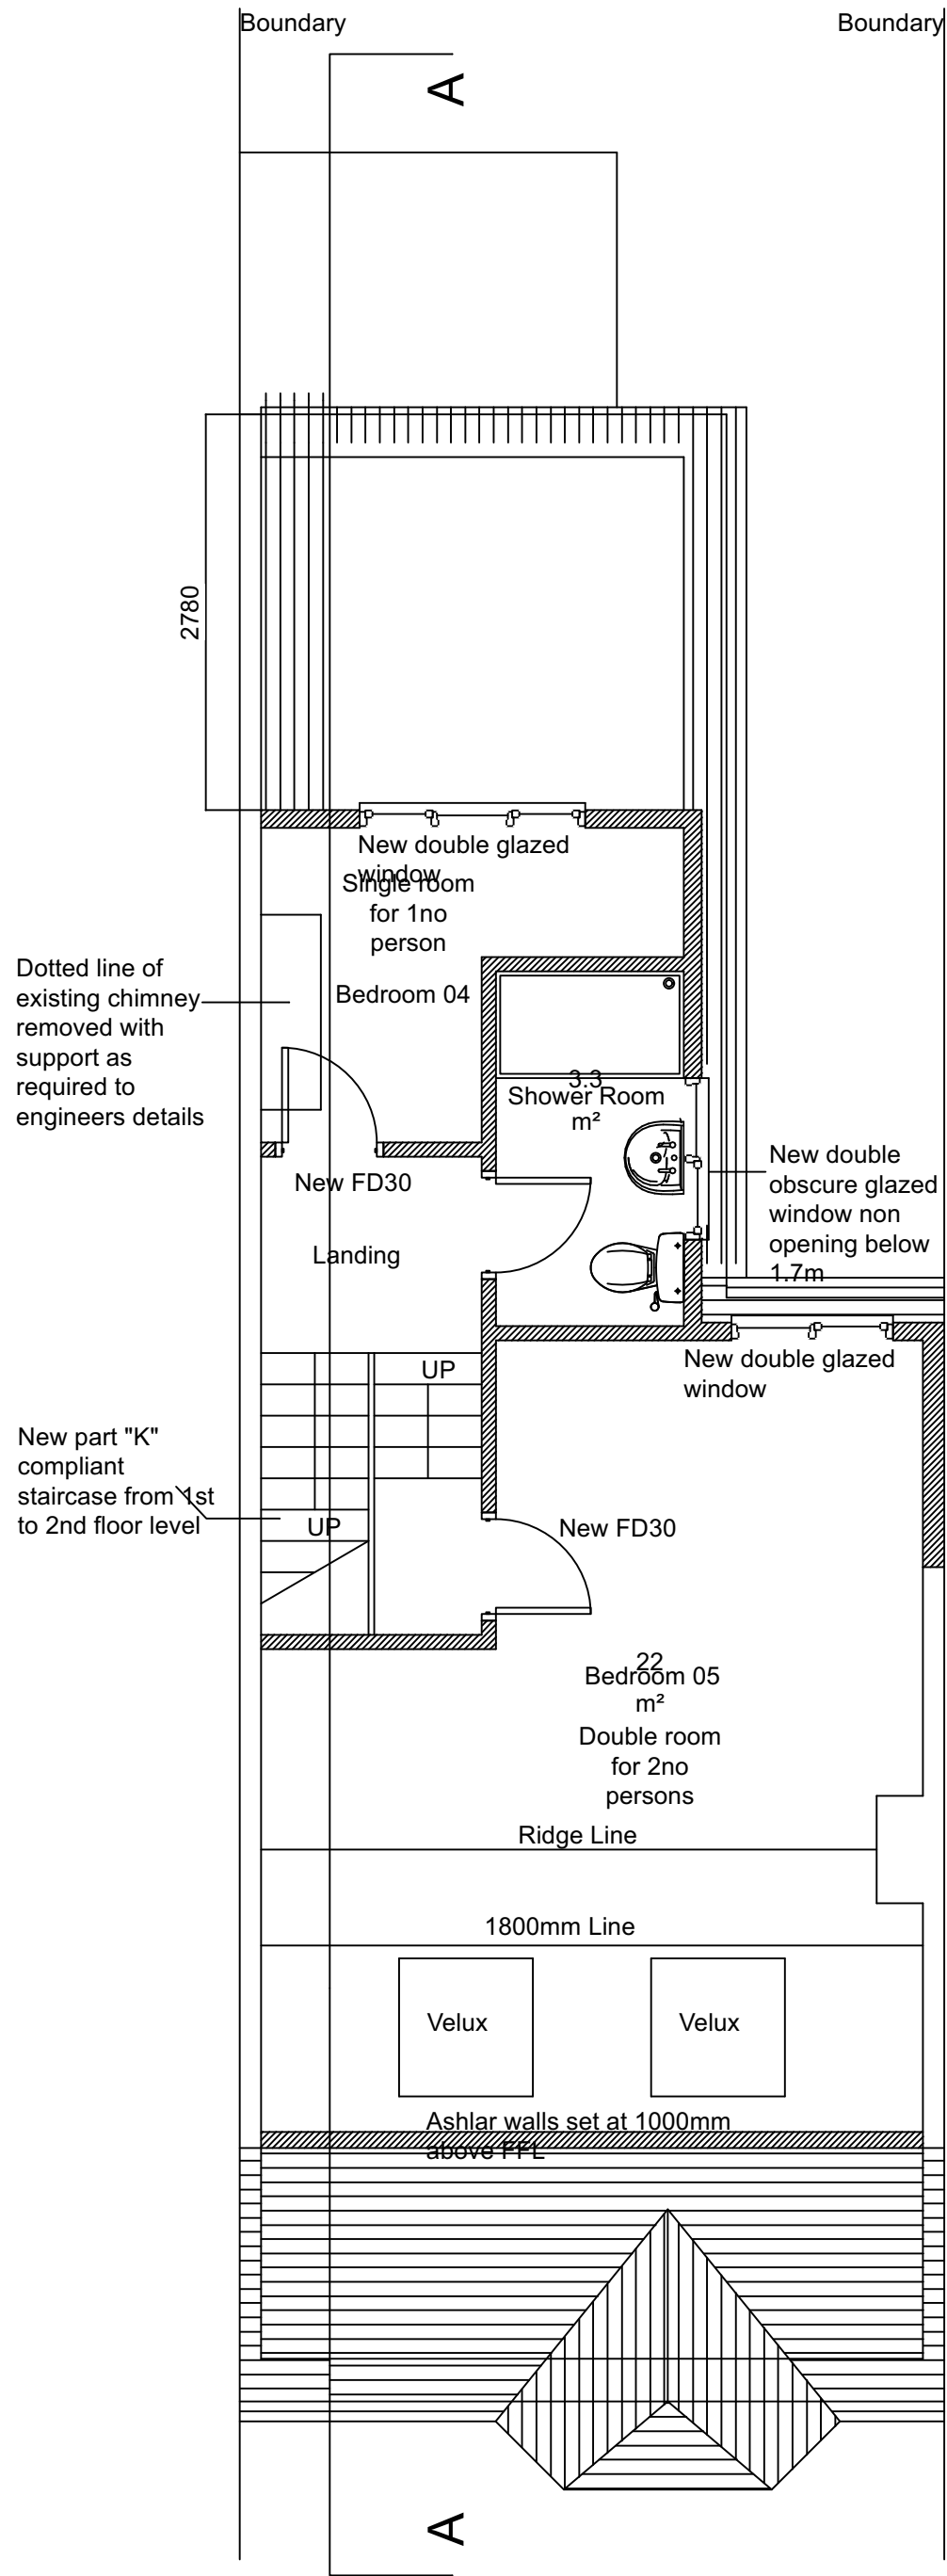

Second Floor Plan

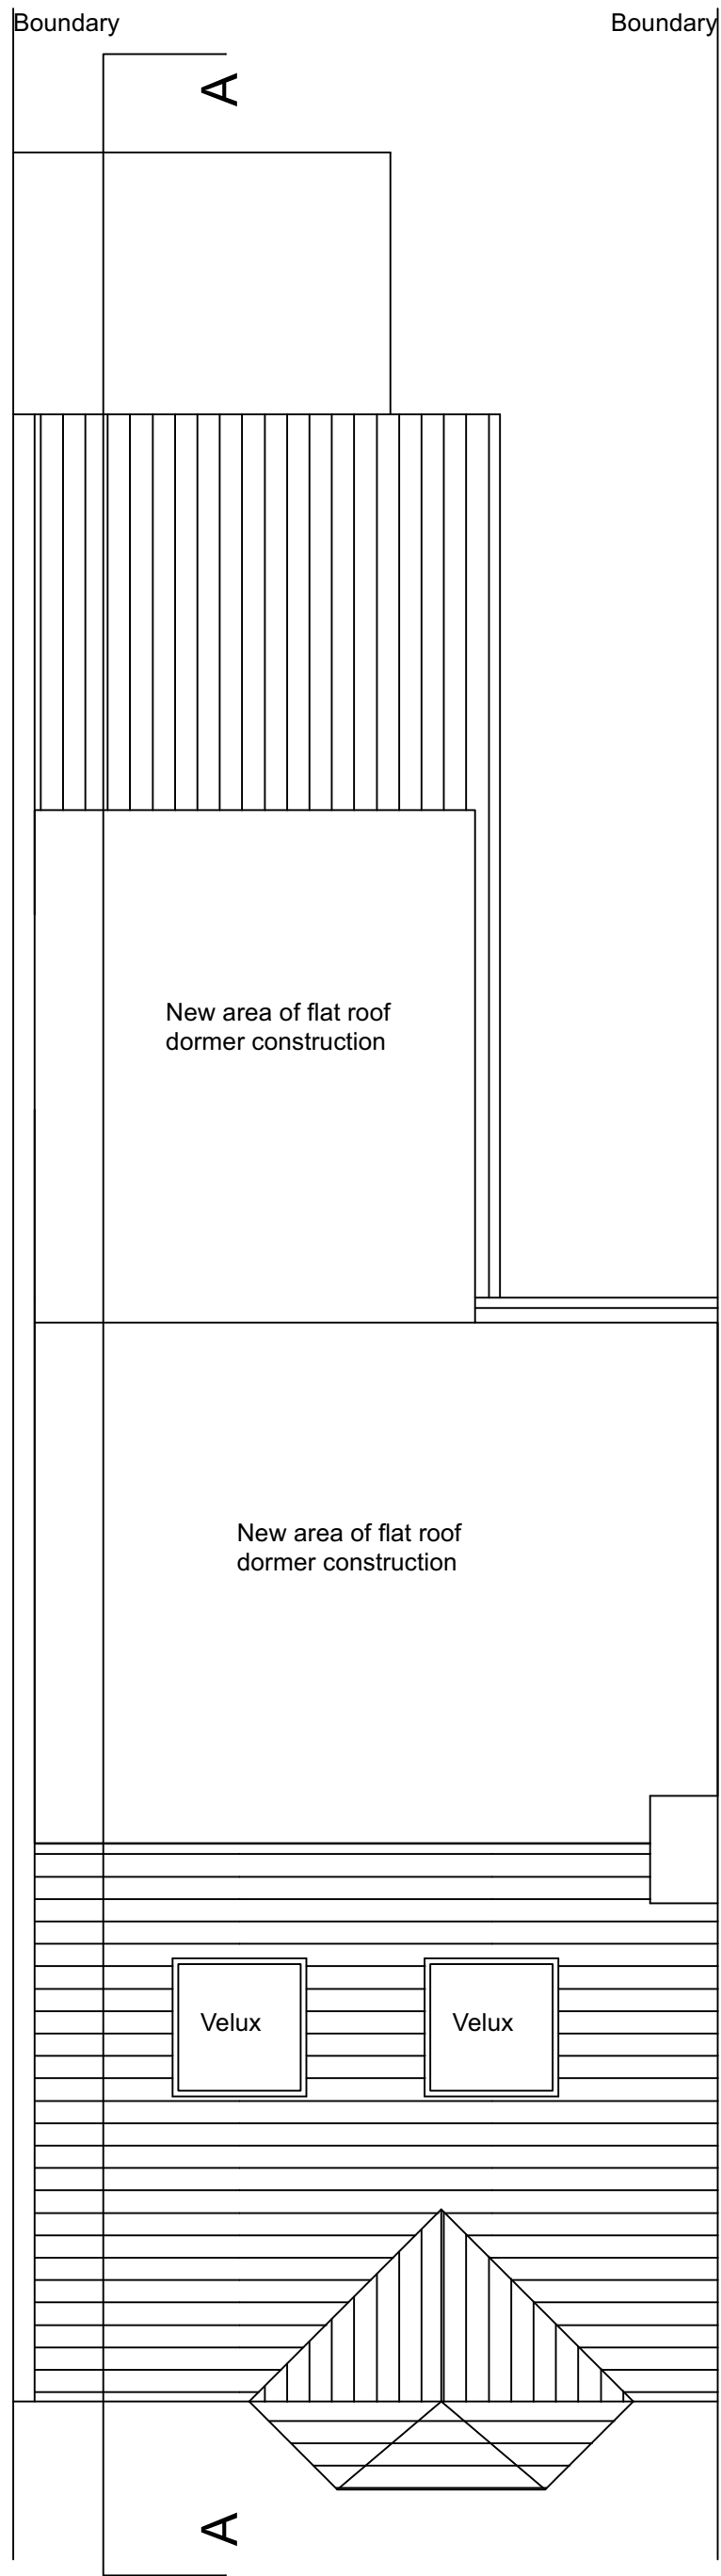

Roof Plan

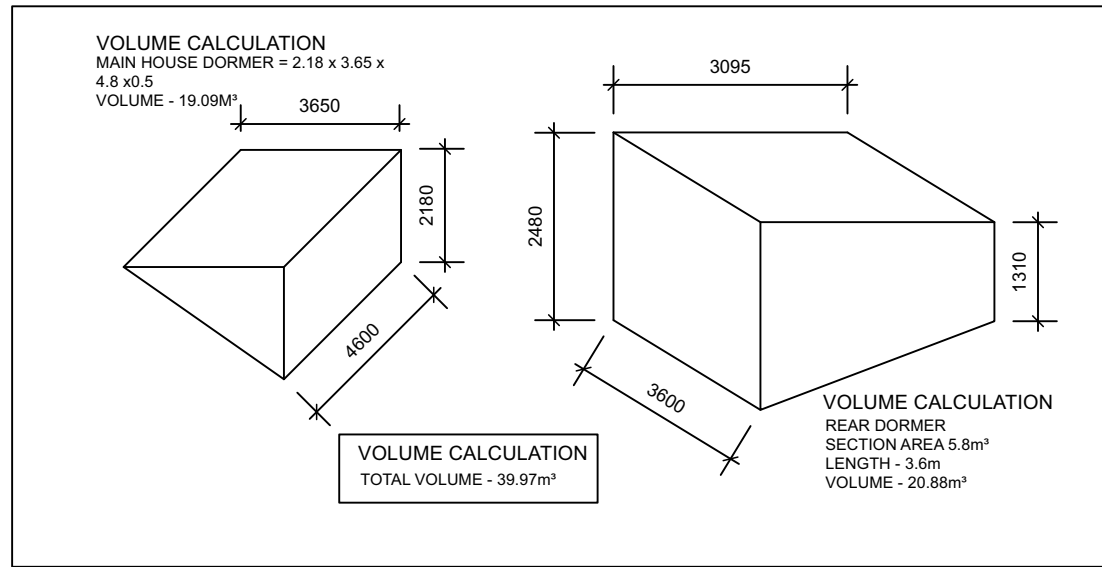

REV	DESCRIPTION	DATE	INIT	CHKD
STATUS	FOR INFORMATION			

Client
Mr. I Ubi

Project
15 Norfolk Road, Gravesend,
Kent. DA12 2RX

Title
Proposed Floor Plans

Scale	Date	Drawn	Checked
1:50@A1	14.12.23	N/A	N/A
Project No:	Drawing No.	Revision	
2023-115	104	~	