
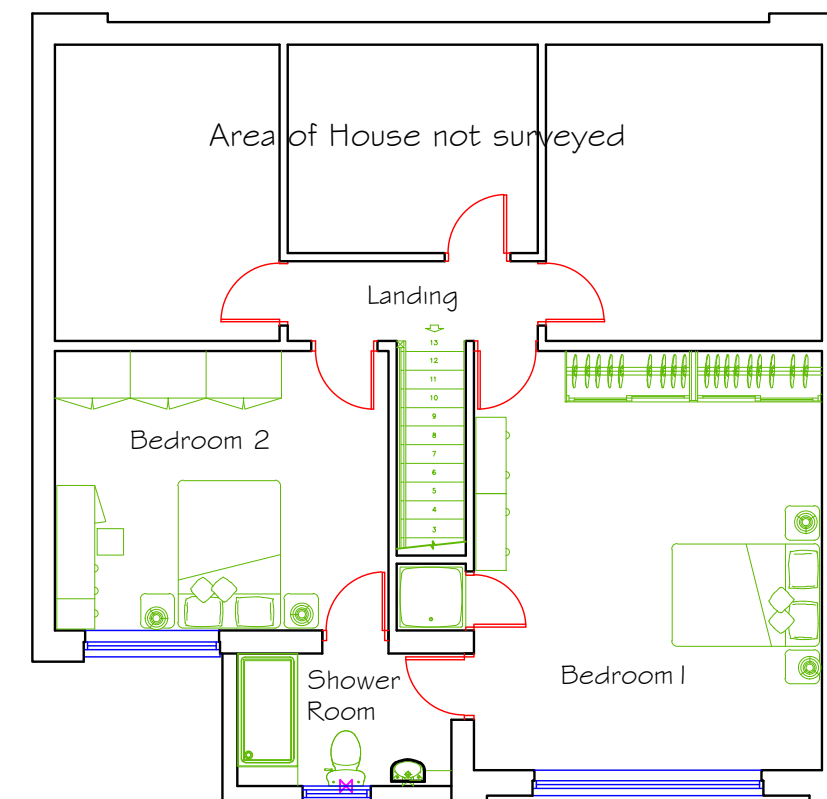


DO NOT SCALE
These drawings and designs are the copyright of
SEVENCROFT LTD.

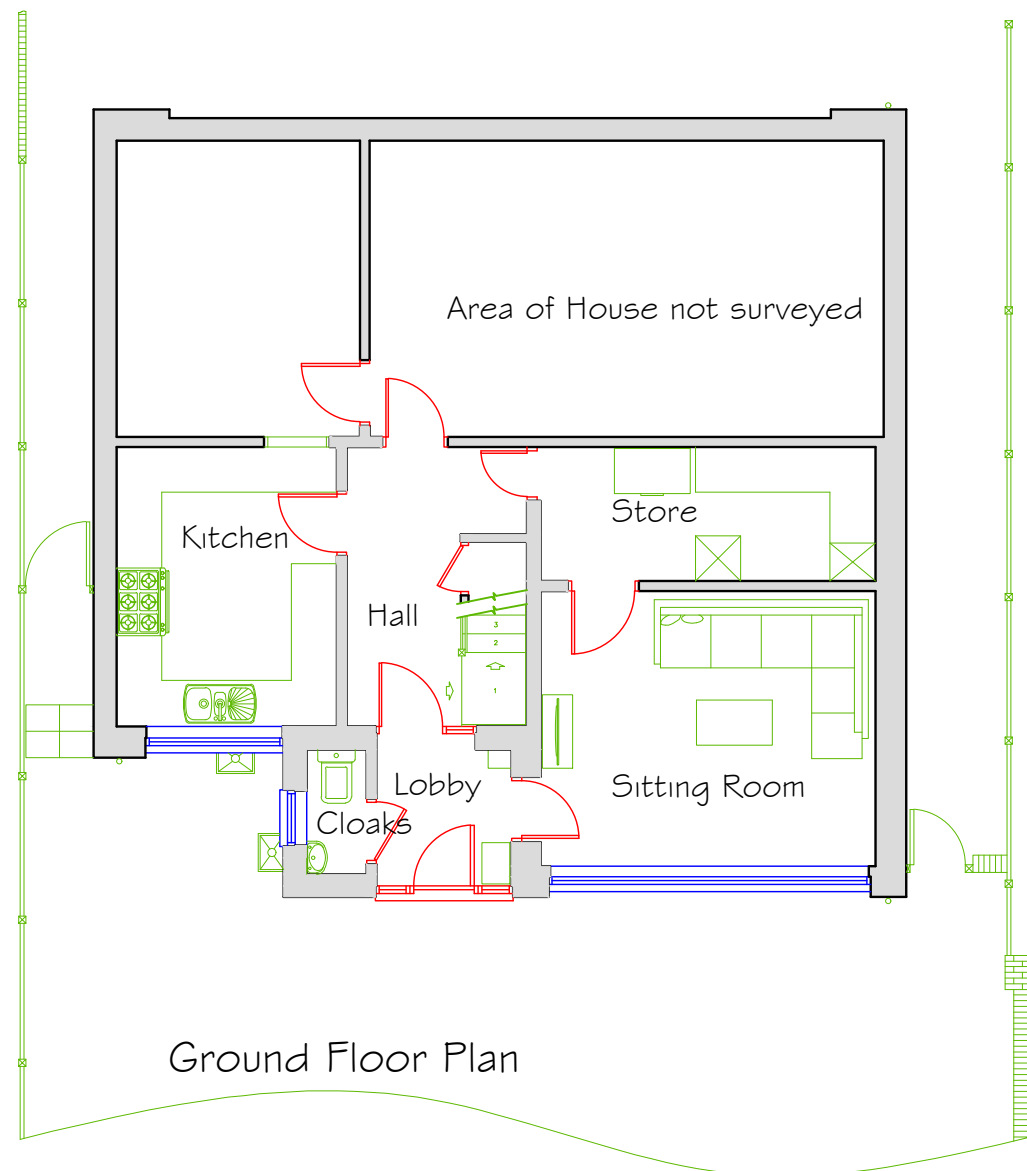

Proposed Floor Plans - Scale 1:100@A3

Proposed First Floor Extension over Existing Porch at 33
Hever Court Road, Gravesend, Kent DA12 5EG

Date March 2024 Drawing No. 2024/07/04

CORPORATE ARCHITECTURE
& DESIGN GROUP



SEVENCROFT LTD.

277 Canterbury Road, Kennington
Ashford, Kent TN24 9QW
Tel: 01233 625553
e-mail : sevincroft@hotmail.co.uk