



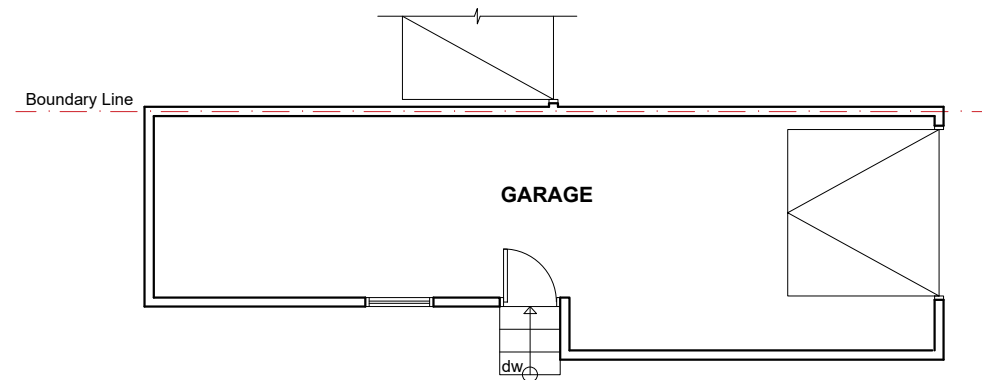


EXISTING GROUND FLOOR PLAN

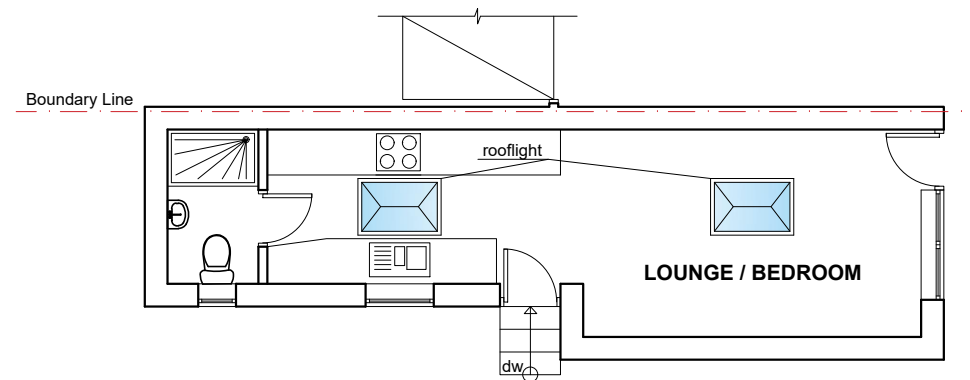

PROPOSED GROUND FLOOR PLAN

MATCHING MATERIALS TO BE USED FOR GARAGE CONVERSION
 GARAGE CONVERSION TO BE TILE HUNG WITH MATERIALS TO
 MATCH EXISTING.
 ALL DIMENSIONS IN MILLIMETRES & TO BE CHECKED ON SITE
 PRIOR TO COMMENCEMENT OF ANY BUILDING WORKS.
 FOR EXTENSION TO HABITABLE ROOFSPACE INVOLVING DEMOLITION
 OF EXISTING SIDE ELEMENT.
 THIS DRAWING IS THE COPYRIGHT OF REHAL PLANNING.
 IT MUST NOT BE COPIED OR REPRODUCED OR USED IN ANY WAY
 WITHOUT WRITTEN PERMISSION FROM REHAL PLANNING

 

P: +44 7453 333775 E: enquiries@rehalplanning.co.uk			
Project 17A DOVER ROAD, DA11 0RQ, GRAVESEND			
Drawing Title PROPOSED GARAGE CONVERSION			
Scale 1:100	Date 04/12/23	Drawn By NC	Checked REH
Drawing Number D01			Revision