



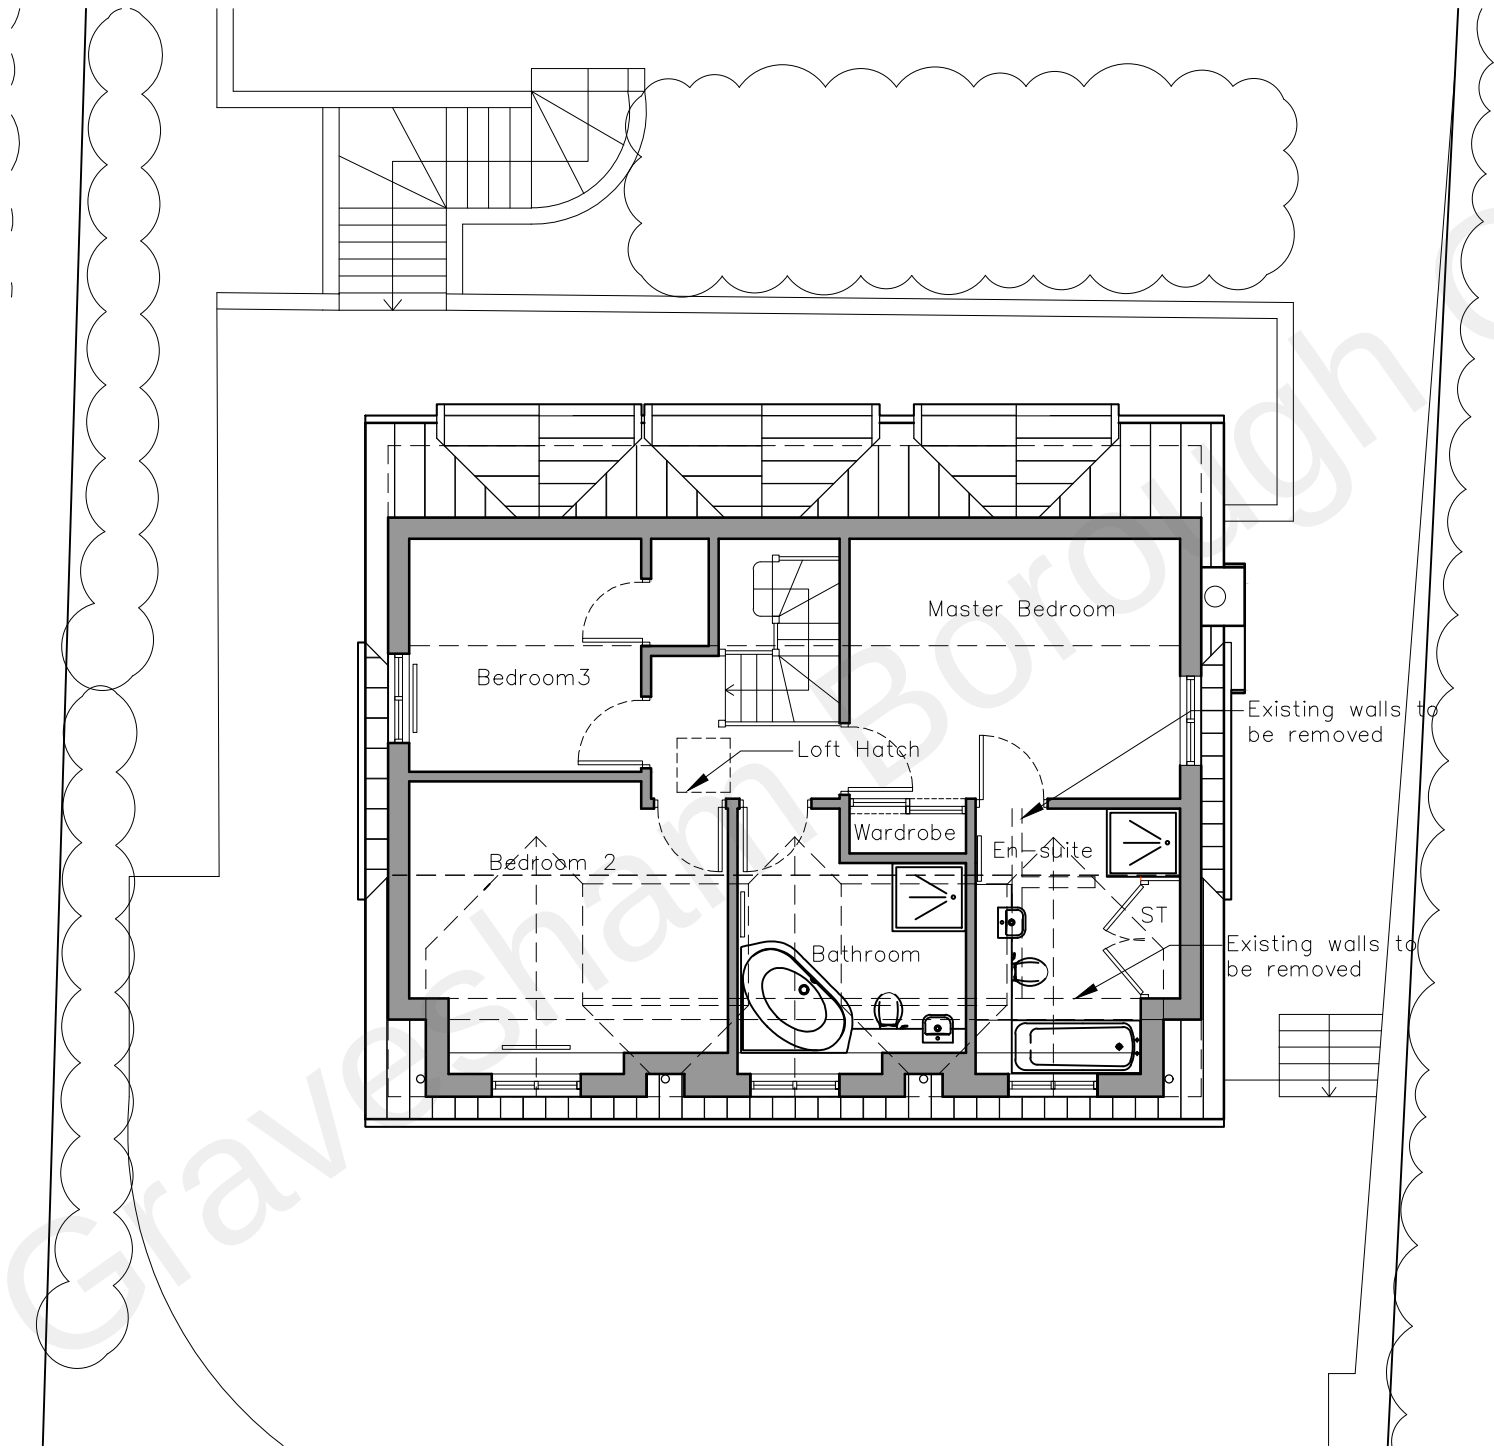

Proposed First Floor Plan
1:100

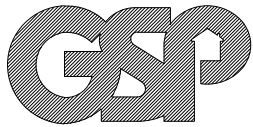

2 The Parade, Ash Road, Hartle:
Longfield, Kent DA3 8B

Tel: 01474 70370

www.grahamsimpkinplanning.co.u

Graham Simpkin PlanningEmail: webmail@grahamsimpkinplanning.co.u

Project Title Shelly, Meadow Lane, Culverstone, DA13 0UN		Job No 3402
Drawing Title Proposed First Floor Plan	Drawing No 07	Revision —
Date 06.09.2021	Drawn by MS	Checked by JB

Scale 1:100 @ A3	Note
---------------------	------

