

Notes:

- Do not scale from this drawing.
- All dimensions to be verified on site and is in mm.
- Builder to verify all dimensions, heights and levels prior to commencement of work.
- All documents shall be checked to ensure that they are compatible by the contractor before construction commences. In the event of apparent am
- The contractor in preparing his estimate shall visit the site and acquaint himse
- The contractor shall issue all statutory notices to the local Authority during prog




North Elevation




East Elevation



South Elevation

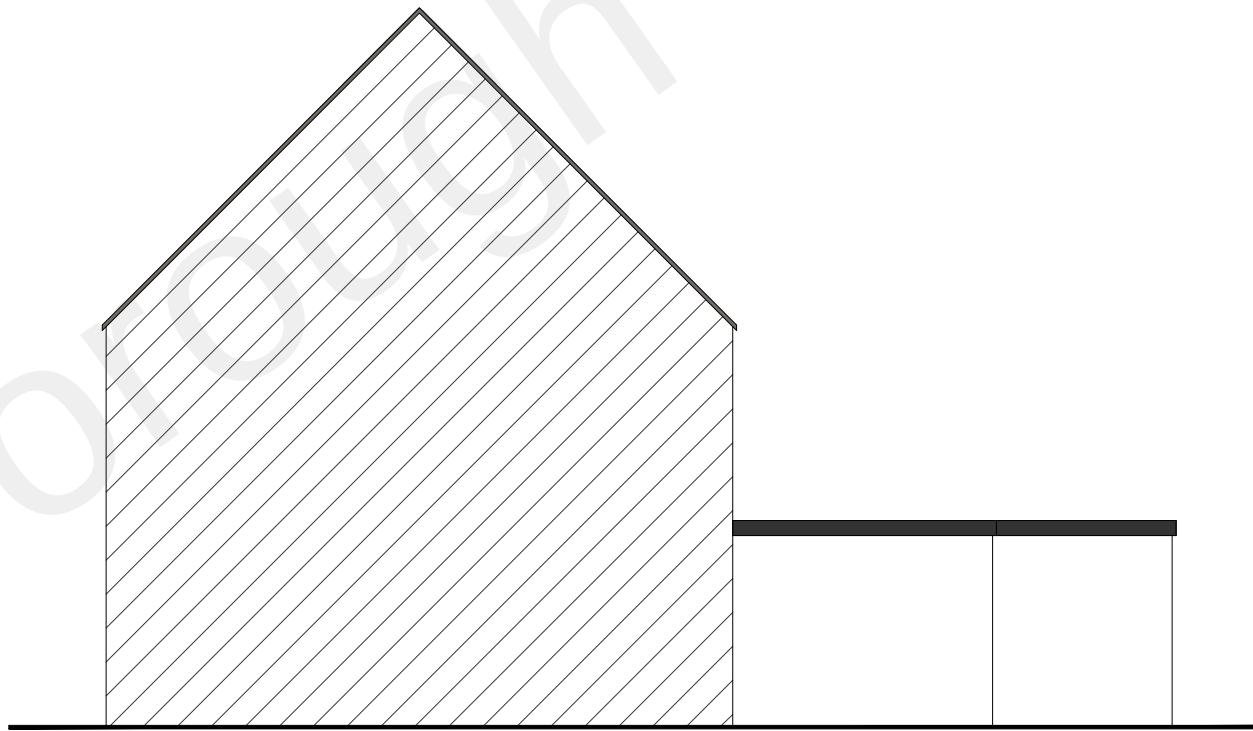

West Elevation

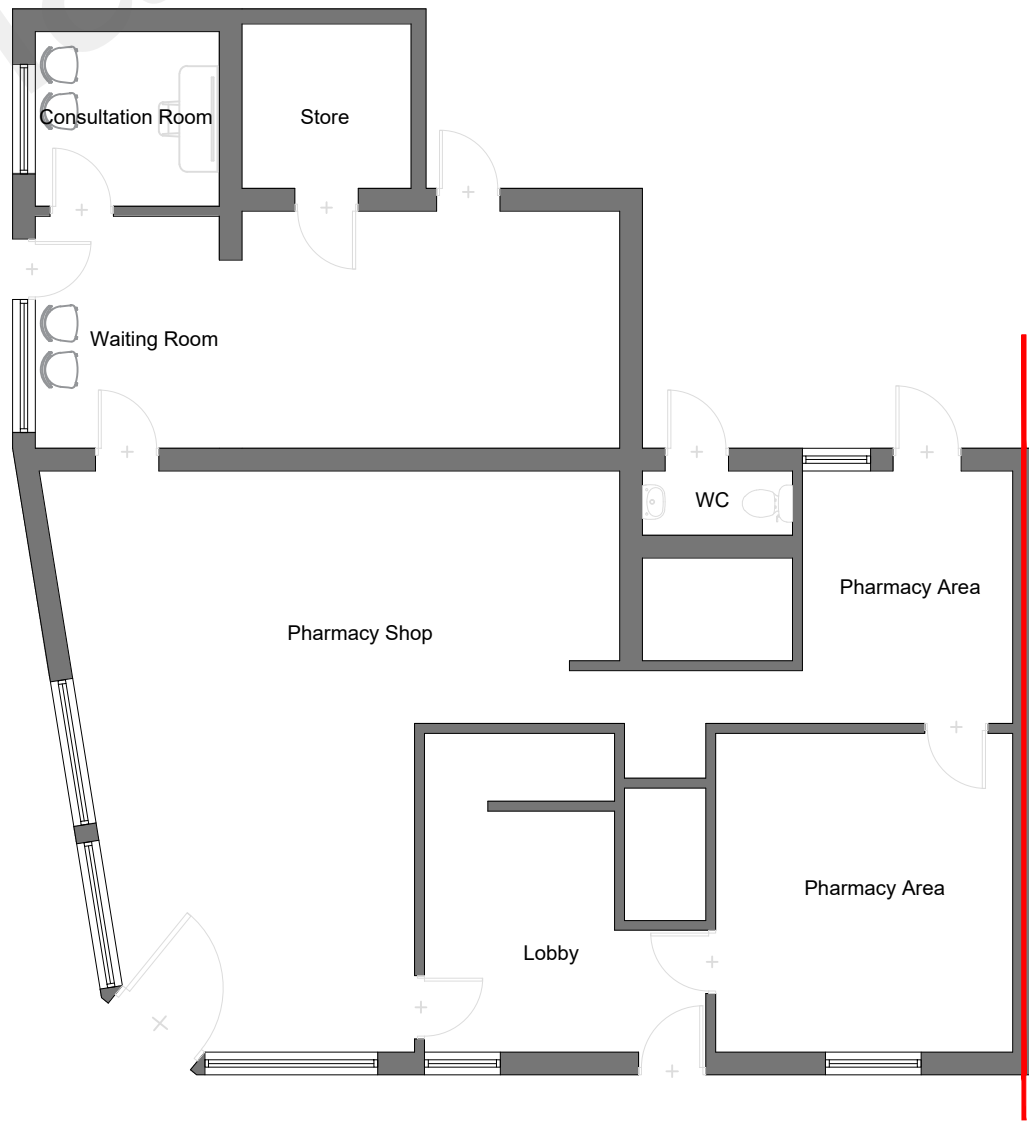

A	-	-	-/-/-
REV:	DESCRIPTION:	BY:	DATE:

STATUS:

PLANNING

BARRON

EDWARDS

STERLING

Whitehall Place
47 The Terrace,
Gravesend, Kent
DA12 2DL
01474 247 787
info@barronedwards.co.uk
www.barronedwards.co.uk

SITE: 7 The Hill
Northfleet
Kent
DA11 9EU

TITLE: Existing Plans and Elevations

SCALE AT A2:	DATE:	DRAWN:
1:100	16.01.23	HH
PROJECT NO:	DRAWING NO:	REVISION:
220903	002	A

Scale 1:100

