


NOTES

 

Revision

Rev	Notes	Date
A	Planning Issue	28/05/2021
B	Stair Amendment	01/07/2021

KEY

	Existing walls		Boundary line
	Proposed walls		Proposed beam
	Proposed furniture		Proposed drainage
	Proposed staircase		Existing removed
	Proposed rooflight		1.5m head height
			1.8m head height

JOB TITLE

Proposed ground floor wraparound extension, two storey rear extension, side porch redesign, floor plan redesign and all associated works at 25 & 26 South Hill Road

STATUS

Planning Drawings

DRAWING TITLE

Proposed Floor and Roof Plans

CLIENT

Alistair Sayers

SCALE

1 : 100 at A3

DATE

July 2021


DRAWN

LM


CHECKED

OB

DRAWING NO. 7274 - 3101 B

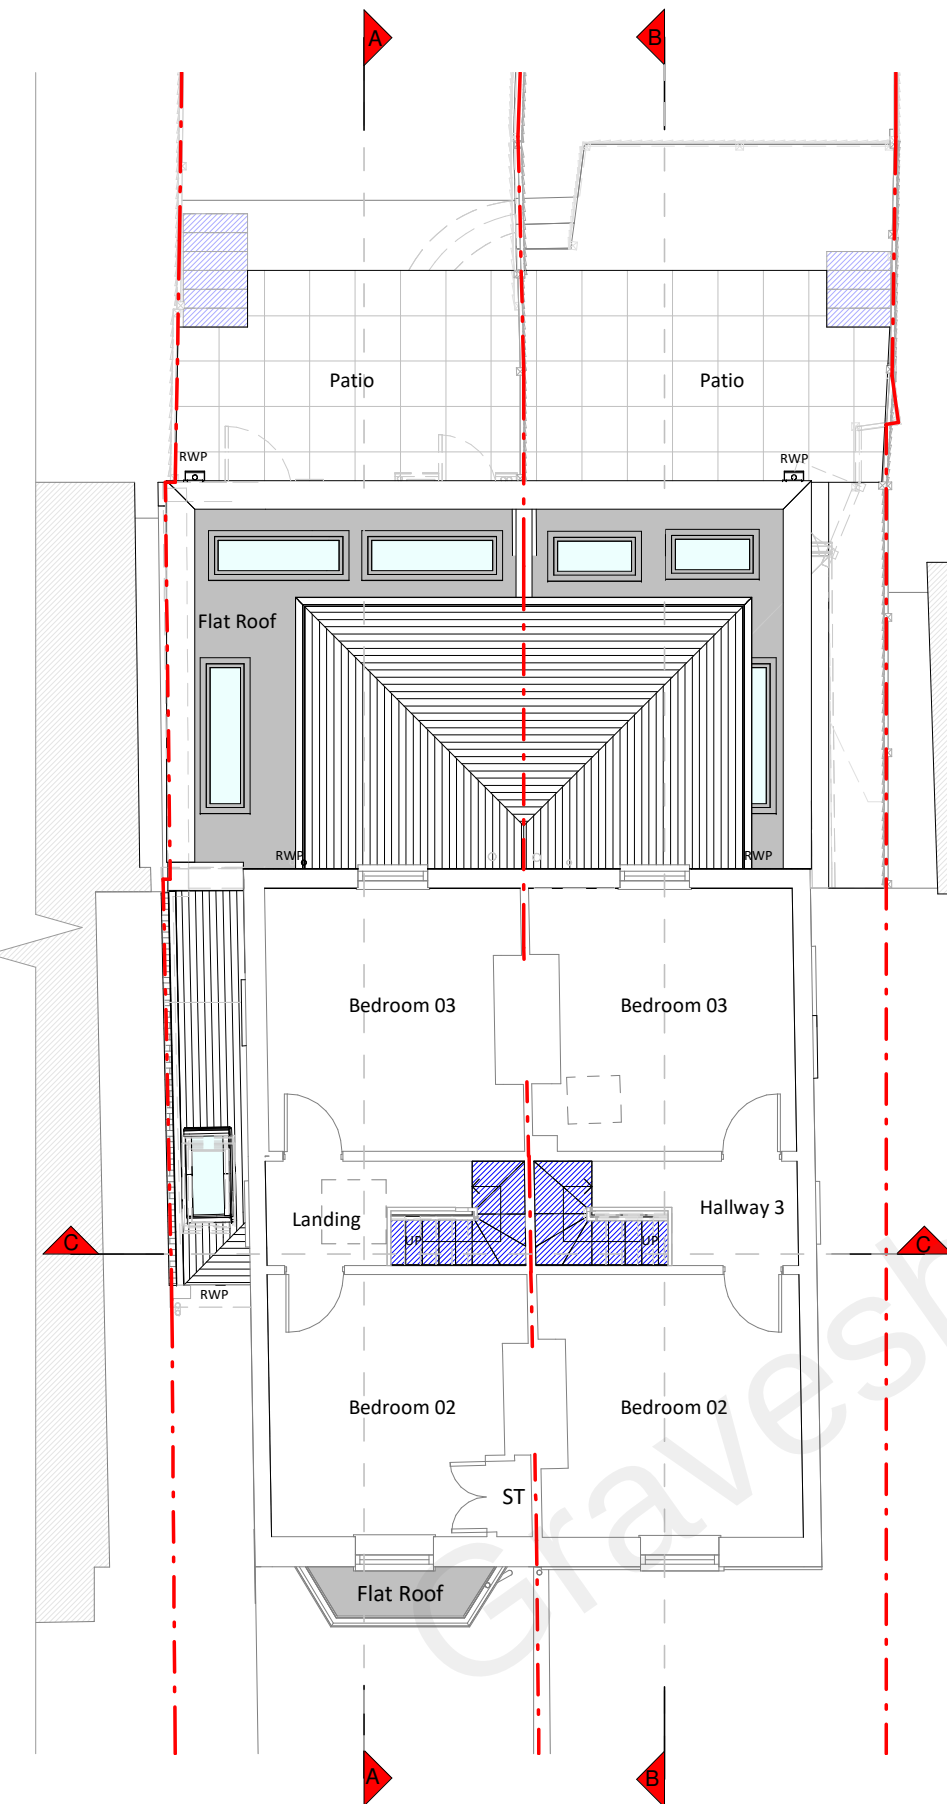

Loft Plan

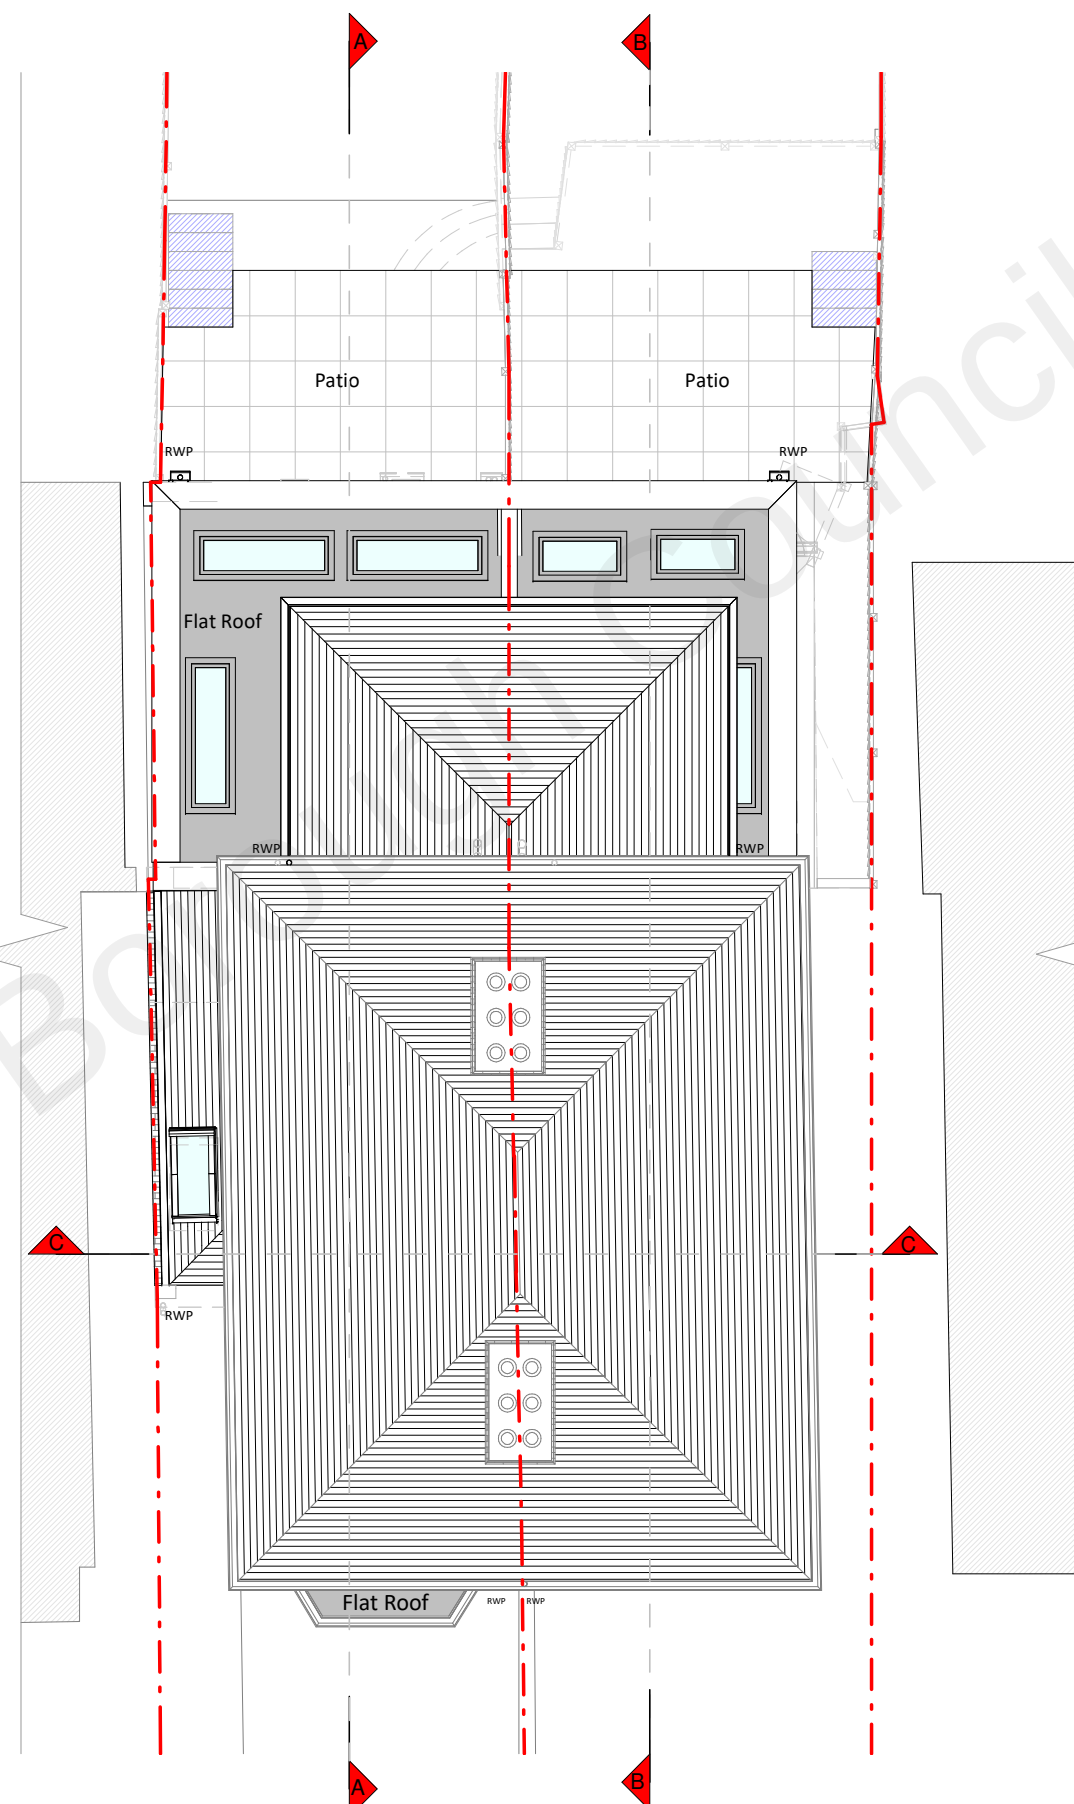

Roof Plan

1 0 1 2 3 4 5
SCALE 1:100 m