




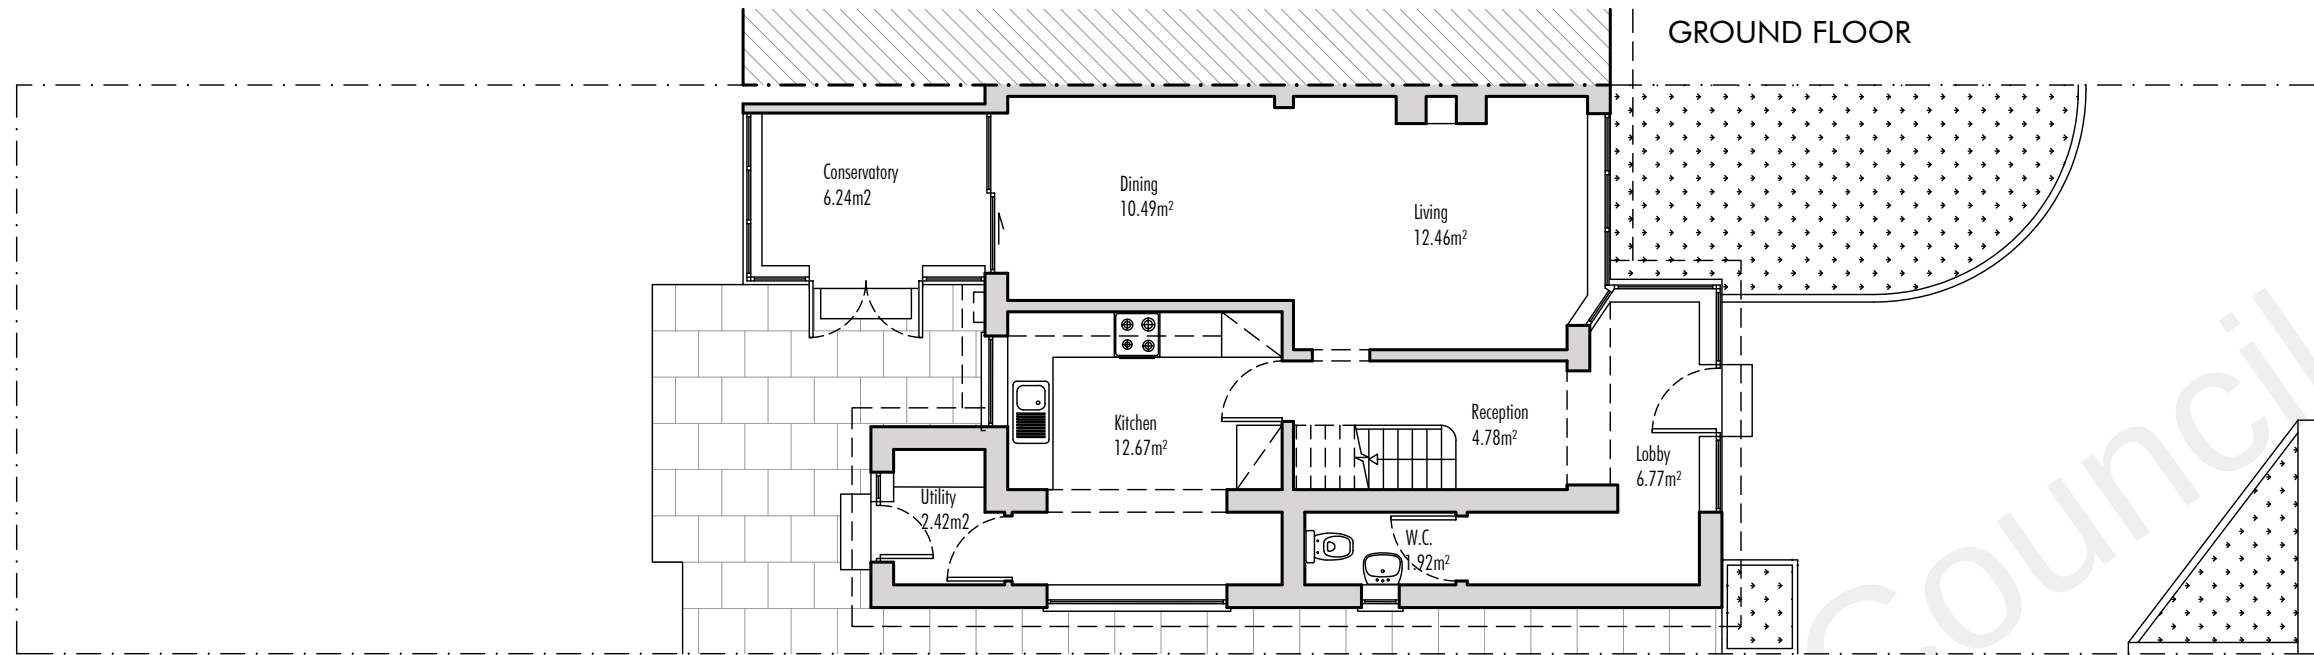


GROUND FLOOR

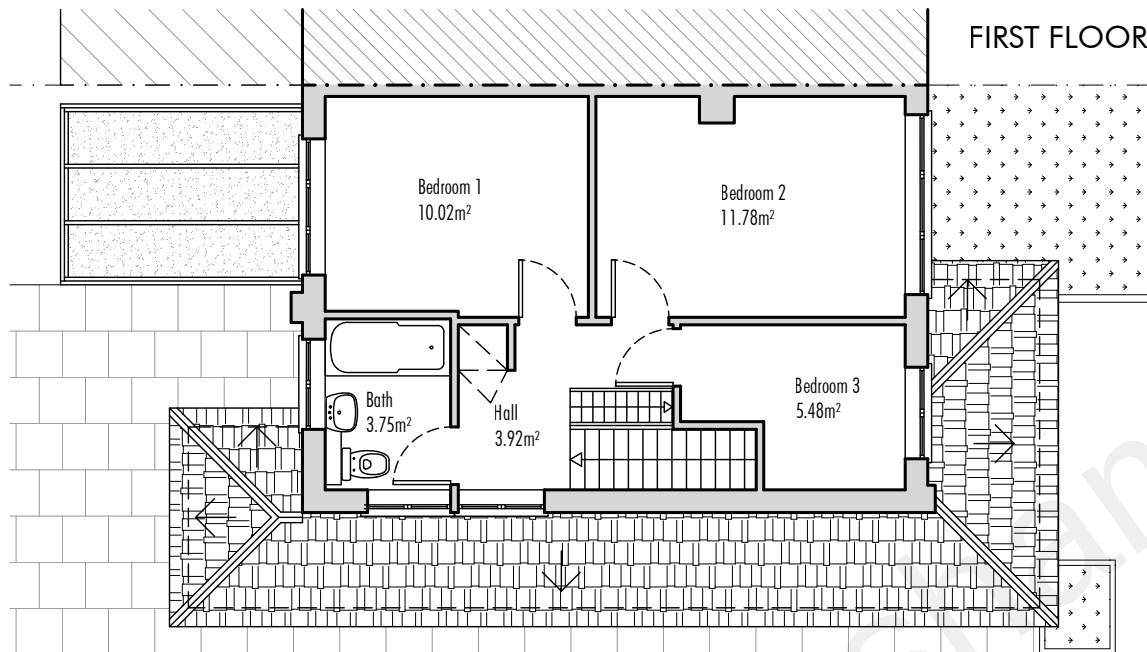

FIRST FLOOR

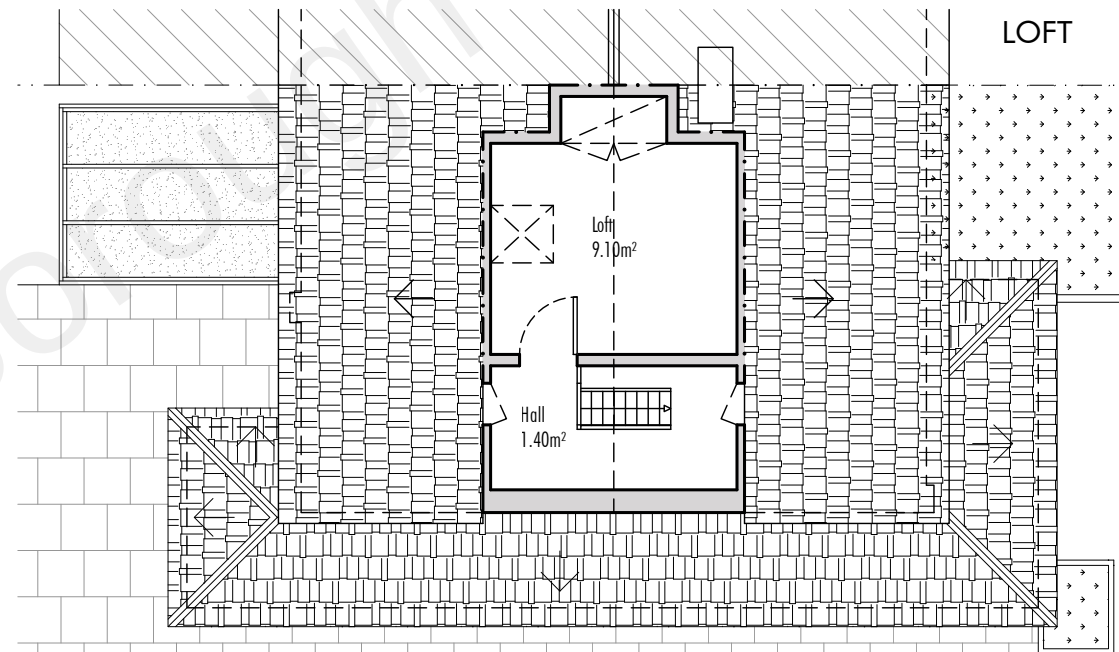

LOFT

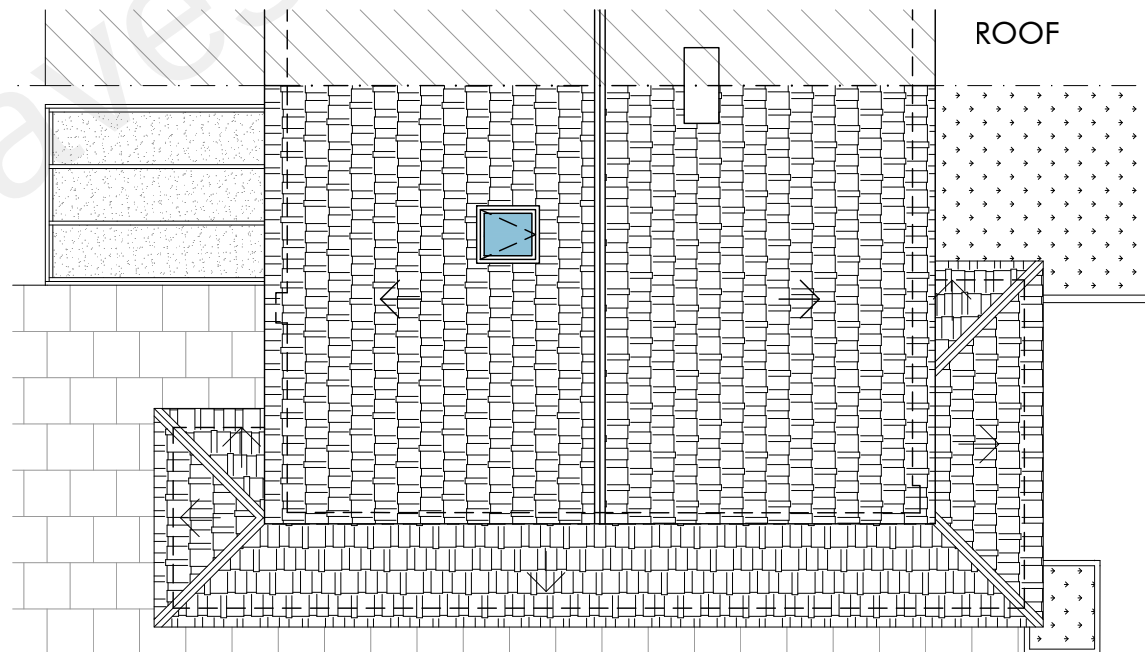


ROOF

ARCHITECTURAL DESIGN:



1 BLUETT STREET
MAIDSTONE ME14 2UG

ALL DIMENSIONS TO BE CHECKED ON SITE.
DRAWING TO BE READ IN CONJUNCTION WITH
STRUCTURAL ENGINEER'S DRAWINGS

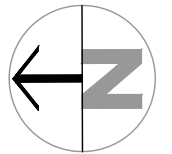

PRELIMINARY	☐	INFORMATION	☐
APPROVAL	☐	CONSTRUCTION	☐
TENDER	☐	*	☐
PLANNING	☒	*	☐
RECORD	☐	*	☐

CLIENT:

**ASHLEY
RESIDENCE**

PROJECT ADDRESS:

**#12 ISTEAD RISE
GRAVESEND
DA13 9JF**

DRAWN:

JOM@GI

CHECKED:

BMAC

REV	DESCRIPTION	DATE
-----	-------------	------

DRAWING TITLE:

**EXISTING
FLOOR PLANS**

JOB CODE
2022/309

DATE
Feb. 22

SCALE
1/100

DRAWING NUMBER

A.03

