


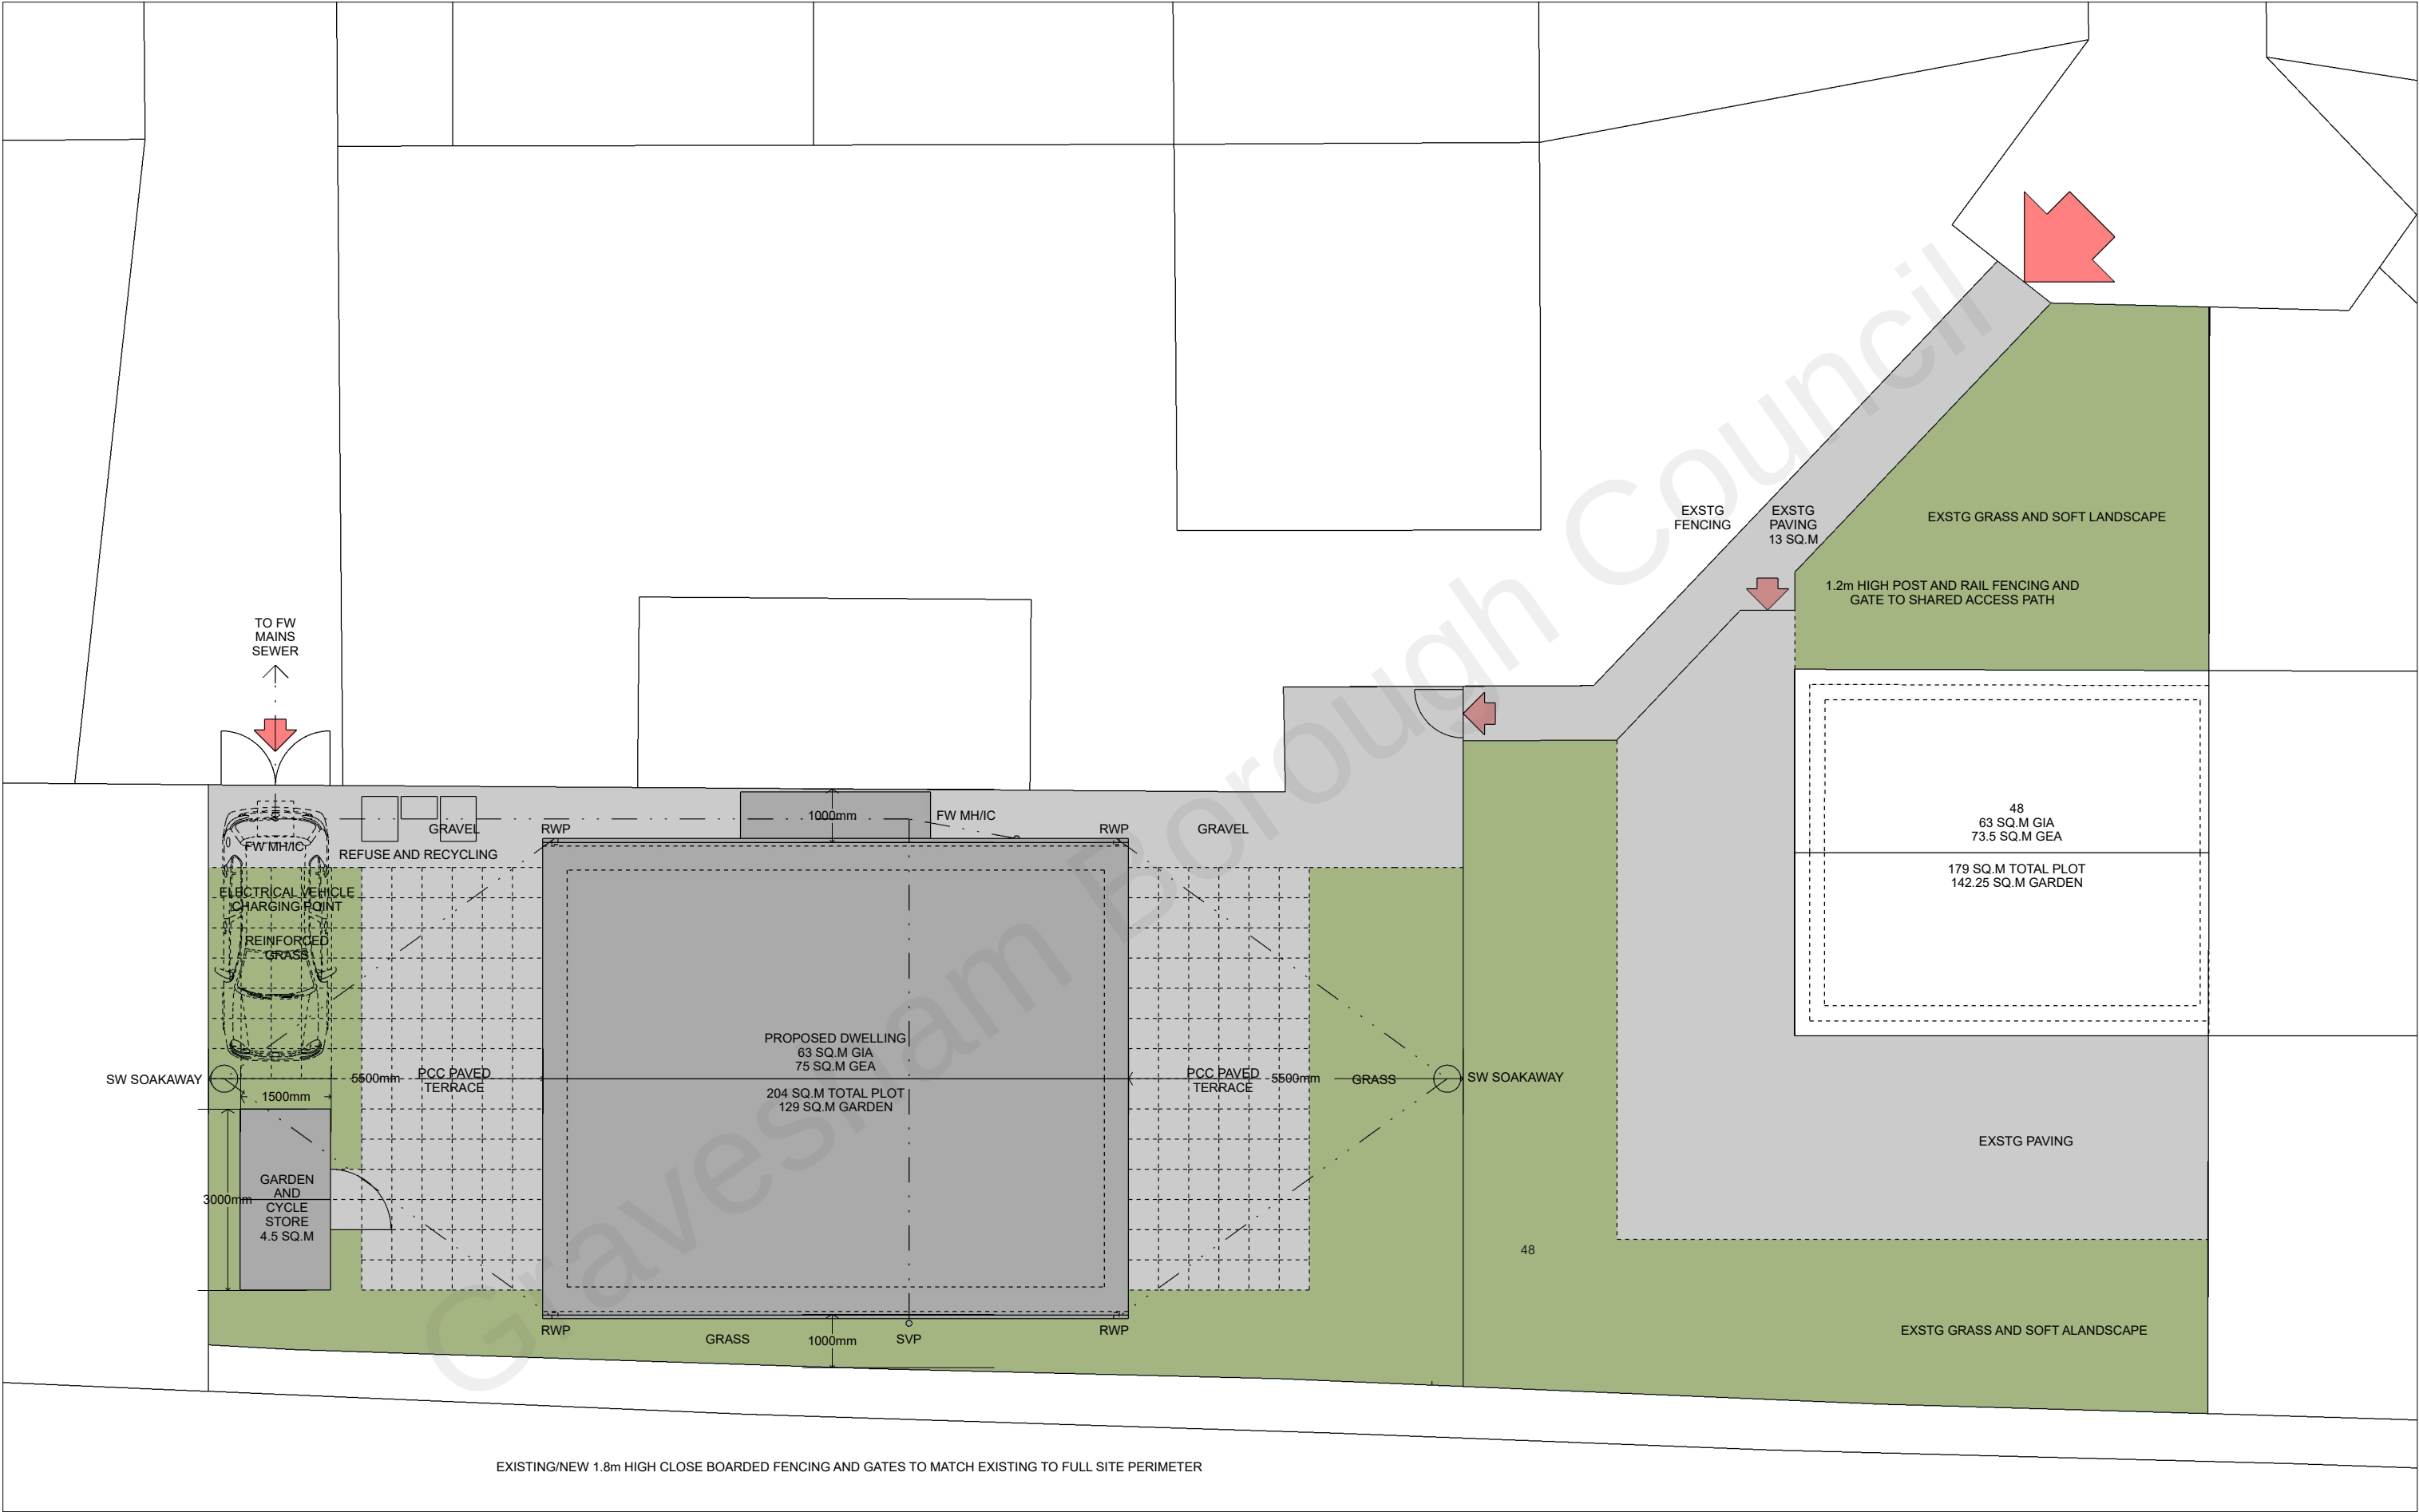


EXISTING/NEW 1.8m HIGH CLOSE BOARDED FENCING AND GATES TO MATCH EXISTING TO FULL SITE PERIMETER

Steve Baker Architect  
78 Pound Road East Peckham Tonbridge Kent TN12 5BJ  
18 Hatton Place London EC1M 8RU  
T: +44 (0)1622 870275  
E: contact@stevebakerarchitect.com  
W: www.stevebakerarchitect.com

| S | R | Date | Description   |
|---|---|------|---|
|   |   |      | © COPYRIGHT 2020 STEVE BAKER ARCHITECT<br>Ordnance Survey. © Crown Copyright 2020. All rights reserved.<br>Supplied by Getmapping Licence number 100042766. |
|   |   |      | Note - Do not scale from this drawing. All dimensions must be checked on site by the contractor and any discrepancies reported immediately.                 |



MR. and MRS. S. BURLES

 

Client:  
MR. and MRS. S. BURLES  
Project Title:  
WILBERFORCE WAY, GRAVESEND  
Status: PLANNING  
Stage: P  
Scale: 1:100  
Sheet: A3

Drawing Title:  
PROPOSED SITE PLAN  
Project No: A20280  
Disc: A  
Building: A  
Package: A  
Drawing No: 1102  
Revision: -